




HOUSE TYPE 'A' --- Plot 4

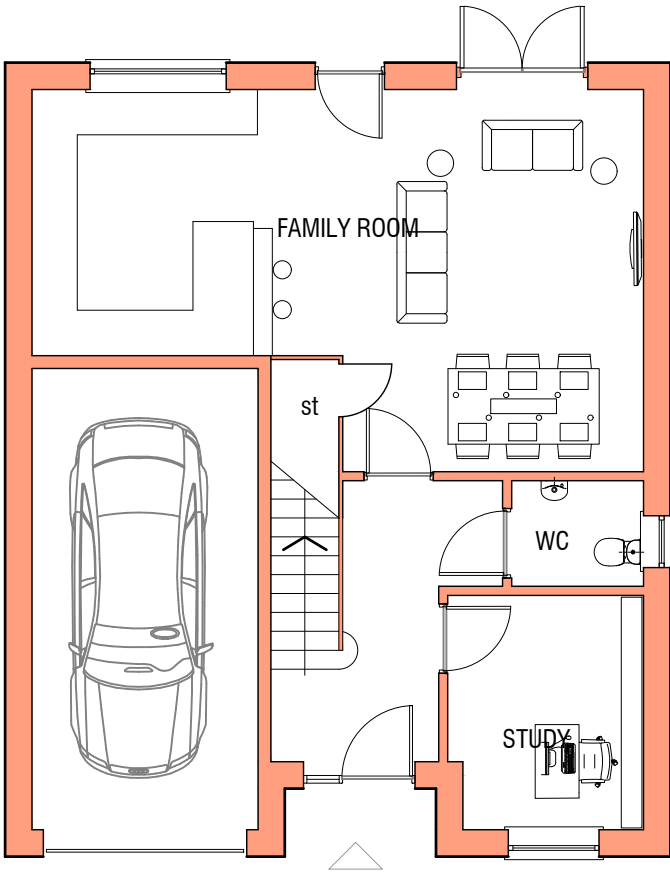


Ground floor plan : 1/100

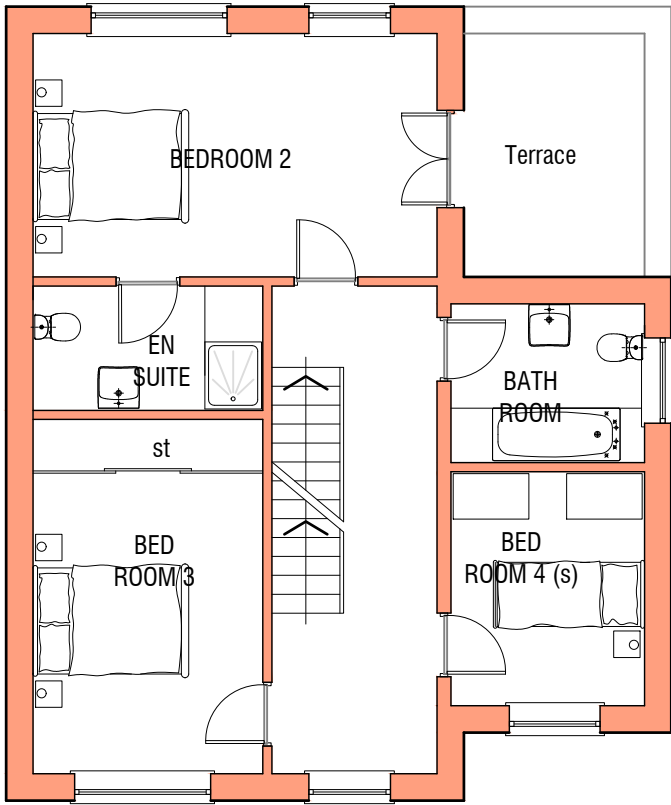


First floor plan

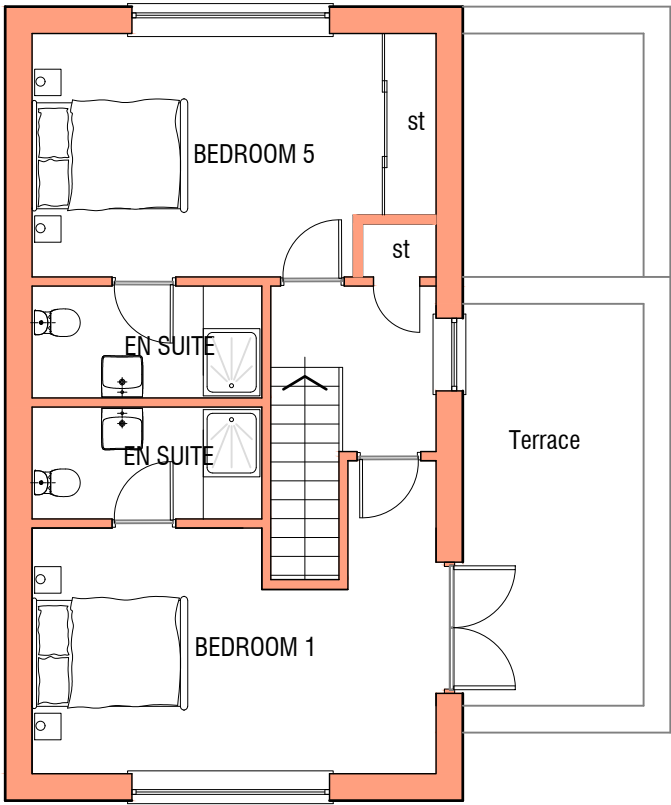

Second floor plan

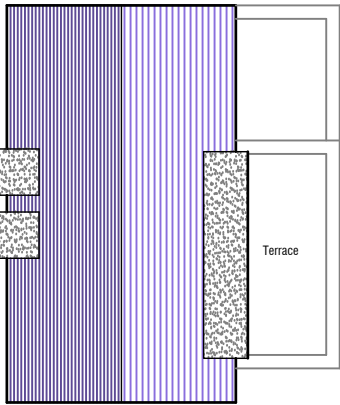

Roof plan : 1/200

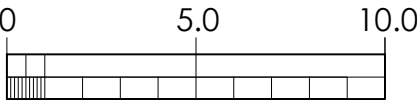

Double bedrooms*	4
Single bedrooms*	1
Bath/shower rooms	4
Toilets	1
GIA (exc garage)	176.4 m ² (1899 sq ft)
GEA (exc garage)	211.7 m ² (2279 sq ft)
Garage GIA	18.2 m ²
Garage GEA	23.1 m ²

*Based on National Housing Standards



B	Nov 2024	Storage adjusted, areas added
A	Oct 2024	Furniture added

REV. DATE REVISION NOTE

Kendal
T: 01539 727402
kendal@mellorarchitects.com
www.mellorarchitects.com

Preston
T: 01772 797788
preston@mellorarchitects.com

THIS DRAWING AND ITS CONTENTS ARE AND REMAIN THE COPYRIGHT OF MELLOR ARCHITECTS LIMITED. DO NOT SCALE.
IF IN DOUBT SEEK CLARIFICATION.

mellor architects

PROJECT
PROPOSED HOUSING DEVELOPMENT
WATERSIDE, SUMMERSEAT, BURY
DRAWING TITLE
FLOORPLANS - HOUSE TYPE 'A'

DATE
SEPT 2024
DRAWN
AO/PJB
SCALE @ A3
1/100, 1/200

DRAWING NUMBER
2058-0-02
REV
B

☒ PRE-TENDER ISSUE ☐ TENDER ISSUE ☐ CONSTRUCTION ISSUE ☐ AS-BUILT DRAWINGS