




HOUSE TYPE 'B' --- Plots 1 and 3

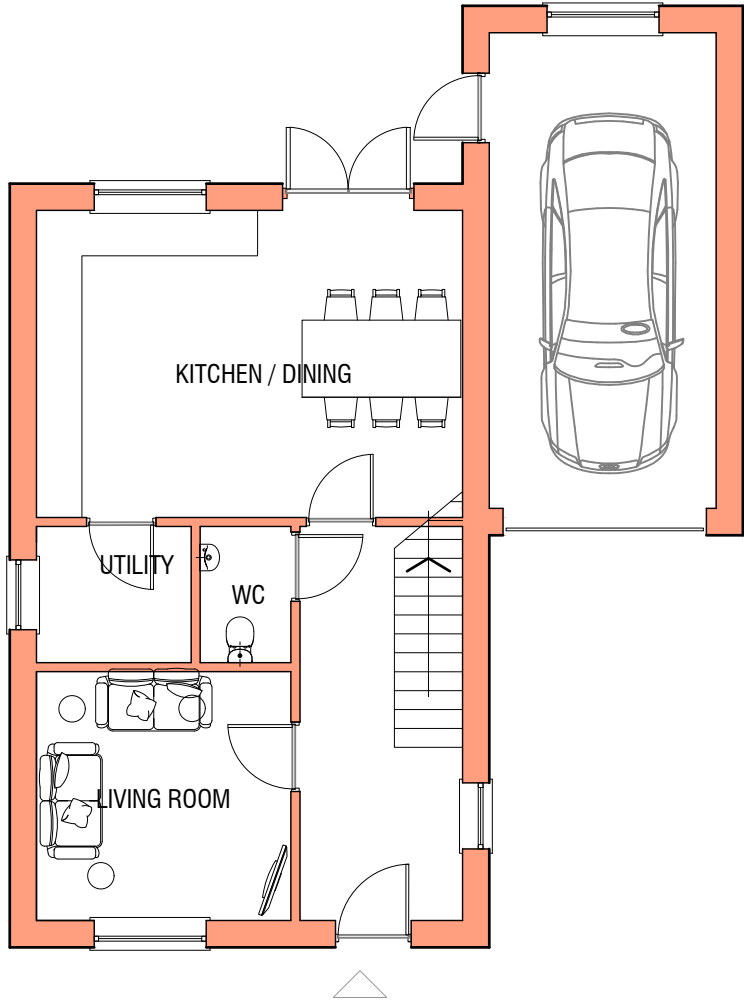


Ground floor plan

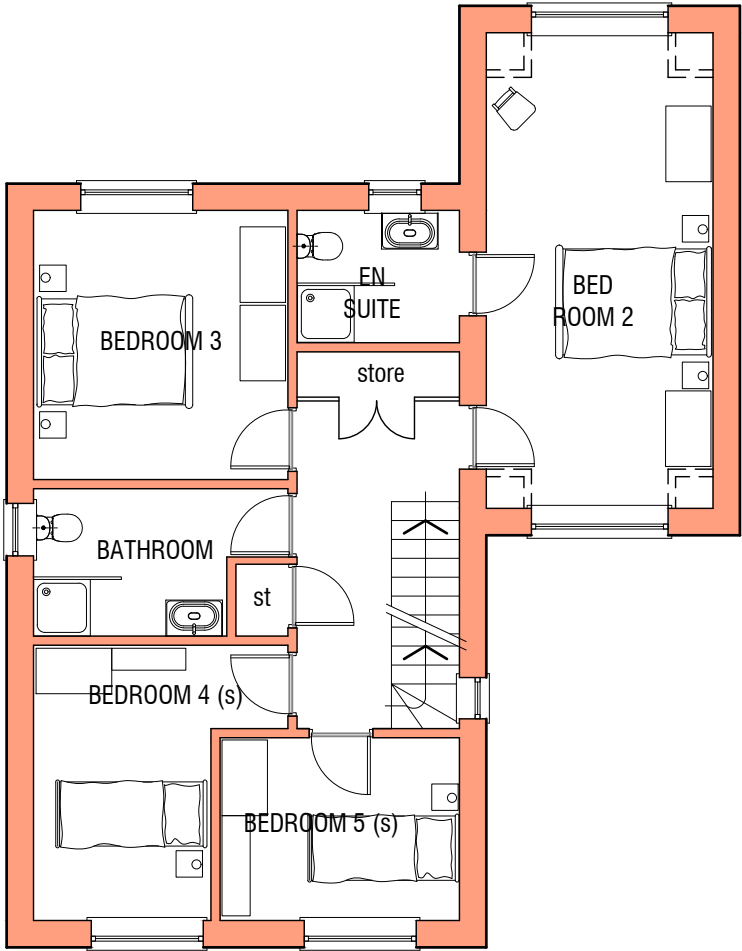


First floor plan

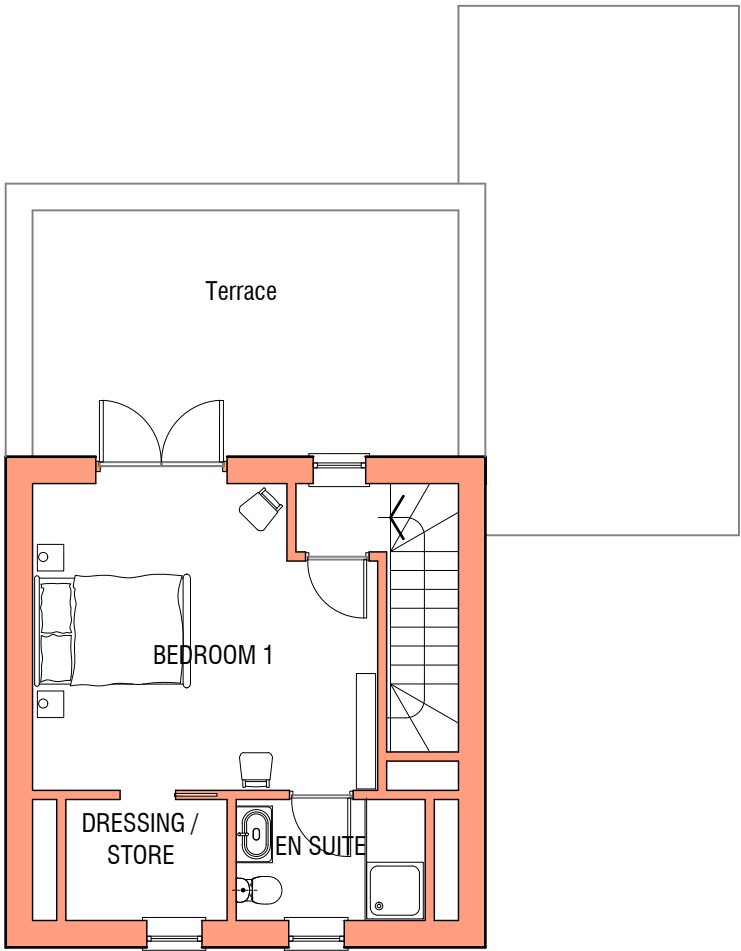

Second floor plan

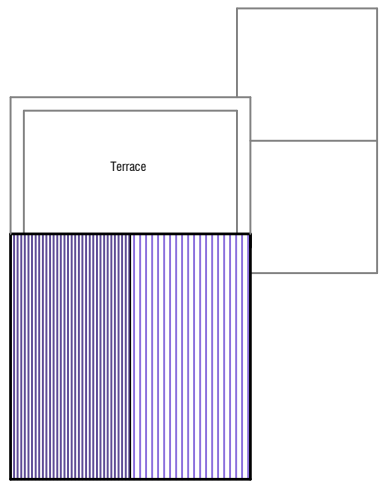


Roof plan

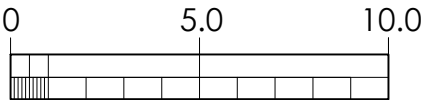

Double bedrooms*	3
Single bedrooms*	2
Bath/shower rooms	3
Toilets	1
GIA (exc garage)	157.1 m ² (1691 sq ft)
GEA (exc garage)	193.7 m ² (2085 sq ft)
Garage GIA	18.9 m ²
Garage GEA	24.3 m ²

*Based on National Housing Standards

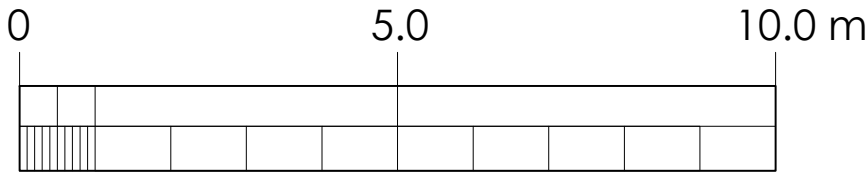

mellor architects

PROJECT
PROPOSED HOUSING DEVELOPMENT
WATERSIDE, SUMMERSEAT, BURY
DRAWING TITLE
FLOORPLANS - HOUSE TYPE 'B'

☒ PRE-TENDER ISSUE ☐ TENDER ISSUE ☐ CONSTRUCTION ISSUE ☐ AS-BUILT DRAWINGS

B	Nov 2024	Storage adjusted, areas added
A	Oct 2024	Furniture added
REV.	DATE	REVISION NOTE

Kendal
T: 01539 727402
kendal@mellorarchitects.com
www.mellorarchitects.com

Preston
T: 01772 797788
preston@mellorarchitects.com

THIS DRAWING AND ITS CONTENTS ARE AND REMAIN THE COPYRIGHT OF MELLOR ARCHITECTS LIMITED. DO NOT SCALE.
IF IN DOUBT SEEK CLARIFICATION.

DATE
SEPT 2024
DRAWN
AO/PJB
SCALE @ A3
1/100

DRAWING NUMBER
2058-0-03
REV
B