




HOUSE TYPE 'C' --- Plot 2

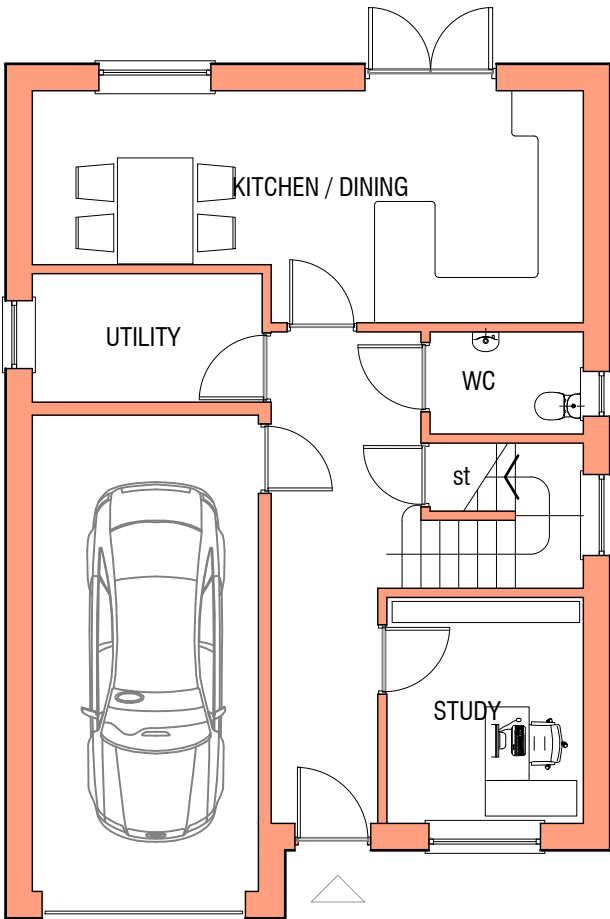


Ground floor plan

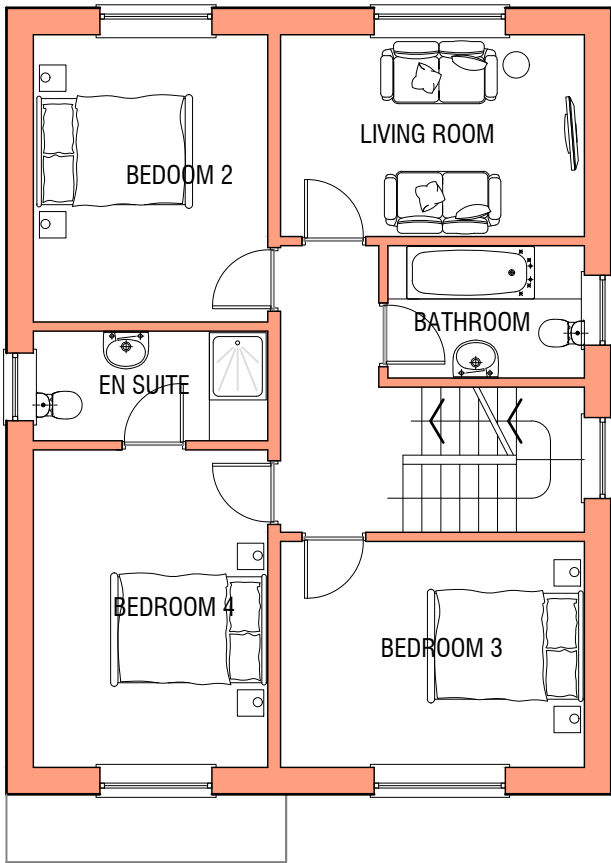

First floor plan

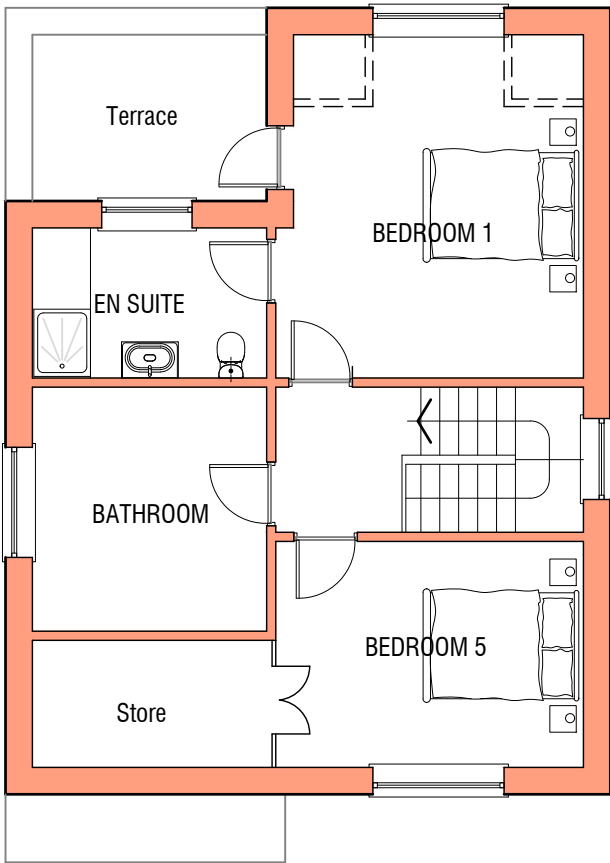


Second floor plan

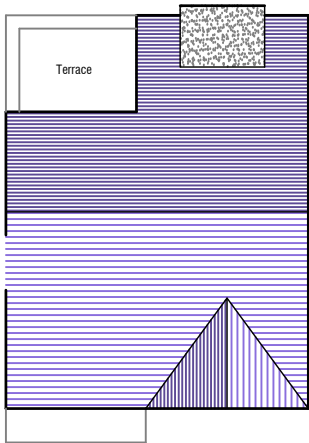

Roof plan

Double bedrooms*	5
Single bedrooms*	0
Bath/shower rooms	3
Toilets	1
GIA (exc garage)	185.5 m ² (1998 sq ft)
GEA (exc garage)	221.5 m ² (2384 sq ft)
Garage GIA	18.8 m ²
Garage GEA	22.6 m ²

*Based on National Housing Standards

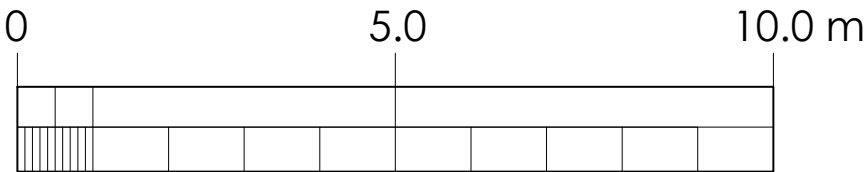

mellor architects

B	Nov 2024	Areas added
A	Oct 2024	Furniture added
REV.	DATE	REVISION NOTE

Kendal
T: 01539 727402
kendal@mellorarchitects.com
www.mellorarchitects.com

Preston
T: 01772 797788
preston@mellorarchitects.com

THIS DRAWING AND ITS CONTENTS ARE AND REMAIN THE COPYRIGHT OF MELLOR ARCHITECTS LIMITED. DO NOT SCALE. IF IN DOUBT SEEK CLARIFICATION.

PROJECT
PROPOSED HOUSING DEVELOPMENT
WATERSIDE, SUMMERSEAT, BURY
DRAWING TITLE
FLOORPLANS - HOUSE TYPE 'C'

DATE
SEPT 2024
DRAWN
AO/PJB
SCALE @ A3
1/100

DRAWING NUMBER
2058-0-04
REV
B

☒ PRE-TENDER ISSUE ☐ TENDER ISSUE ☐ CONSTRUCTION ISSUE ☐ AS-BUILT DRAWINGS