

REVISION NO.	ISSUE	DATE	ISSUED BY
1	Revision 6	Date 6	TD
2	Revision 7	Date 7	TD




4. Front - GA Proposed
1 : 100

5. Right Side - GA Proposed
1 : 100

6. Rear - GA Proposed
1 : 100

3. Left Side - GA Proposed
1 : 100

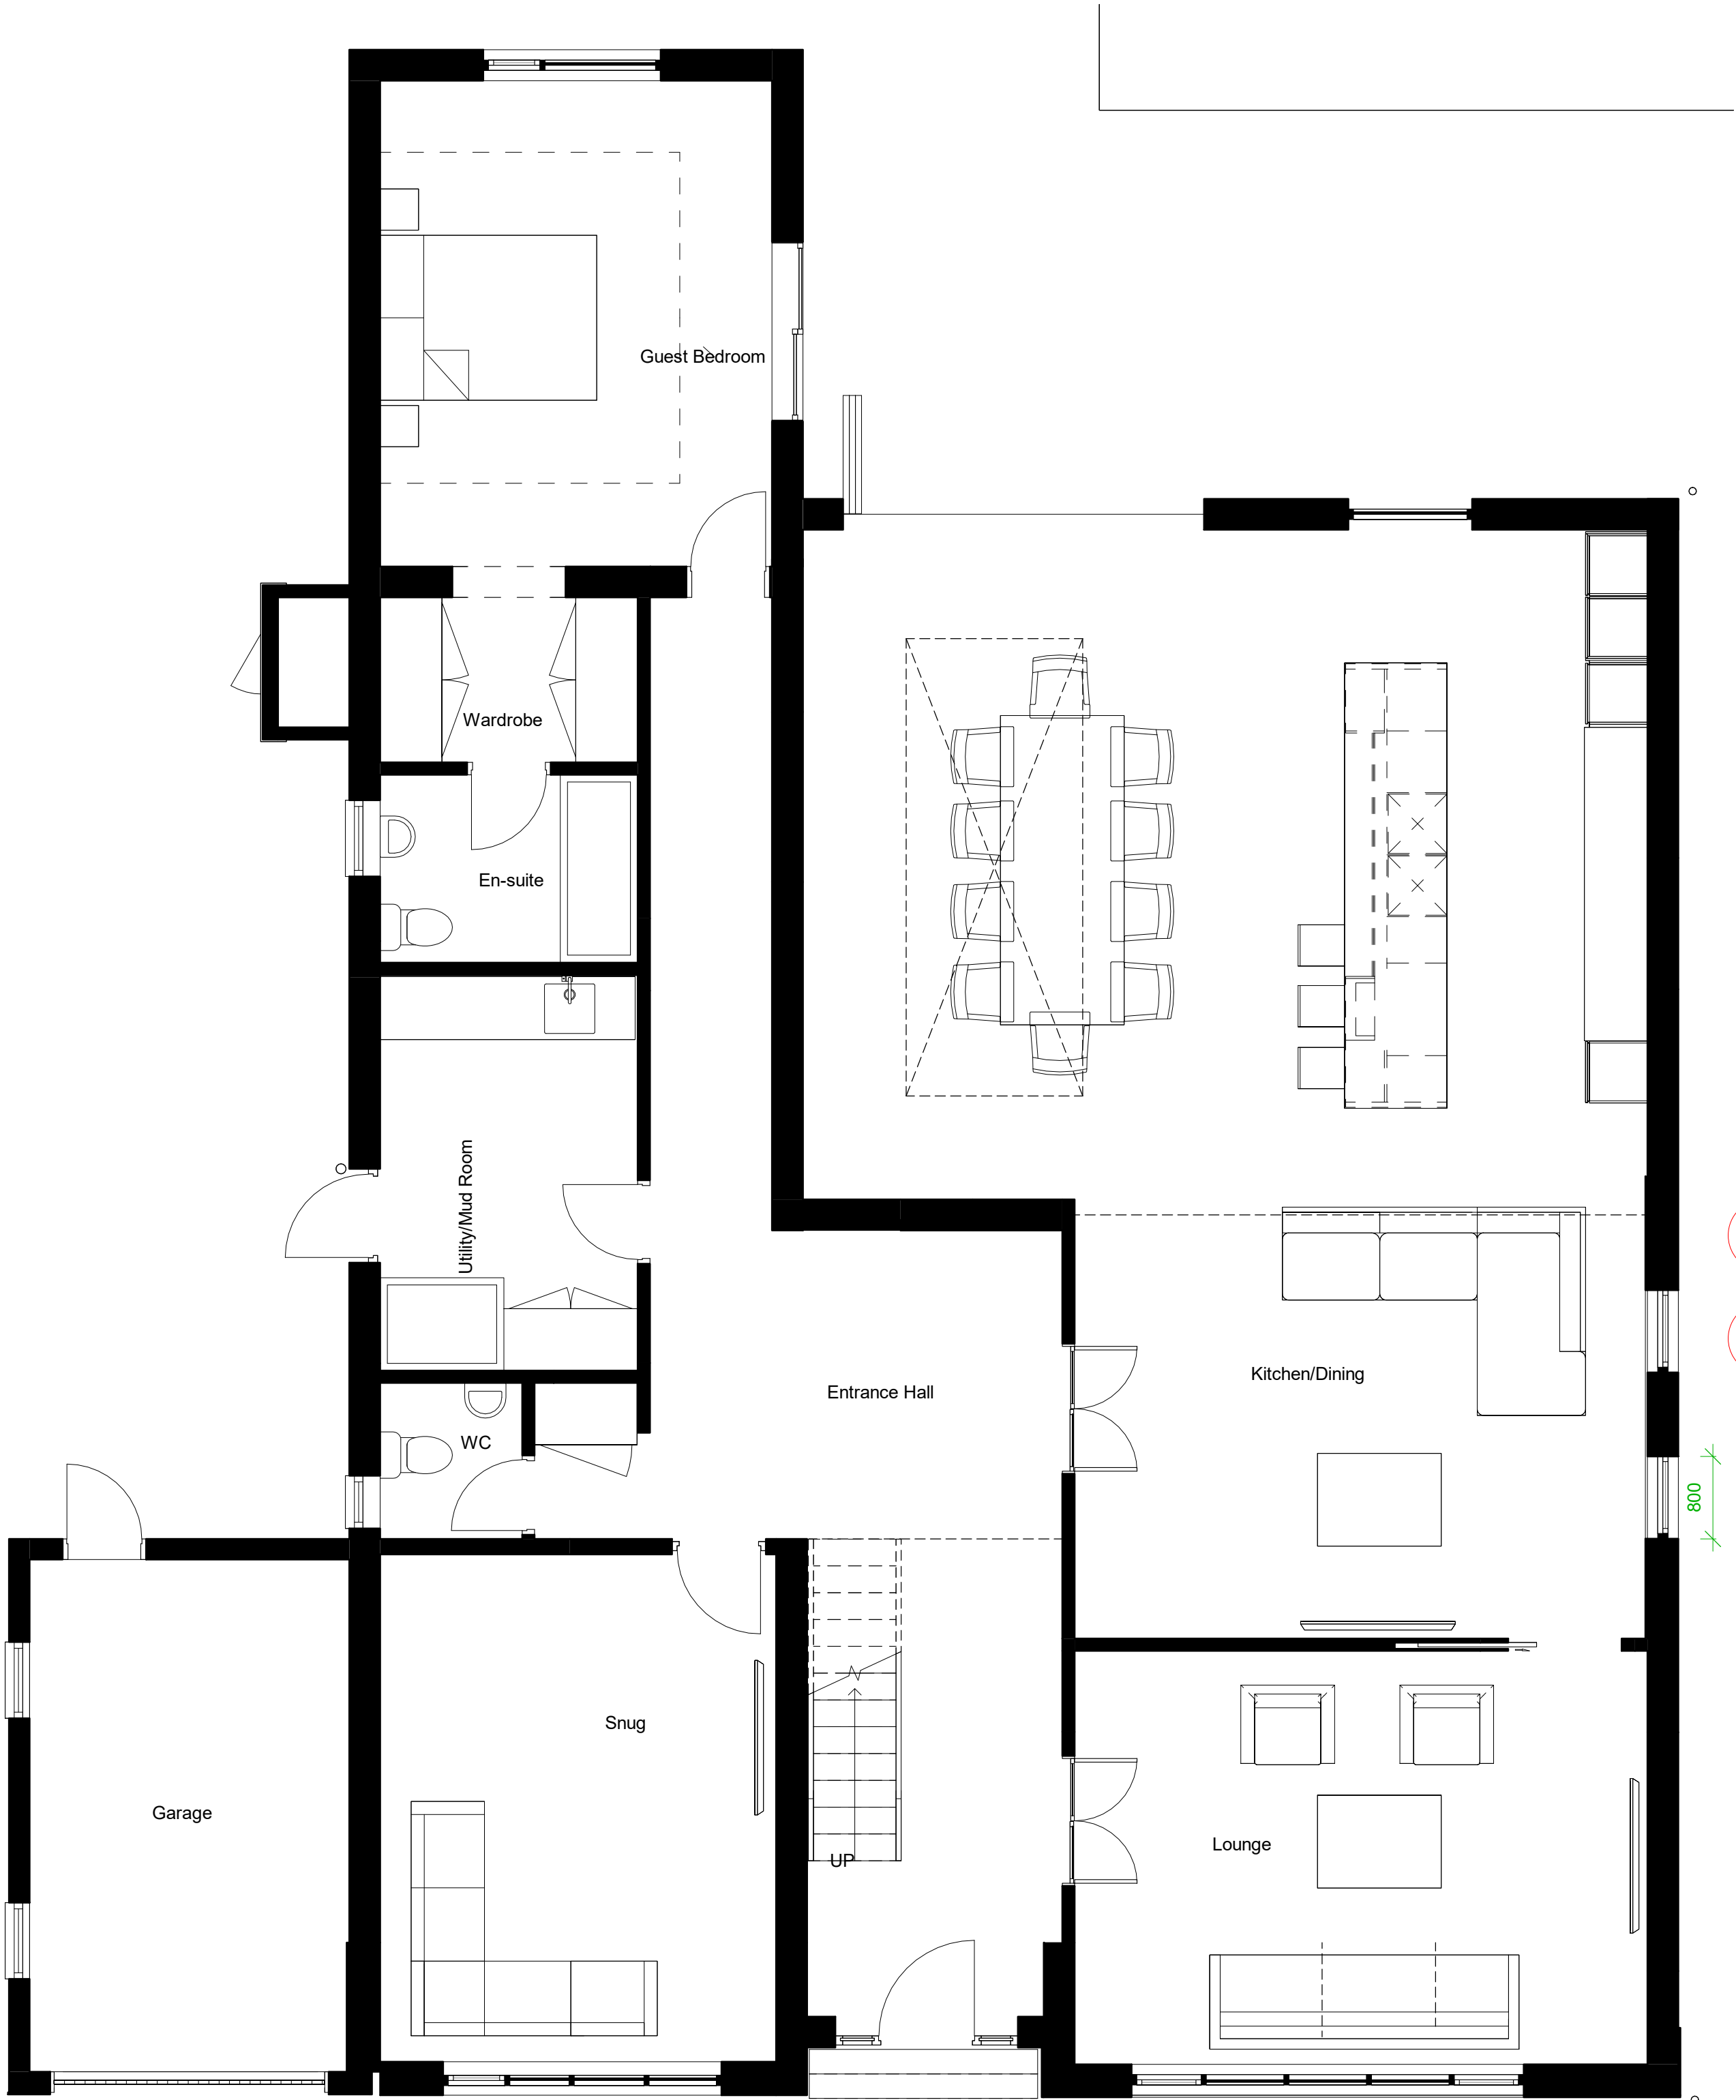

1. Level 0 - GA Proposed
1 : 50



2. Level 1 - GA Proposed
1 : 50

1 0 1 2 3 4 5
SCALE 1:100 m

0.5 0 0.5 1 1.5 2 2.5
SCALE 1:50 m

DURBAN
design studio

United Kingdom
Manchester
+44 (0) 778826143
8 Park Lane
Worlehead
M45 7PB

PROJECT 21 Ferndale Ave

PROJECT 21 Ferndale Ave

TITLE Proposed GA Plans & Elevations - Final

SCALE As indicated@A2 DRAWING No. 004

PROJECT No. DDS2046

REV. 2 STATUS

DATE 02/09/2026 10:09:25 PLANNING

© COPYRIGHT - ALL RIGHTS RESERVED. THIS DRAWING MUST NOT BE REPRODUCED WITHOUT PERMISSION. ALL DIMENSIONS RELATIVE TO THIS DRAWING TO BE CHECKED ON SITE. DESIGNER TO BE NOTIFIED OF ANY DISCREPANCIES. SEWER INVERT LEVELS MUST BE VERIFIED BEFORE WORK COMMENCES. THIS DRAWING MUST BE CHECKED AGAINST ANY OTHER STRUCTURAL SPECIALIST DRAWINGS PROVIDED. THIS DRAWING MUST NOT BE USED FOR CONSTRUCTION UNLESS ISSUED FOR CONSTRUCTION. ALL DIMENSIONS ON THIS DRAWING ARE IN MILLIMETRES UNLESS OTHERWISE STATED.