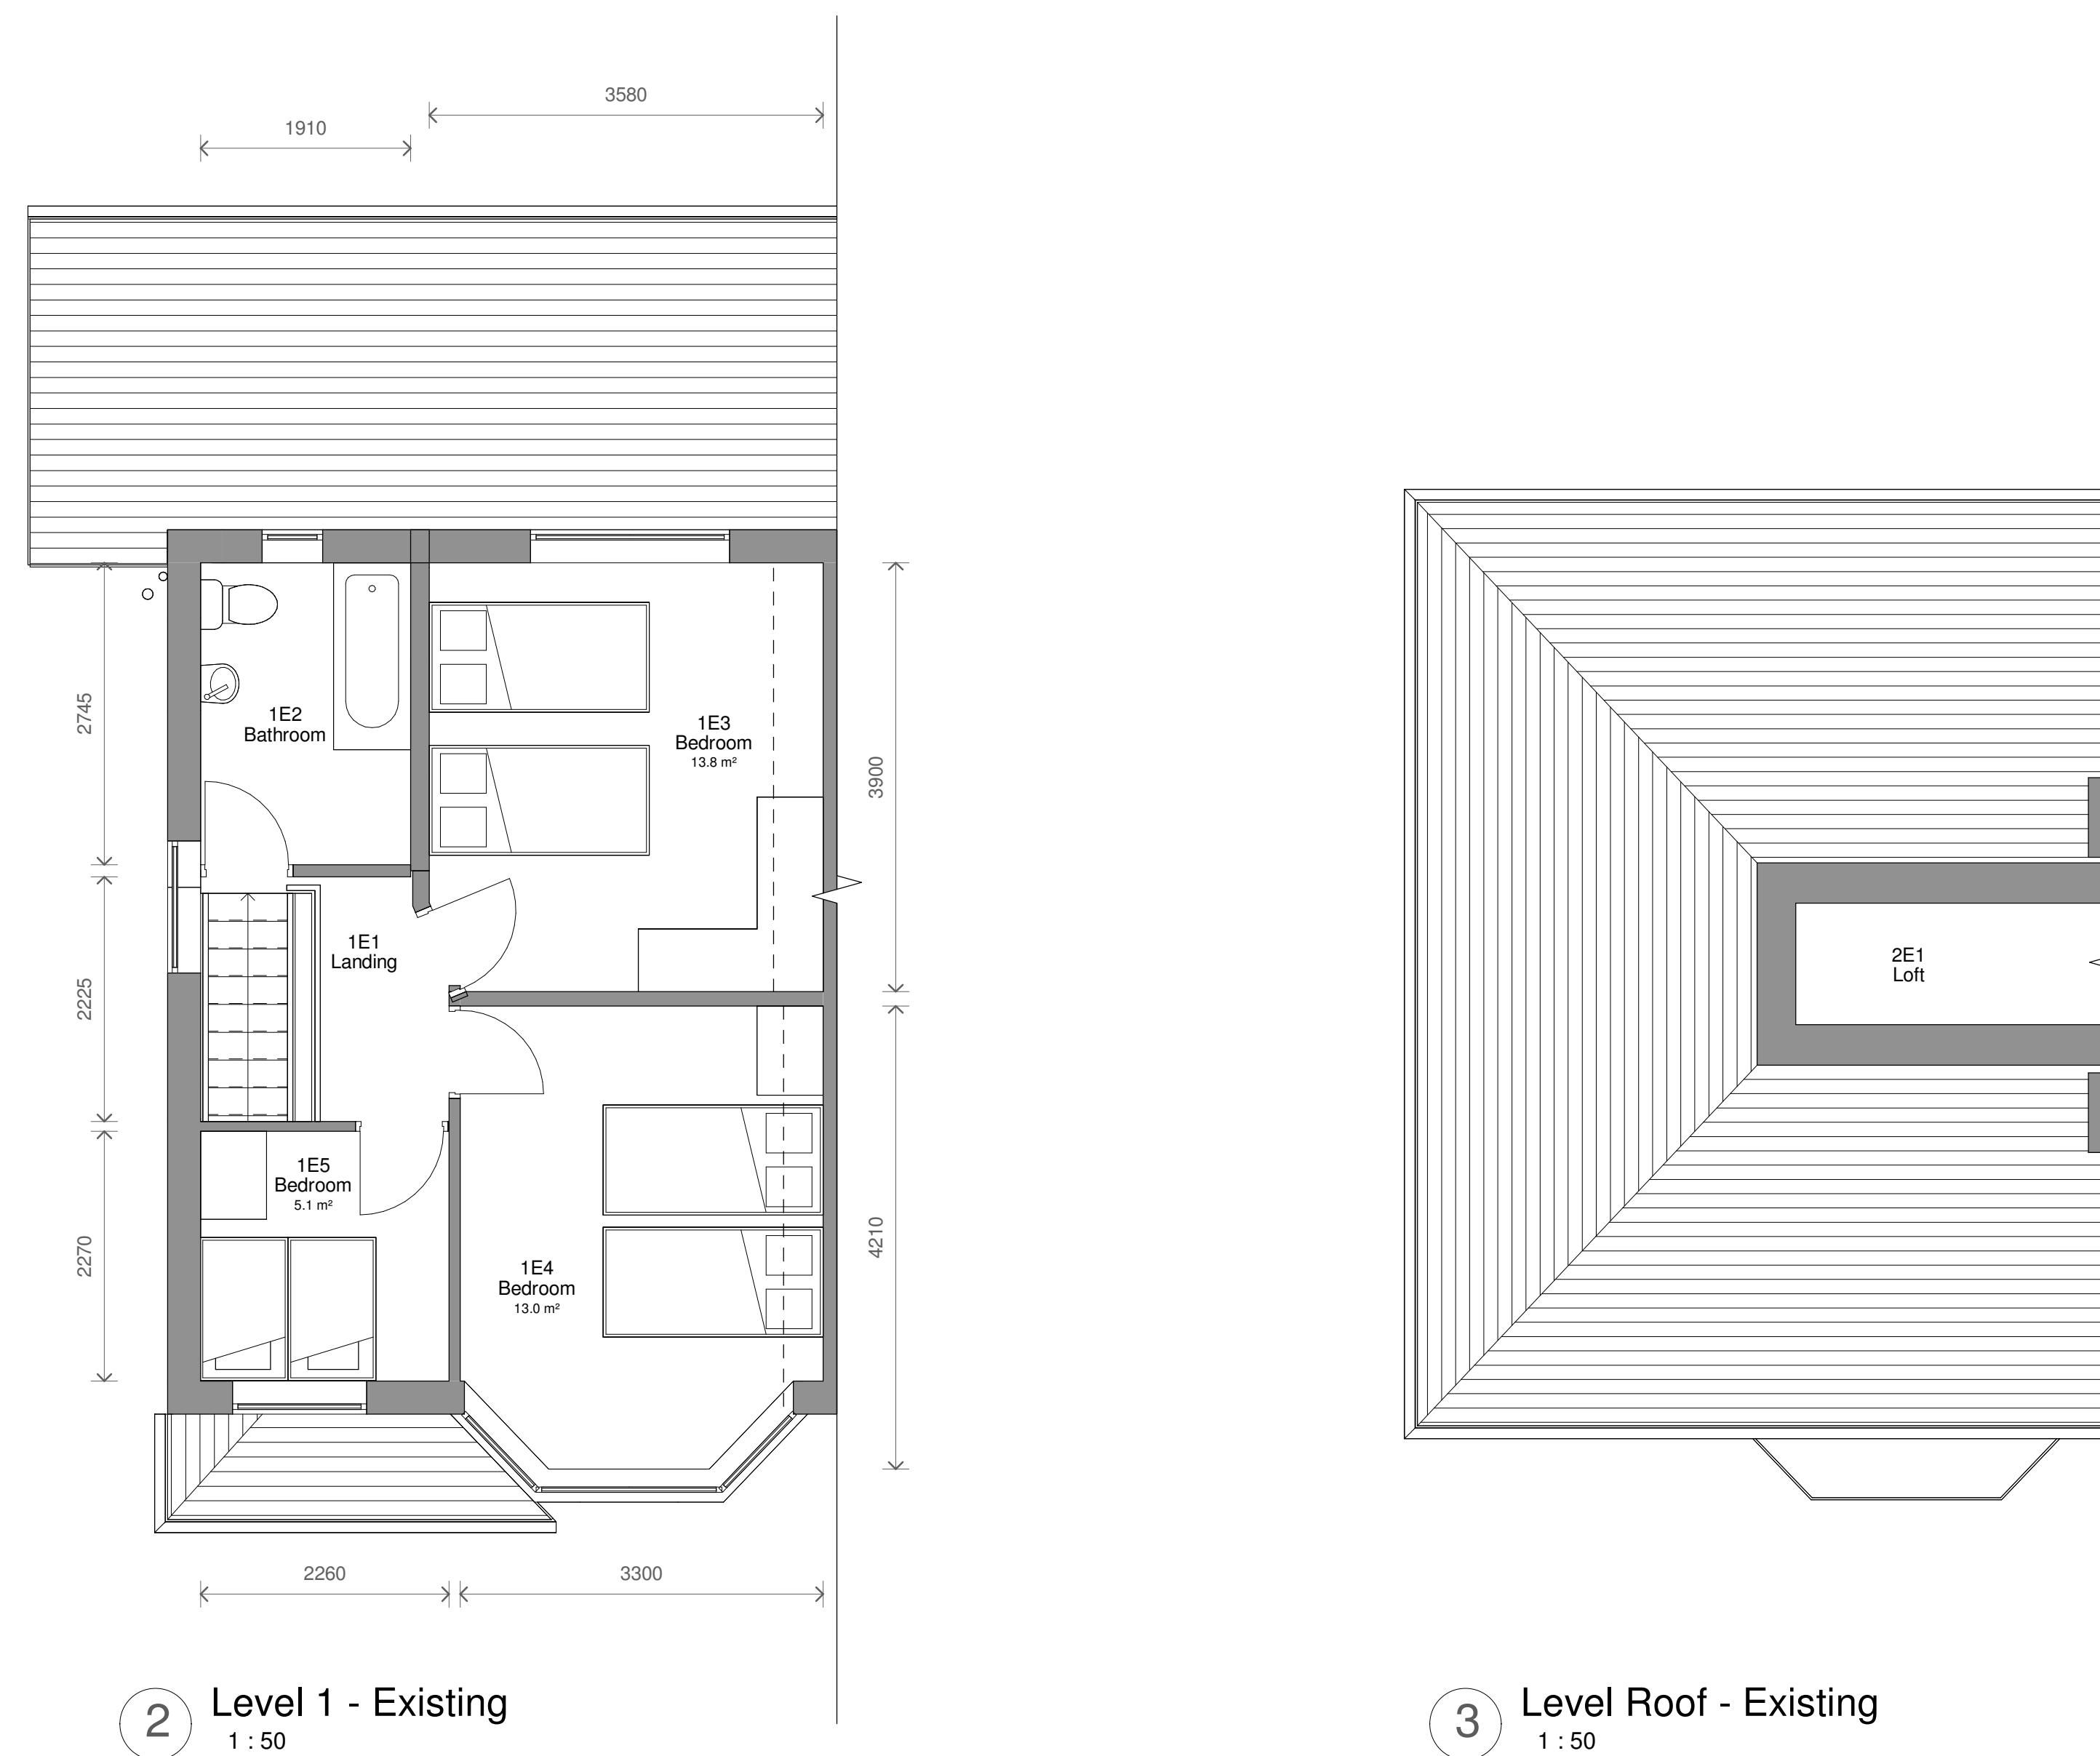
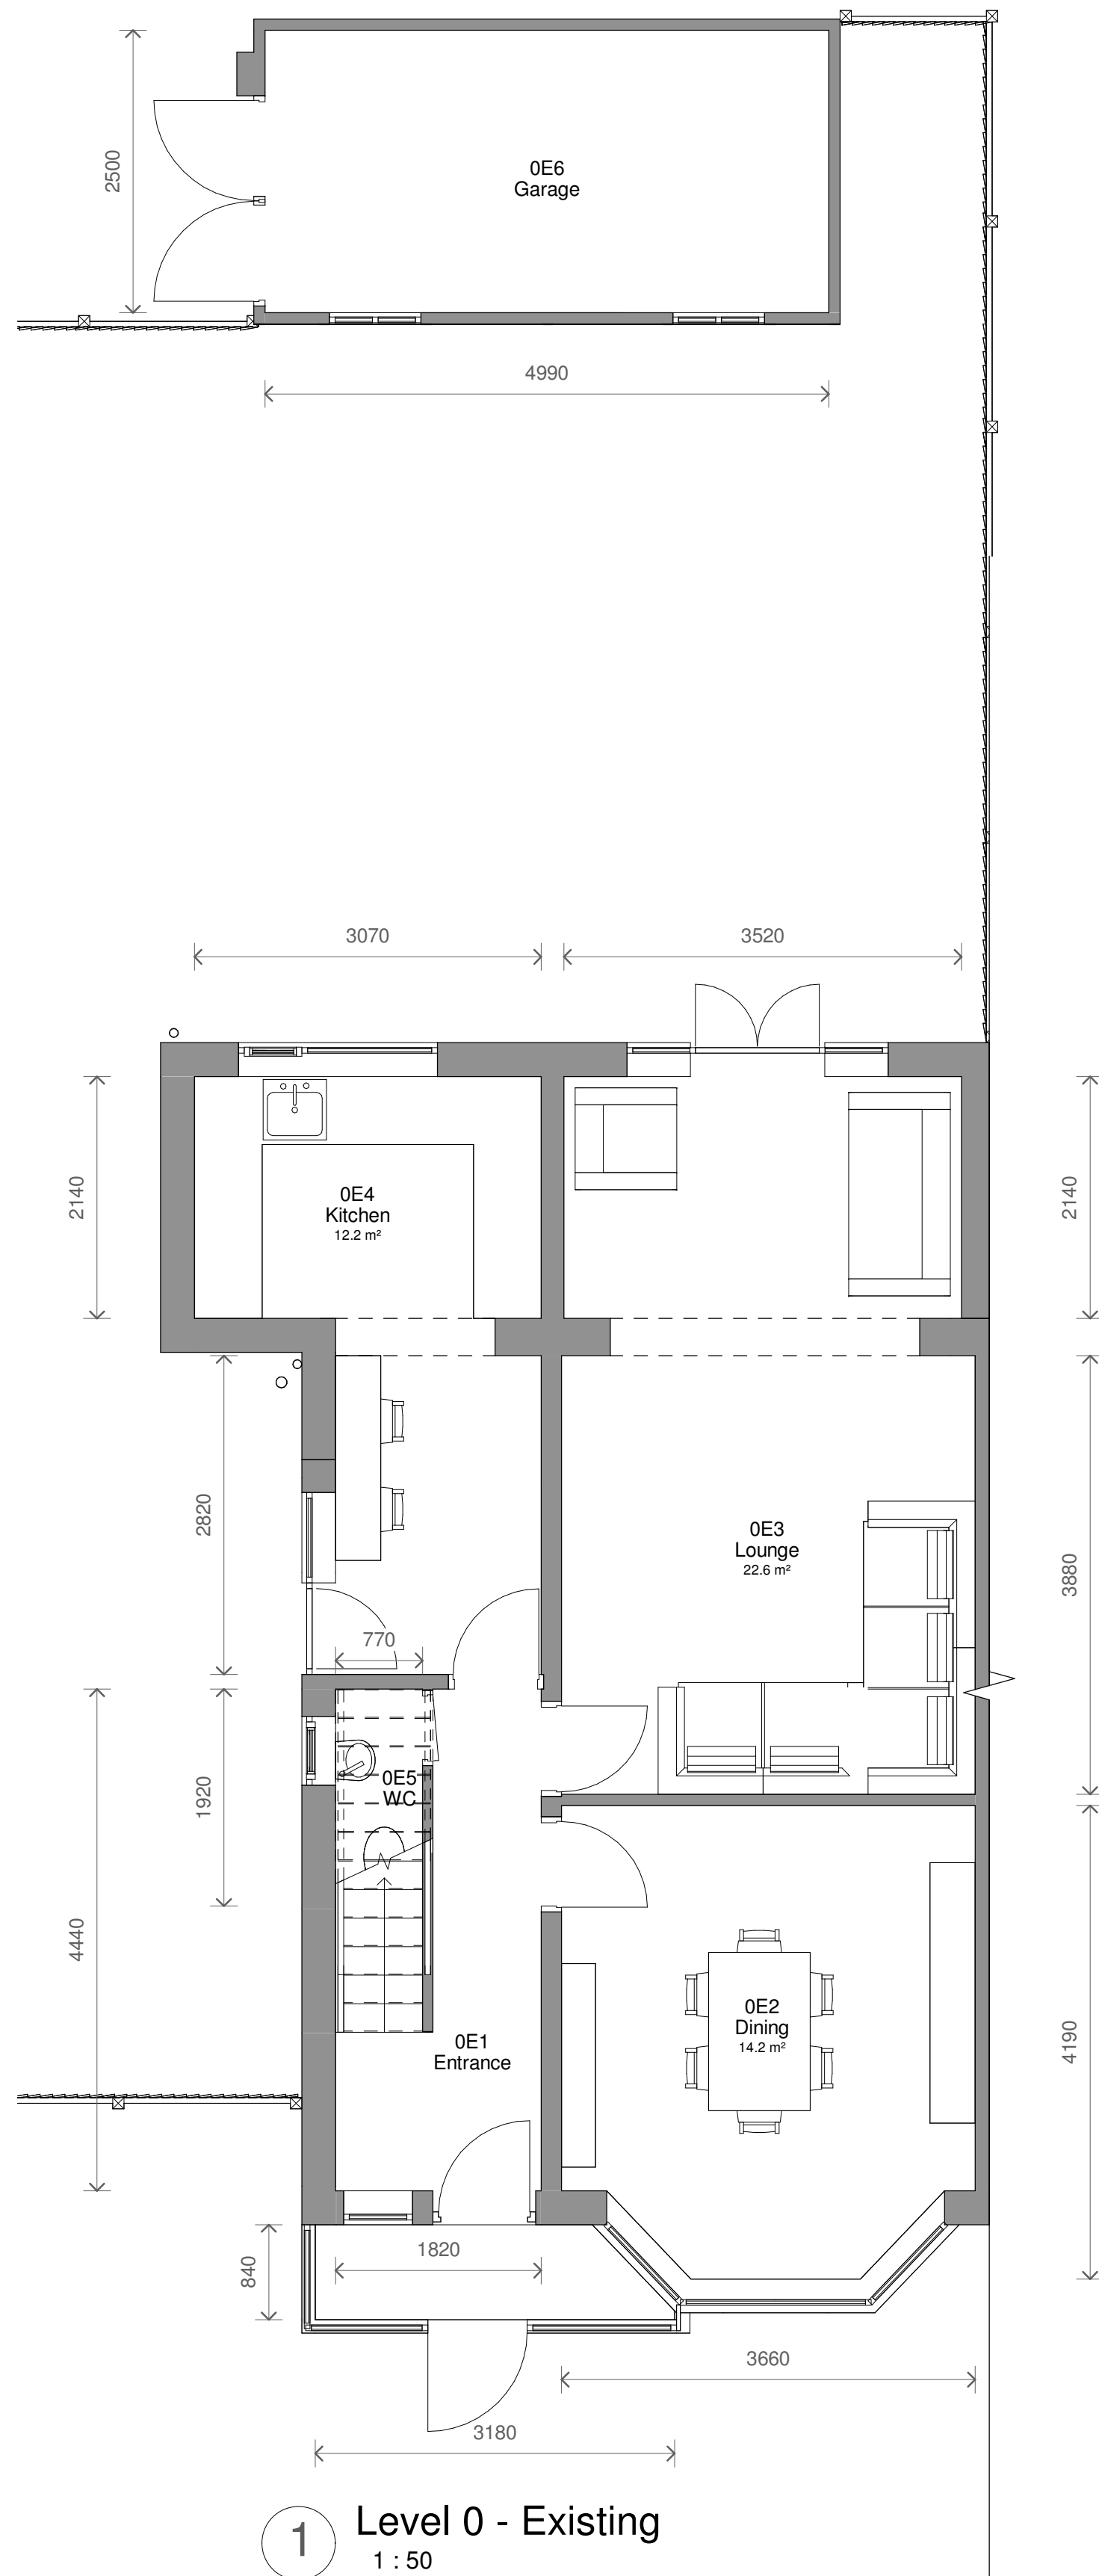


No.	Description	Date	Initial
PROJECT		51 Tewkesbury Drive TITLE Existing Plans and Elevations STATUS DESIGN	
DRAWN BY	DATE	SCALE (A1)	
CB	13/12/2023	As indicated	
PROJECT NUMBER	DRAWING NUMBER	REV	
GSS23155	002		
www.goldsketch.co.uk		info@goldsketch.co.uk 0161 792 9595	
NOTES ©COPYRIGHT © ALL RIGHTS RESERVED. NO REPRODUCTION AND FURTHER REPRODUCTION WITHOUT PRIOR WRITTEN CONSENT. DRAWING IS TO BE USED FOR THE STAFFED PROJECT ONLY. ALL DIMENSIONS AND FINISHES MUST BE CHECKED AND CONFIRMED ON SITE. ANY DISCREPANCIES TO BE REPORTED TO THE ALL DIMENSIONS AND FINISHES MUST BE CHECKED AND CONFIRMED ON SITE. ANY DISCREPANCIES TO BE REPORTED TO THE LEGISLATION, RELEVANT CODES OF PRACTICE AND BRITISH STANDARDS. ALL DIMENSIONS ON THIS DRAWING ARE IN MILLIMETRES UNLESS OTHERWISE STATED.			