
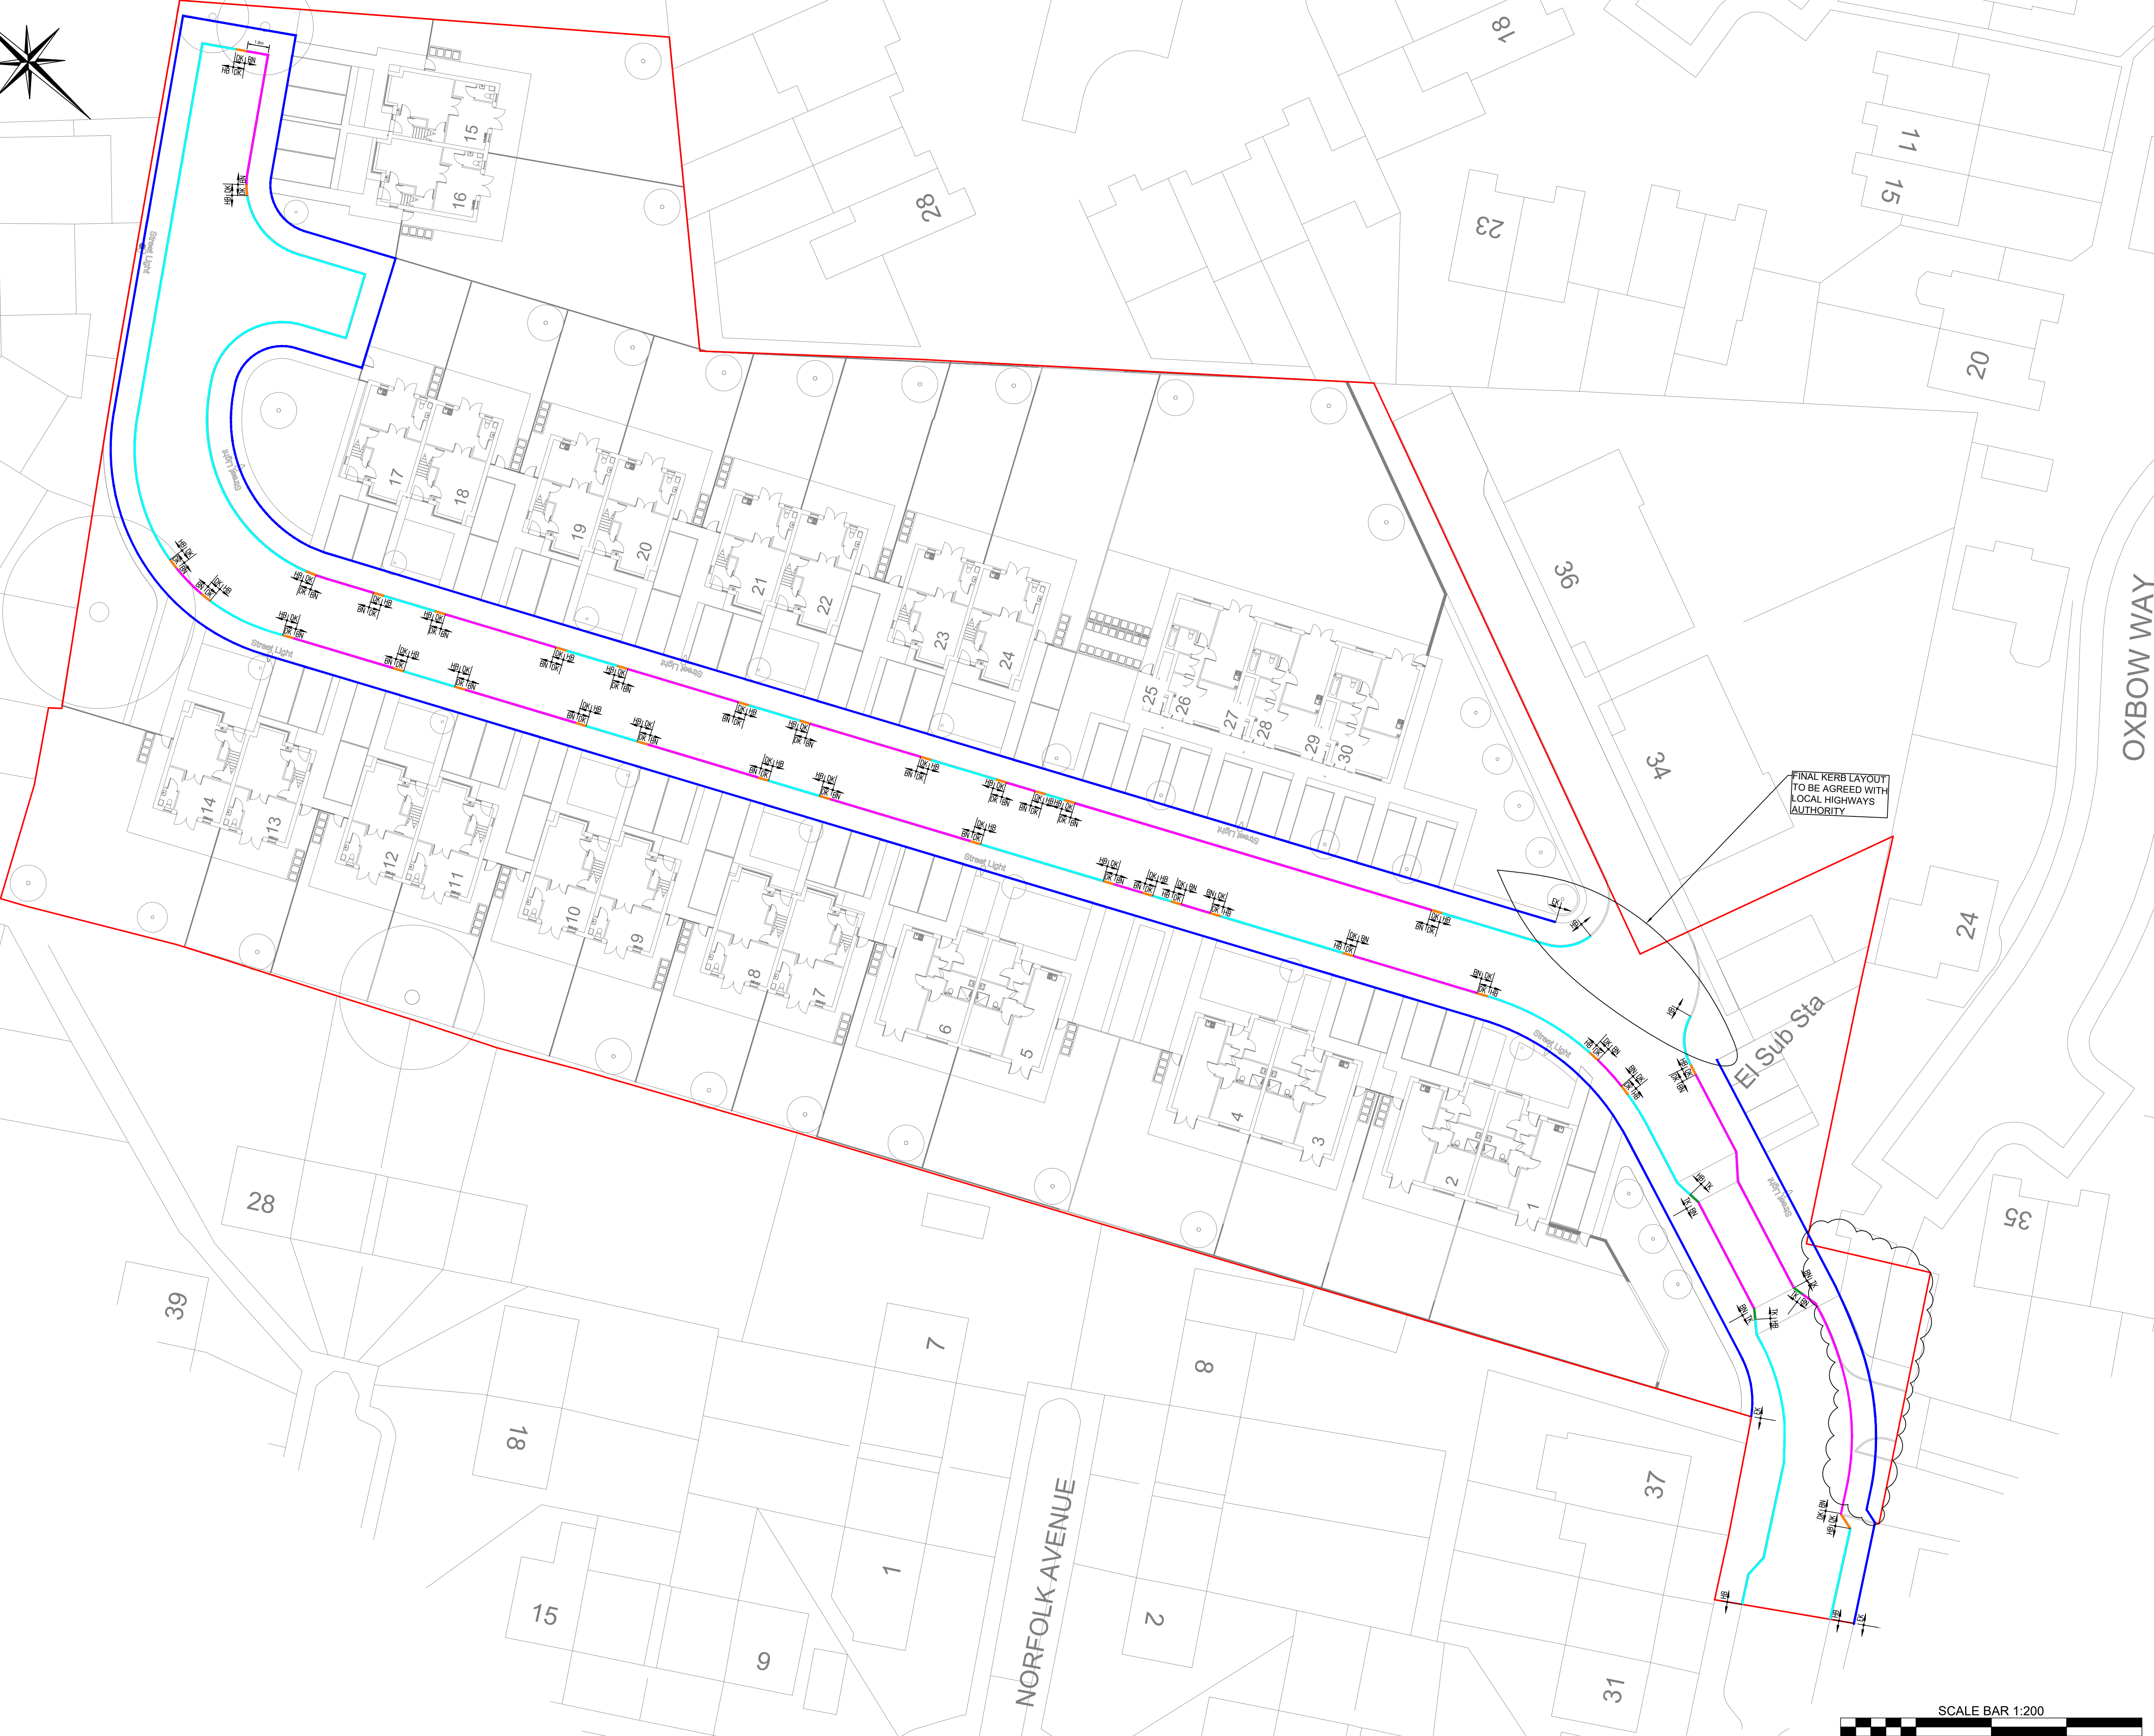


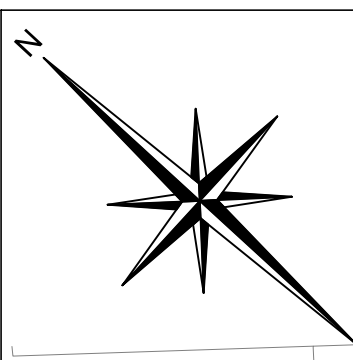

GENERAL NOTES

DO NOT SCALE OFF THIS DRAWING

THIS DRAWING TO READ IN CONJUNCTION WITH ALL RELEVANT STRUCTURAL AND ARCHITECTURAL DRAWINGS AND SPECIFICATIONS.

ALL DIMENSIONS TO BE CHECKED ON SITE BY THE CONTRACTOR / FABRICATOR PRIOR TO COMMENCEMENT OF WORKS.

ALL DIMENSIONS ARE IN MILLIMETRES UNLESS STATED OTHERWISE.

ALL WORKS TO BE CARRIED OUT IN STRICT ACCORDANCE WITH THE ENGINEER'S SPECIFICATIONS, RELEVANT BRITISH STANDARDS, STATUTORY HEALTH AND SAFETY/C.D.M. REGULATIONS, RELEVANT CODES OF PRACTICE AND THE CURRENT EDITION OF THE BUILDING REGULATIONS.

FOR FINAL SETTING OUT INFORMATION RELATING TO GRID LINES AND WALL POSITIONS REFER TO THE ARCHITECT'S DRAWINGS.

KEY:

- SITE BOUNDARY
- HALF BATTERED
- BULLNOSE KERB - 25mm (0-6mm VEHICULAR) (0-6mm PEDESTRIAN)
- DROPPED KERB
- EDGING KERB
- TRANSITION KERB

NOTE: REFER TO S38 AGREEMENT PLAN DRAWING FOR S38 BOUNDARY LINE

LOCATION OF TACTILE CROSSINGS TO BE CONFIRMED WITH LOCAL HIGHWAY AUTHORITY

NO ADOPTABLE WORKS SHALL BE CARRIED OUT UNTIL FULLY APPROVED BY ADOPTING AUTHORITY. ANY WORKS CARRIED OUT PRIOR TO FULL APPROVAL WILL BE UNDERTAKEN AT CONTRACTORS RISK

P02	SITE LAYOUT UPDATED	16.11.22	AJB	DS
P01	PRELIMINARY ISSUE	10.10.22	KW	DS
Rev	Description	Date	By	Chkd

Drawing Status
PRELIMINARY DRAWING



Structural & Civil Engineering
Geotechnical & Environmental Investigations
Building Surveying
Pre Planning Services

Leppard Road Office
0151 227 3115
www.sutcliffe.co.uk

Manchester Office
0161 817 5180

North Wales Office
01753 644 077

London Office
020 8014 4200



Client
ONWARD

Project
**FORMER WHEATFIELDS
DAY CENTRE
WHITEFIELD**

Drawing Title
KERBING LAYOUT

Date OCT 22	Drawn By KW	Checked By DS
Scale at A1 1:200	Project Number 31990	Revision
Sheet Number 31990-SUT-ZZ-XX-DR-C-6354		P02