


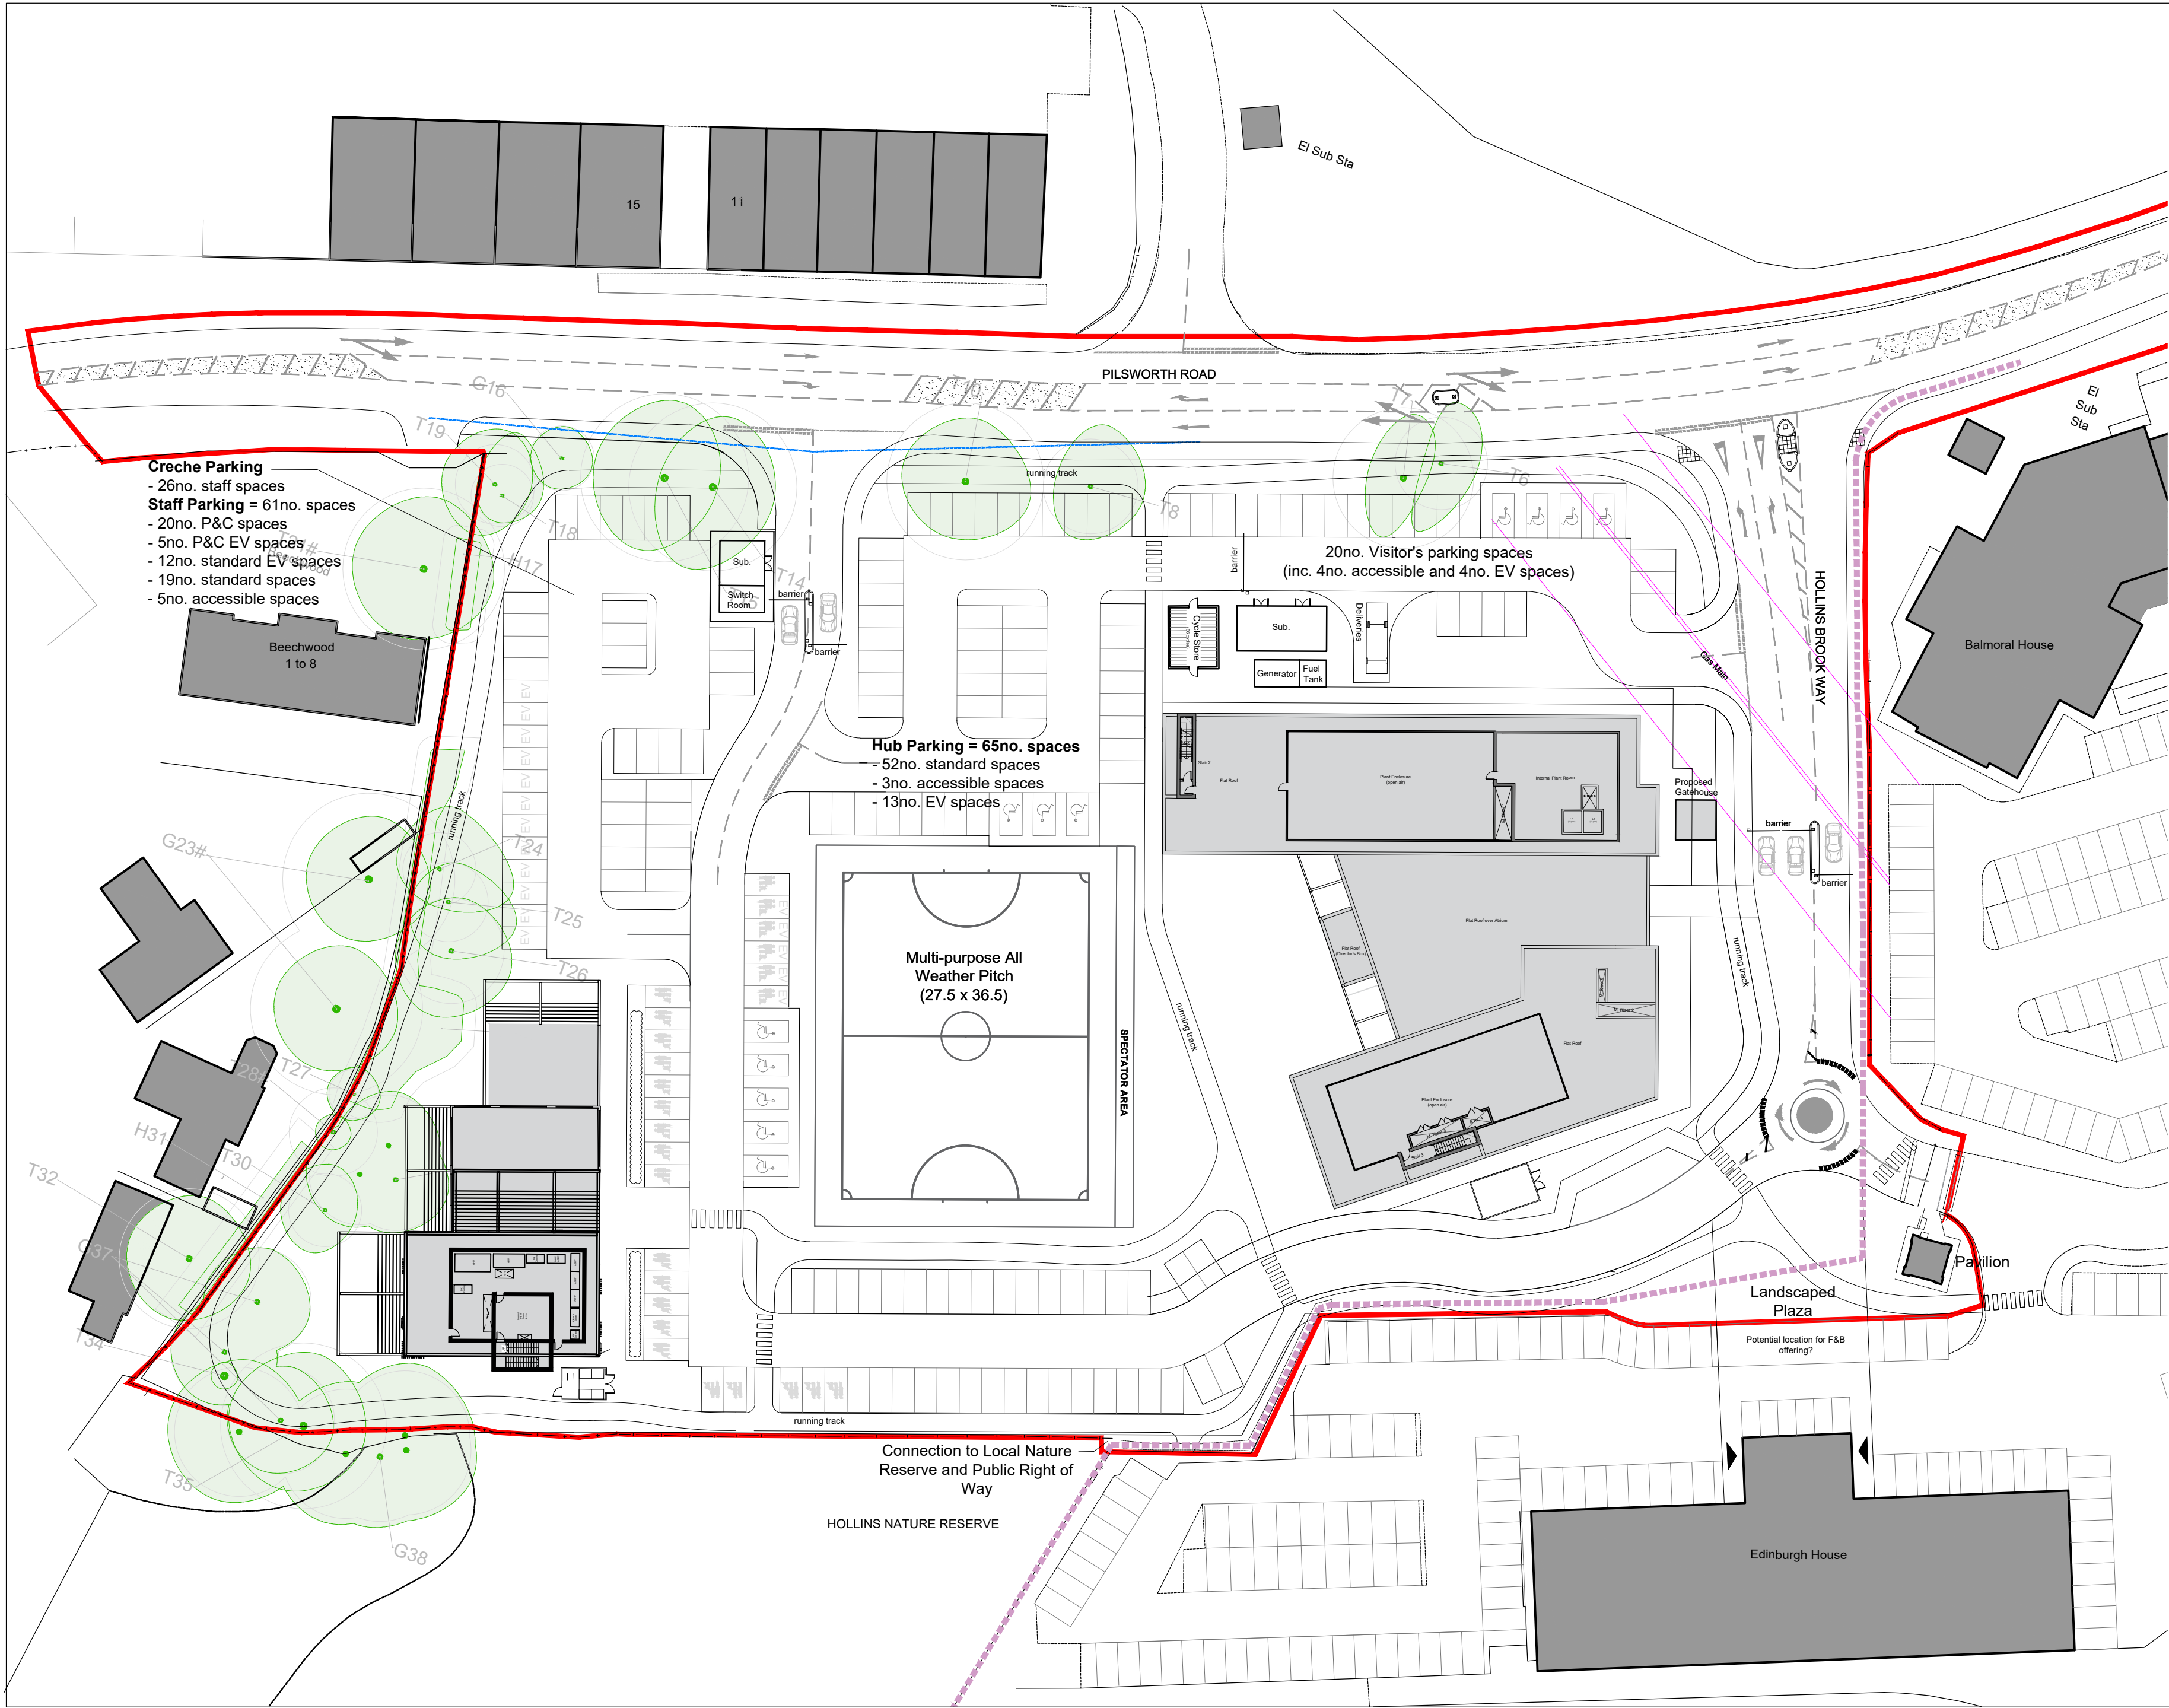


NOTES AEWTP027C

- All dimensions and levels are to be checked on site.
- Any discrepancies are to be reported to the architect before any work commences.
- This drawing shall not be scaled to ascertain any dimensions. Work to figured dimensions only.
- This drawing shall not be reproduced without express written permission from AEW.
- Title overlay drawings and ownership boundaries are produced using all reasonable endeavors. AEW cannot be responsible for the accuracy or scale discrepancy of base plans supplied to them.
- All works are to be undertaken in accordance with Building Regulations and the latest British Standards.
- All proprietary materials and products are to be used strictly in accordance with the manufacturers recommendations.

CDM 2015

Client notified of duties: 19/01/2022
Principal Designer: David M. Eagle Ltd.
Unless noted below, all known hazards have been highlighted on the drawing:

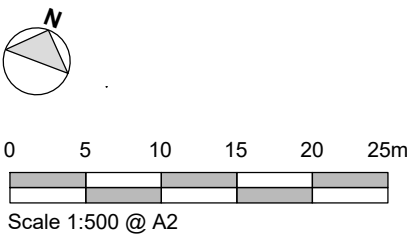

- Key:**
- Application Boundary
 - Existing Buildings
 - Proposed Buildings
 - Public Right of Way
 - Gas Main
 - Existing Trees to be retained

FOR ILLUSTRATIVE PURPOSES ONLY

P03	26/05/2022	RP	PBH
Issued for planning			
P02	20/05/2022	RP	PBH
Generally updated			
P01	27/04/2022	RP	PBH
Initial Issue			
REV	Date	Drawn by: -	Checked by: -
Status	Purpose of Issue		
S2	For Illustration		
drawing stage	Planning		
client			
JD Group			
project			
JD Sports Campus Hub (Former A-Plant Site)			
drawing title			
Proposed Masterplan (Illustrative only)			

Rev

P03

Job No 11302-AEW-XX-SI-DR-A-0511

aew architects 0161 214 4370 www.aewarchitects.com

Aew