



The Office
756 Blackburn Road
Sharpley
Bolton
01204 298 104
07969 175 357
acey68@hotmail.co.uk





PROPOSED NORTH FACING FRONT ELEVATION



PROPOSED SOUTH FACING REAR ELEVATION

- CONSTRUCTION MATERIAL LEGEND:
- 1. Modern monorex render in very Pale Grey or White.
 - 2. Facing brick : Pale Grey - Textured
 - 3. Vertical Accoya cladding LTAC02.
 - 4. Architectural Aluminium - PPC to match windows (Pale grey)
 - 5. Natural Slate roof tiles

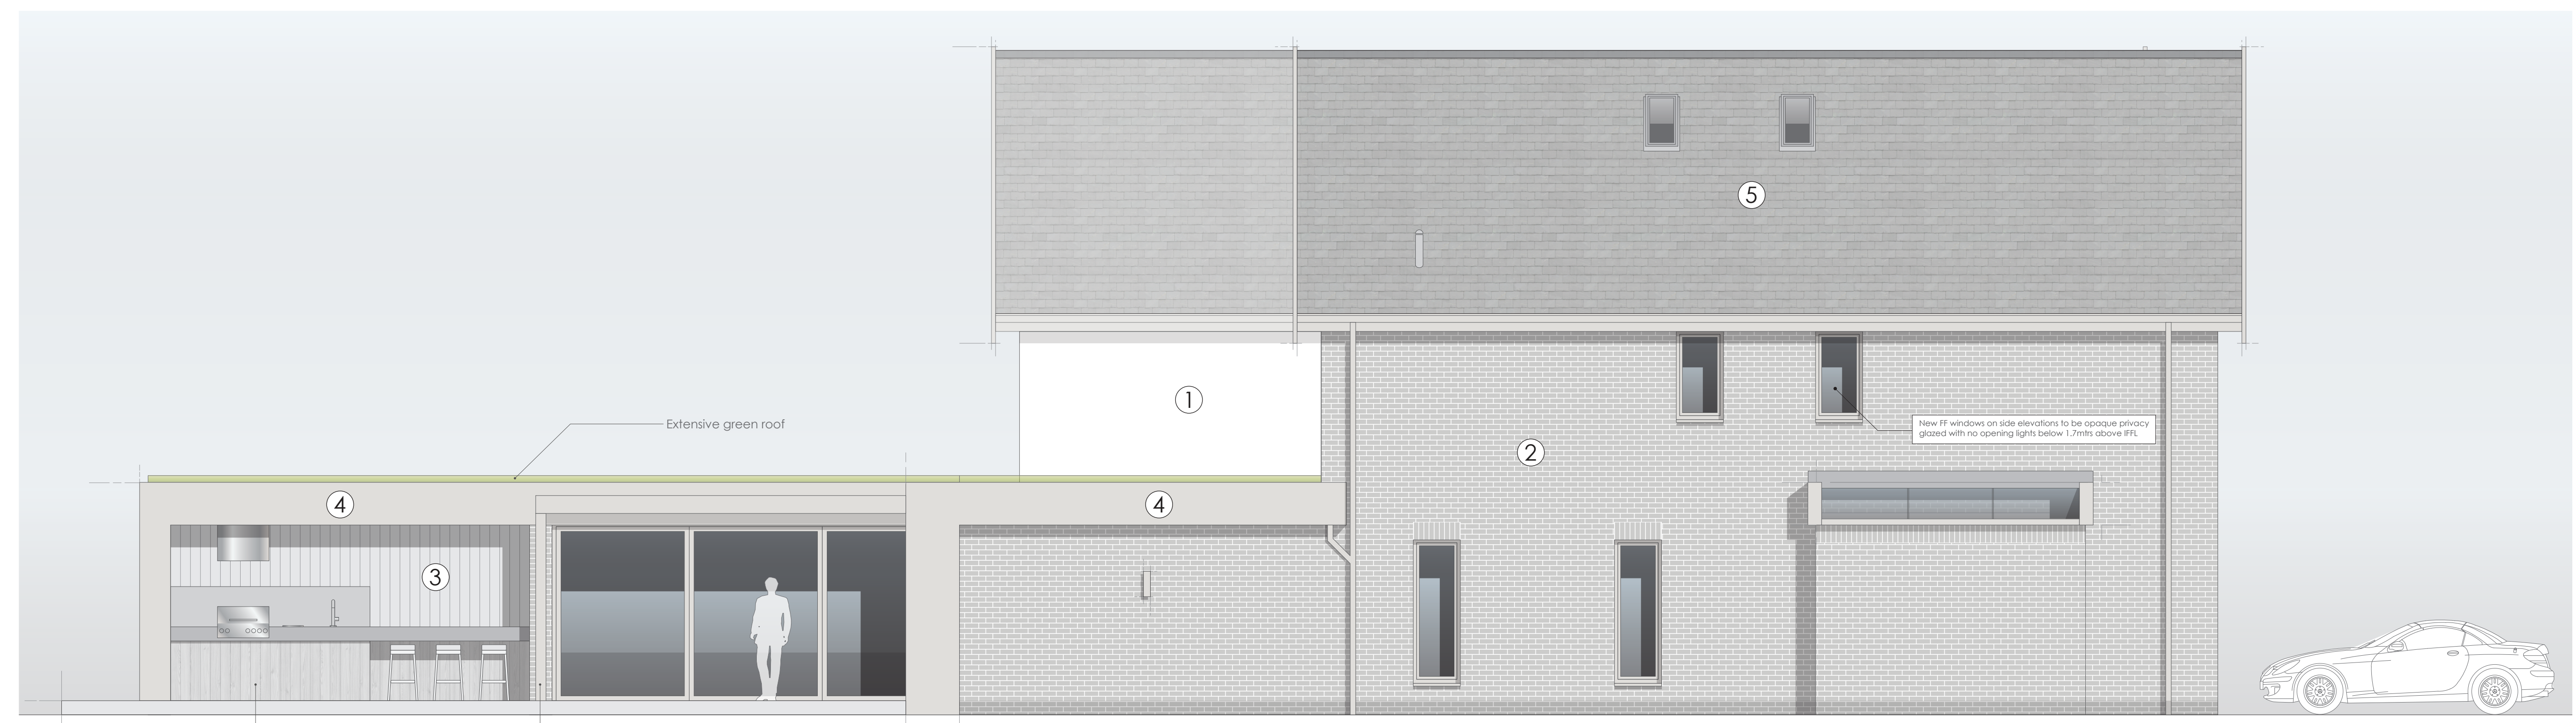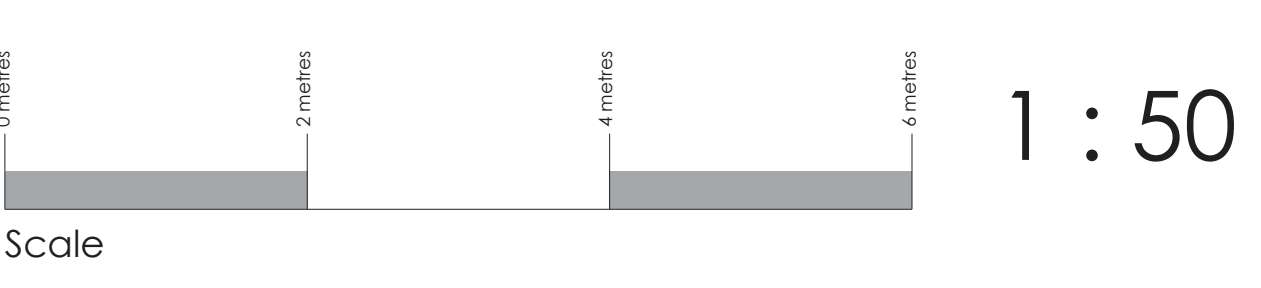

PROPOSED EAST FACING SIDE ELEVATION



PROPOSED WEST FACING SIDE ELEVATION