


Boundary

Boundary

Boundary

Boundary

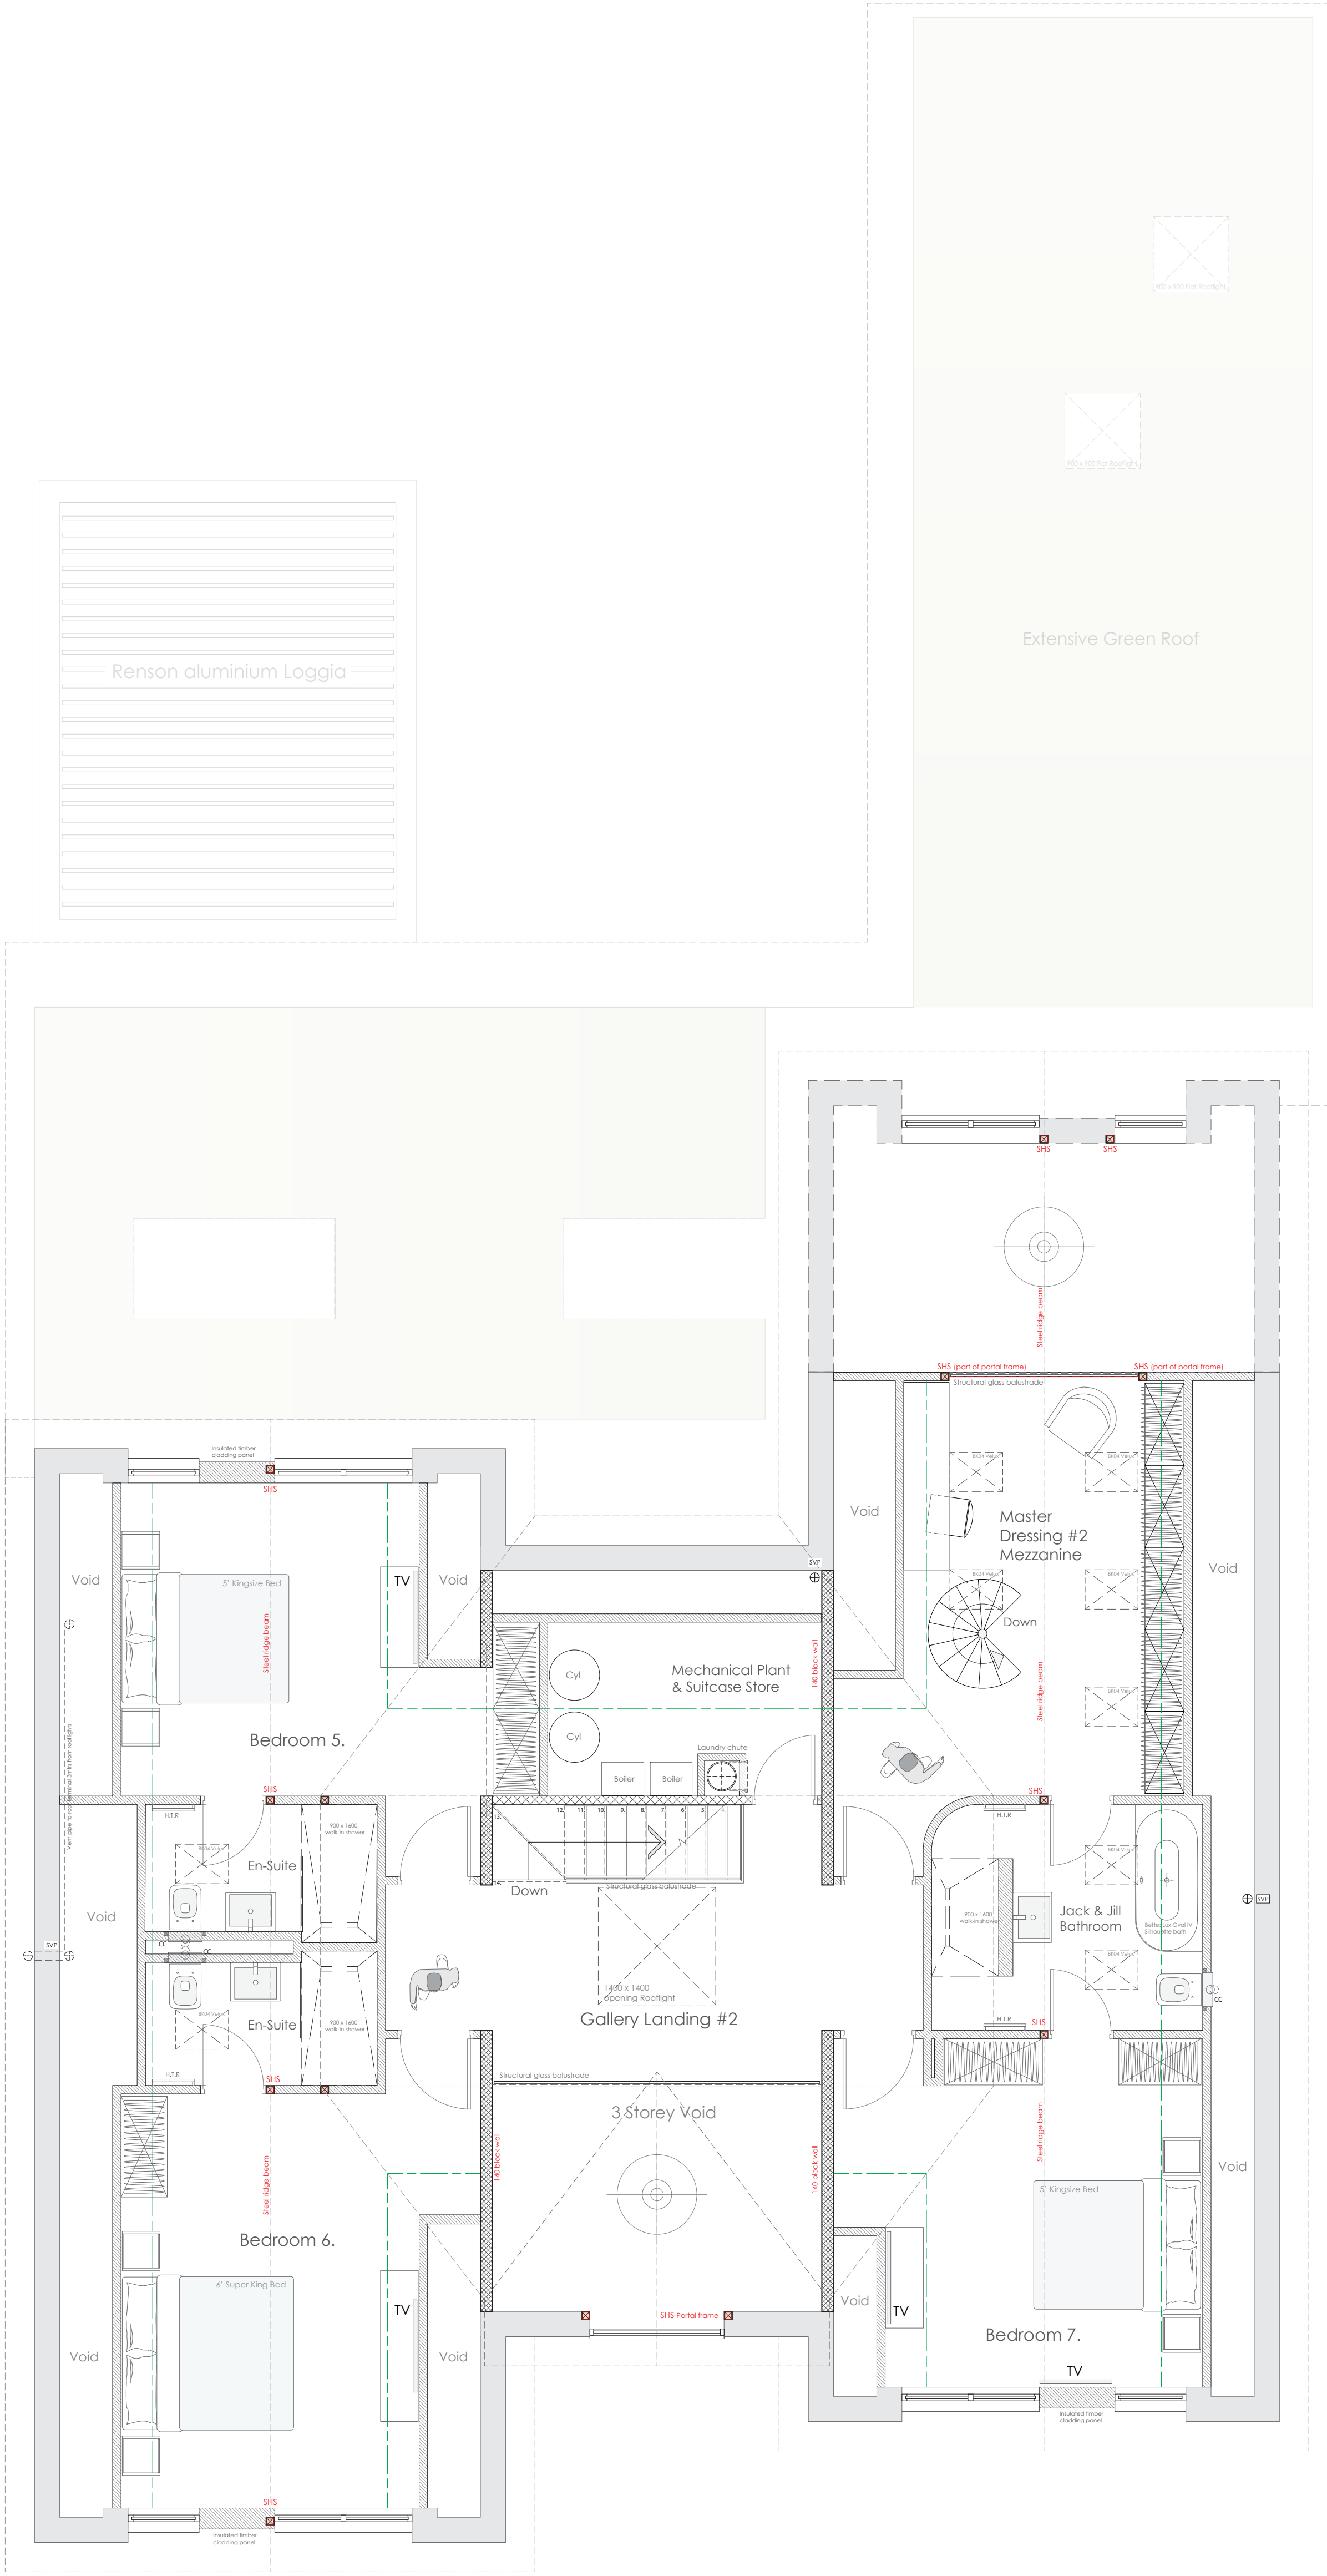

The Office
756 Blackburn Road
Sharpley
Bolton
01204 298 104
07969 175 357
acey68@hotmail.co.uk



1 : 50