



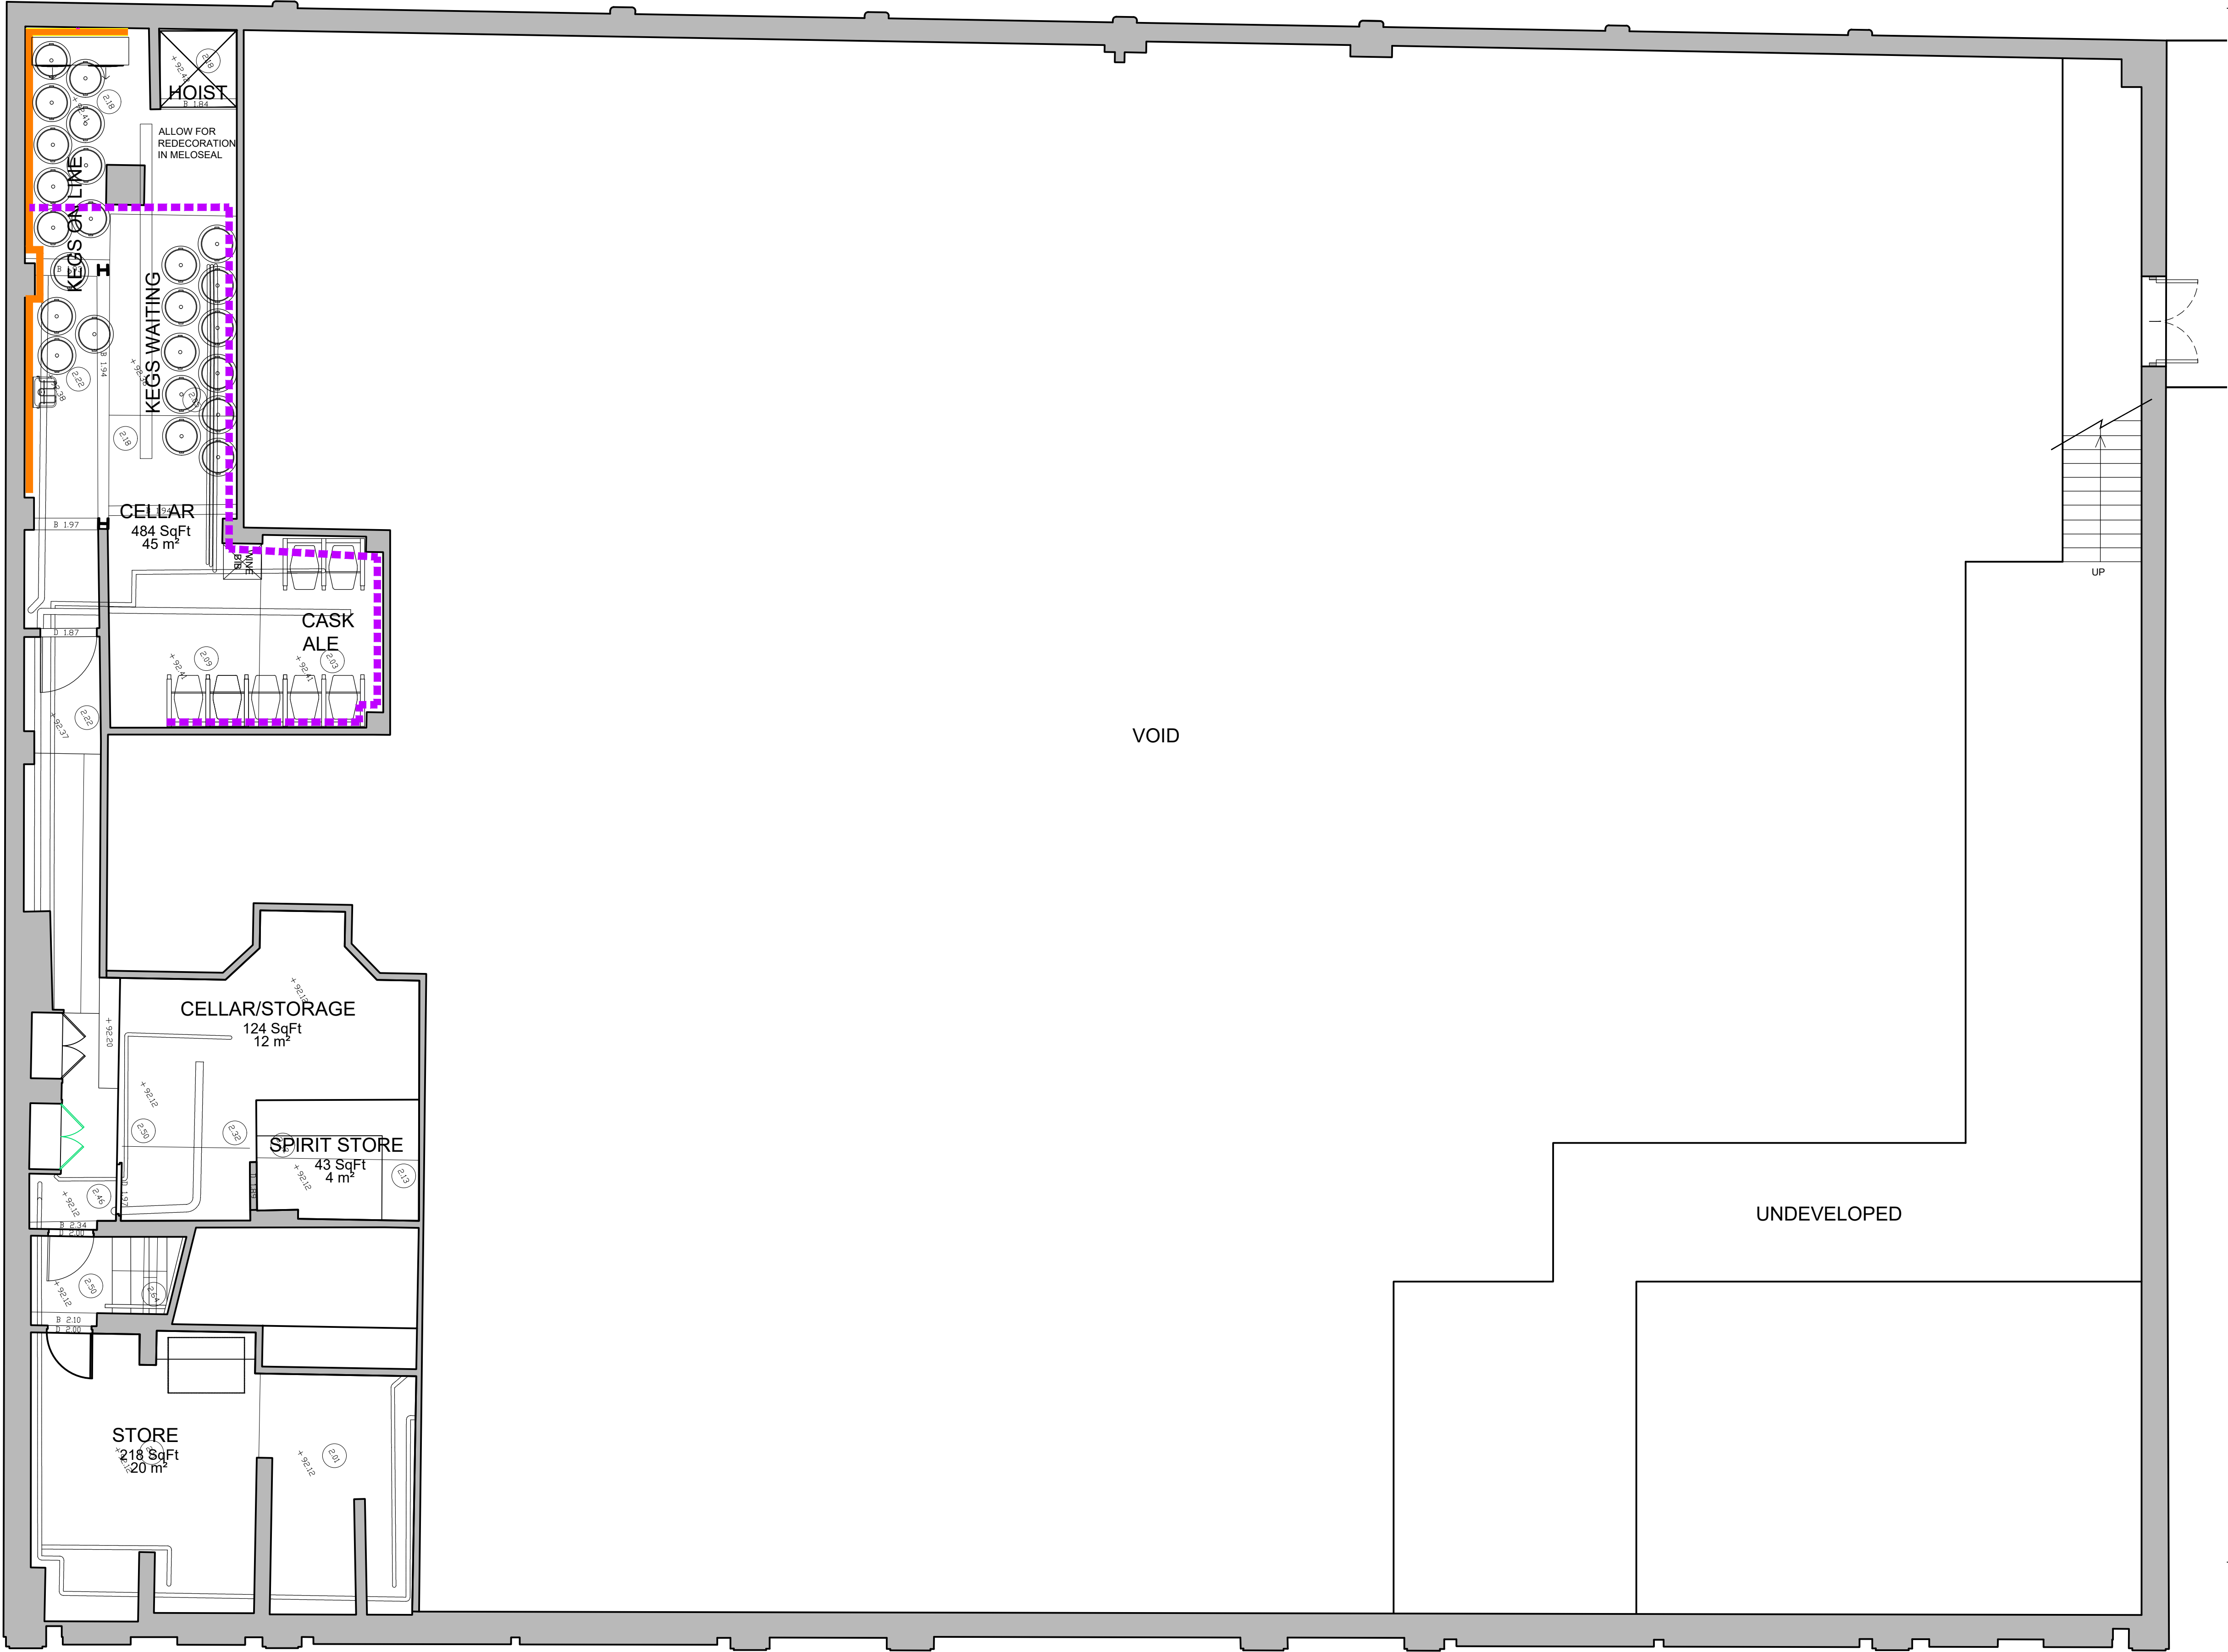

Do not scale from this drawing. All dimensions to be checked on site prior to manufacture and construction. This drawing is the property of Harrison Ince Holdings Limited and should not be reproduced without permission. All discrepancies to be brought to the attention of the architect immediately. This drawing is to be read in conjunction with the specification / bill of quantities and related drawings.

REVISIONS			
-	FIRST ISSUE	24.05.2024	CG
A	REVISED FOLLOWING SURVEY	08.05.2025	LEB

FOR COMMENT

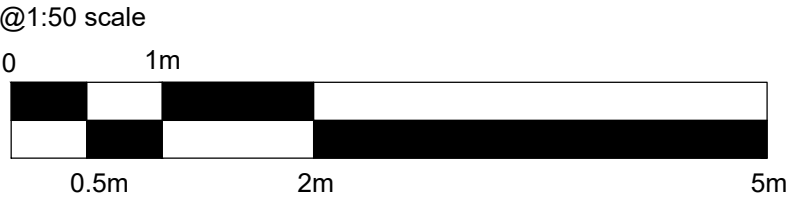

HARRISON INCE
ARCHITECTS INTERIOR DESIGNERS

CLIENT
JD WETHERSPOON PLC

PROJECT
**THE ART PICTURE HOUSE,
36 HAYMARKET STREET, BURY BL9 0AY**

TITLE
EXISTING BASEMENT PLAN

DATE	MAY 2024	SCALE	1:50 @ A1
JOB NO.	PN6264-08	DWG. NO.	AS04 A
DRAWN	CAD/LEB	CHECKED	

EXISTING BASEMENT PLAN
Scale 1:50

SUN HOUSE
2-4 LITTLE PETER STREET
KNOTT MILL
MANCHESTER
M15 4PS
TEL: 0161 226 3650
EMAIL: enquiries@harrison-ince.co.uk