


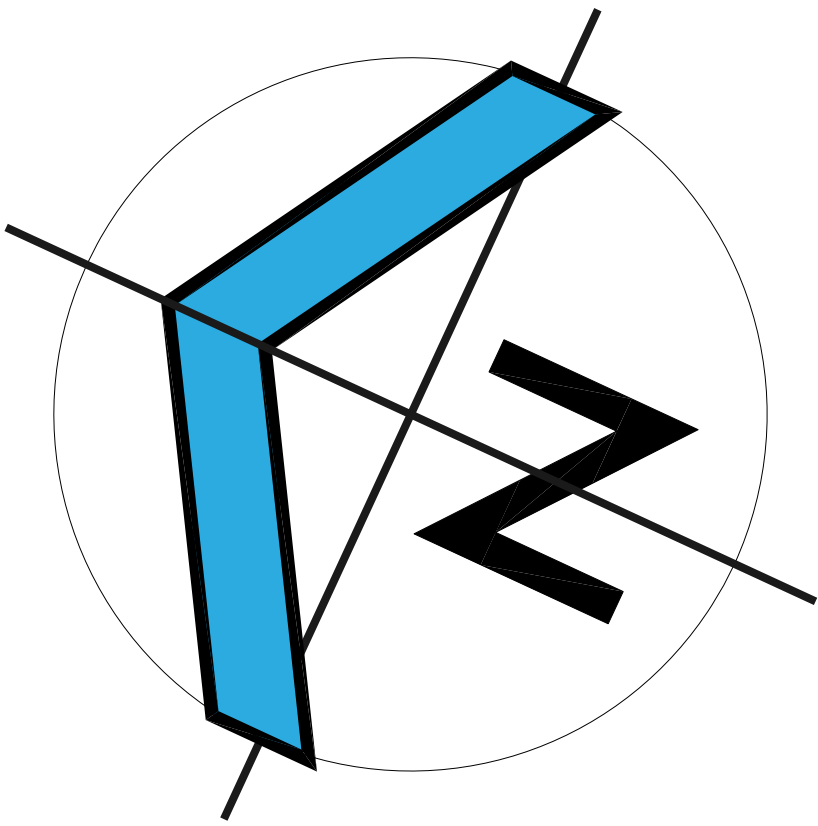

Legend	
Ref	Description
1	Resin Bound Gravel in pale grey
2	Natural Stone or clay Paver system(TBA)
3	Large format nat stone paving eg: Marshalls Versuro (TBA)
4	Contemporary architectural ground level planting set within gravel beds or similar complete with spike lighting.
5	Ever Green Hedging (TBA).
6	Millboard decking on raised substructure
7	Bespoke Galvanized Mild Steel Gates & railings by specialist PPC finished (TBA)




Ground level planting precedent image




Nat stone/clay paver system



Resin bound gravel

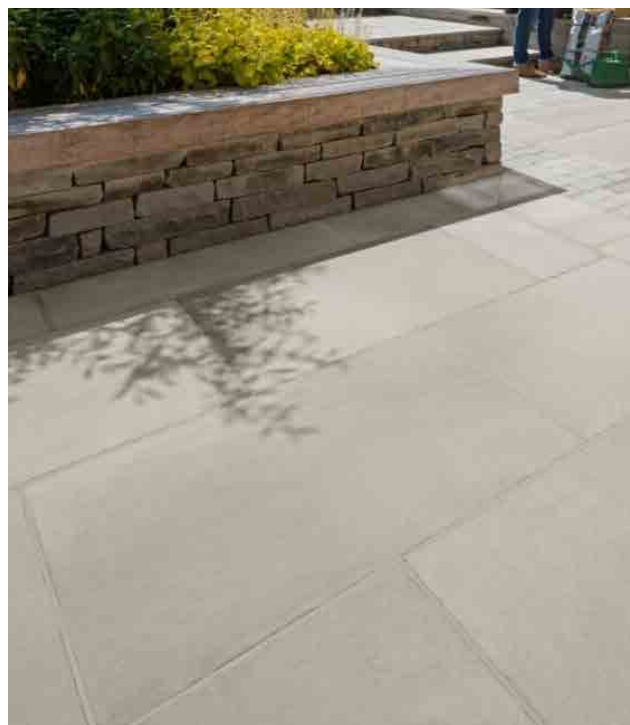

Sawn natural stone paving

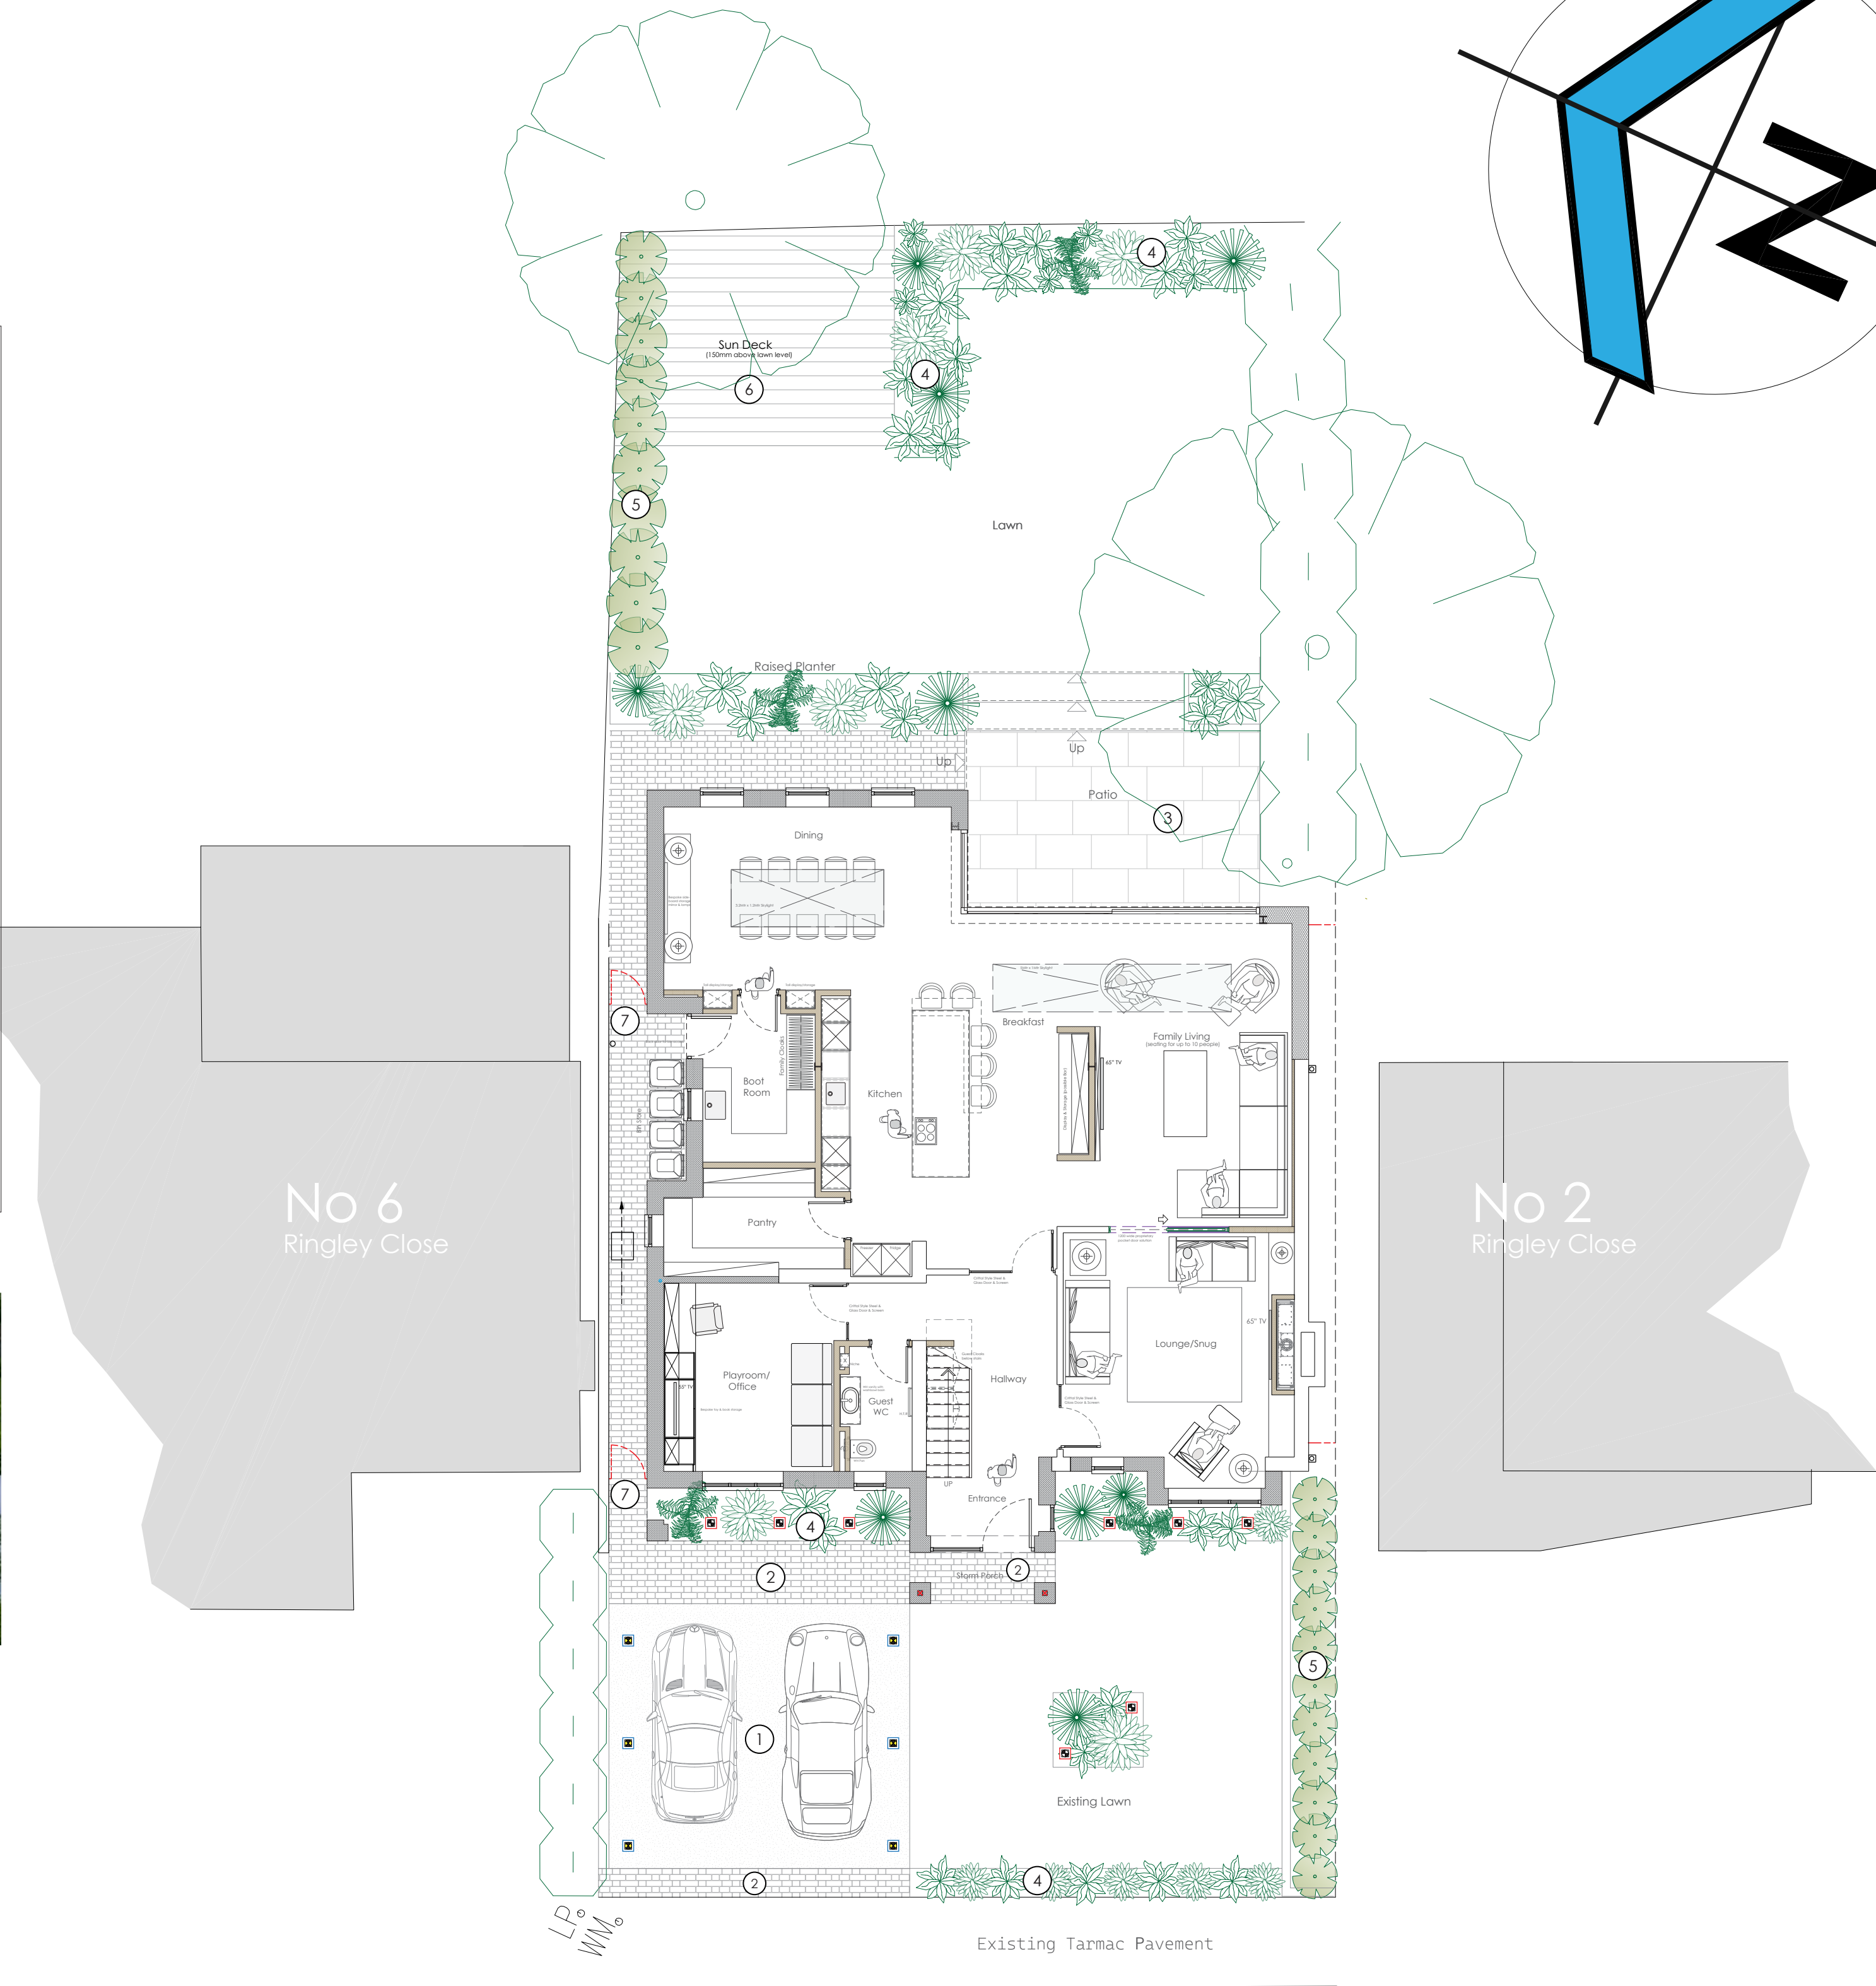

RINGLEY CLOSE

