


BUTTERSTILE CLOSE

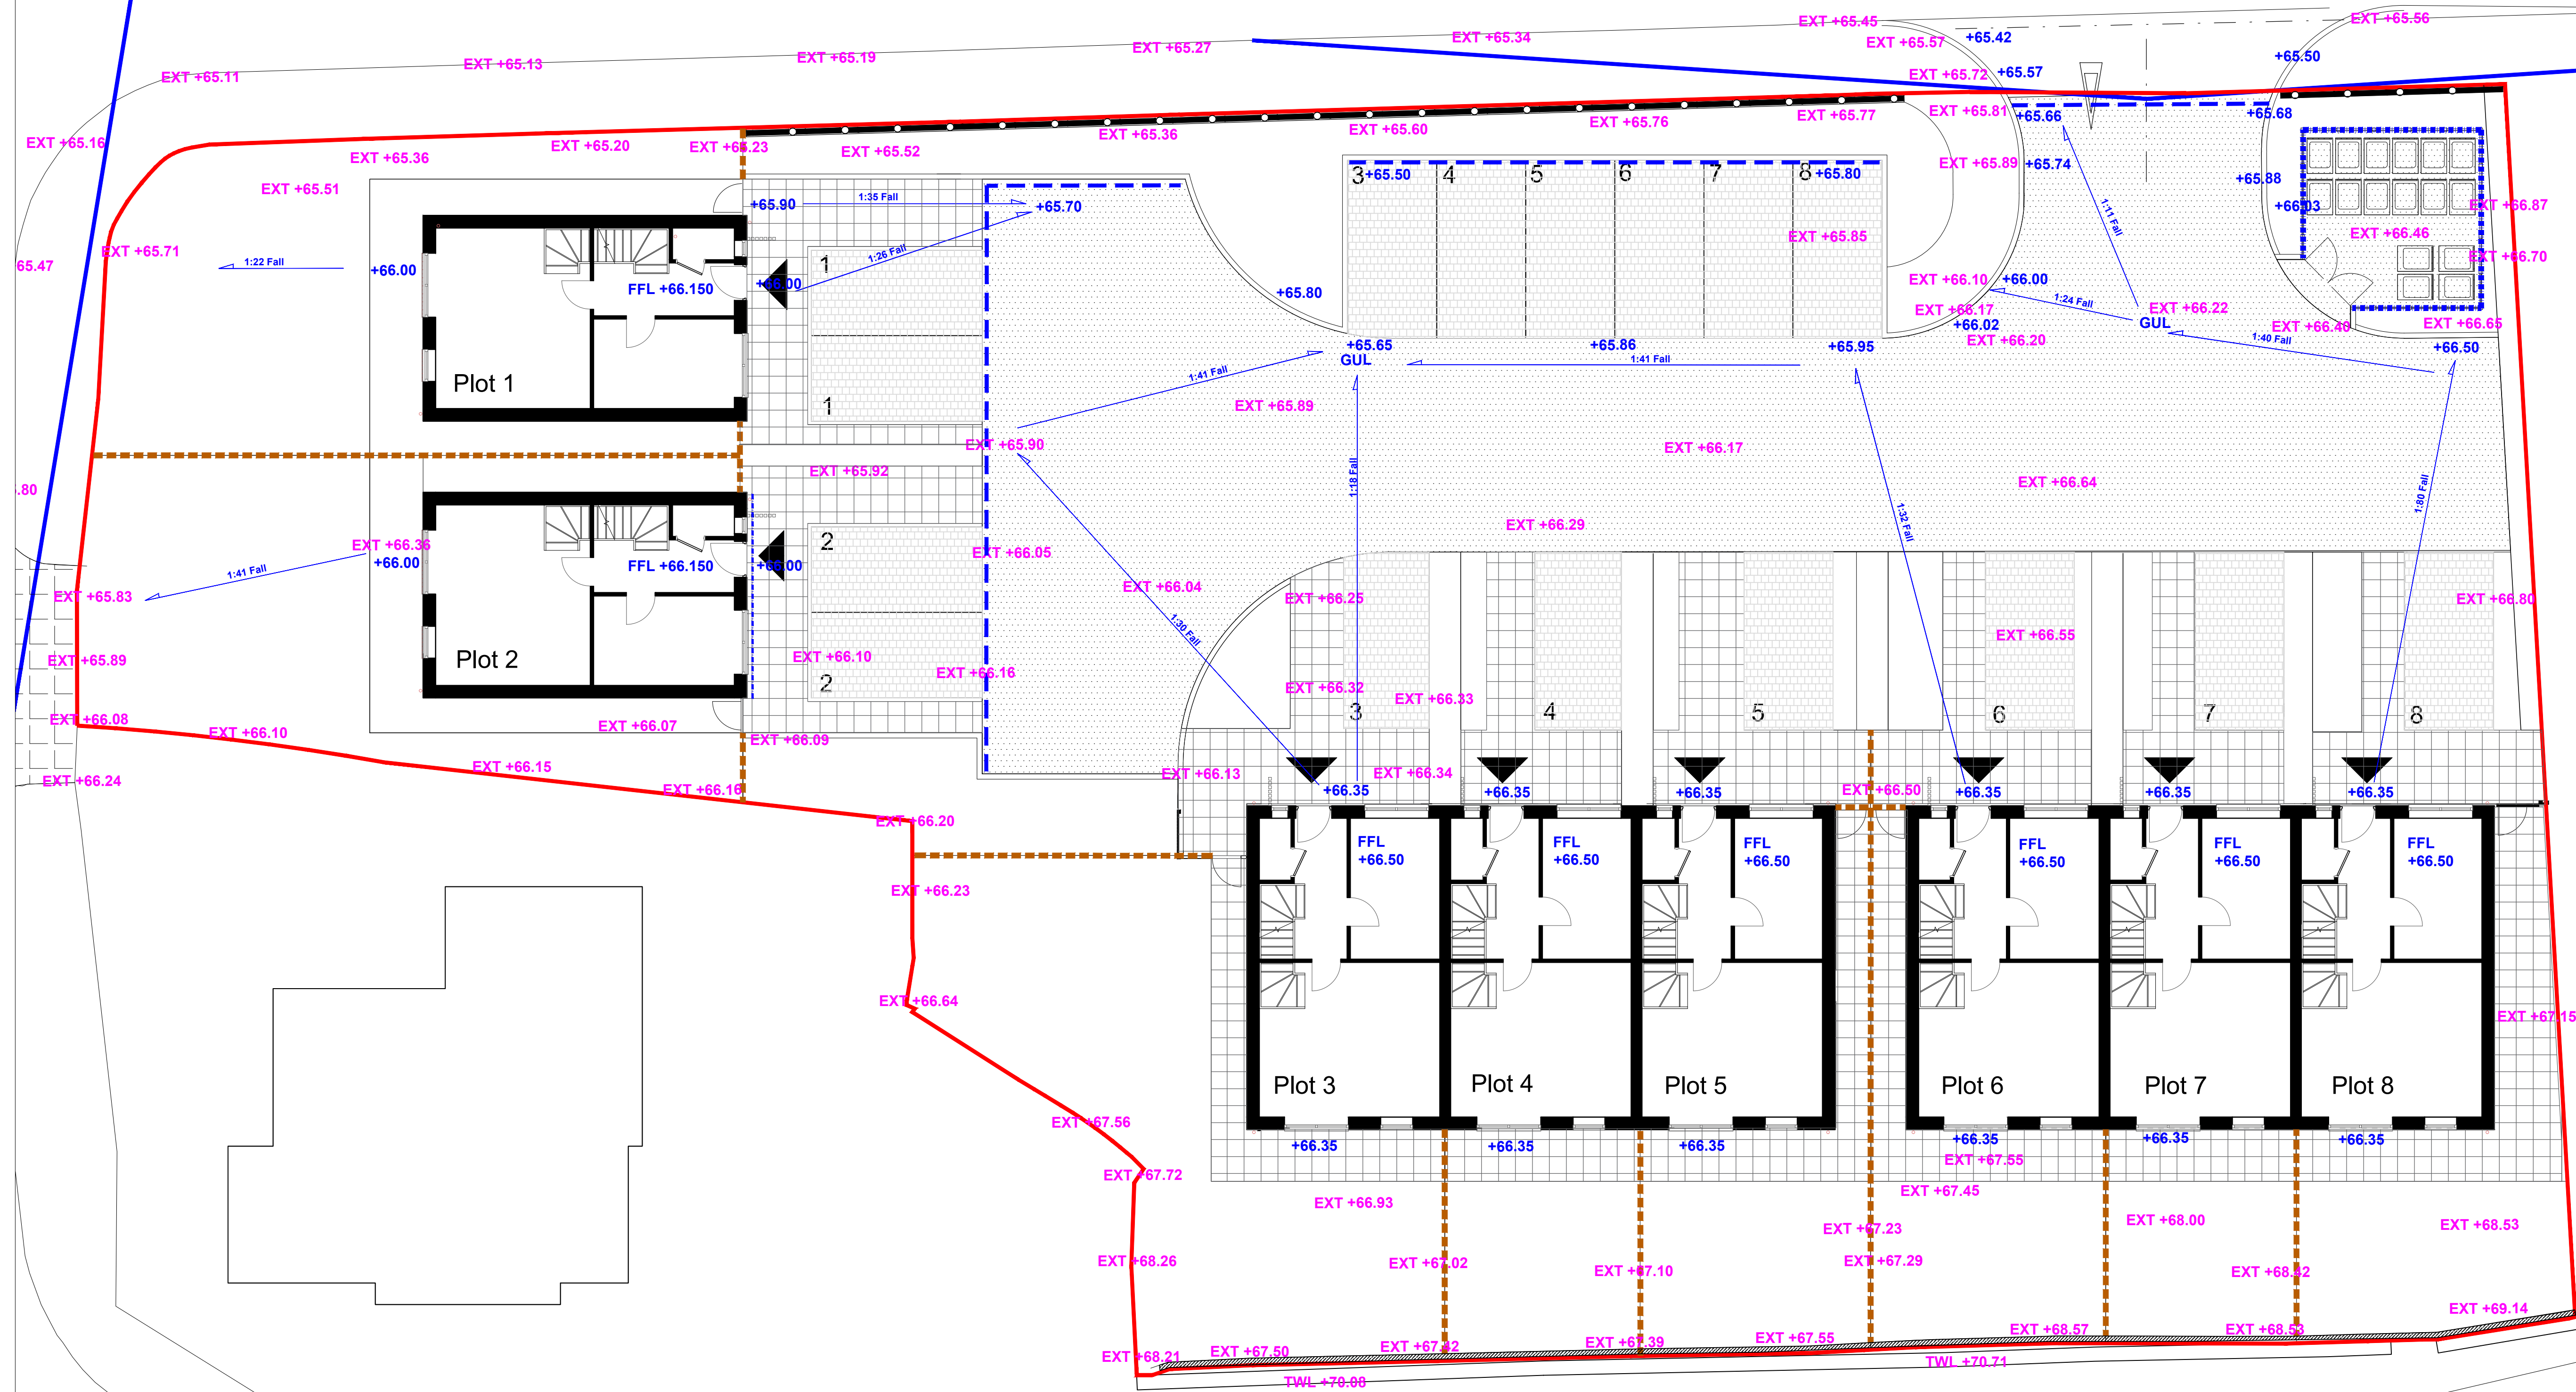

HILTON LANE

- Proposed Bitmac Surface
To be installed in accordance with BS 13108 to engineers specification
- Hydropave Textured Flags
Dimensions : 200x100mm
Supplier : Tobemore or equivalent approved
- Hydropave Textured Flags
Dimensions : 400x400mm
Supplier : Tobemore or equivalent approved
- Closed Boarded Timber Fence
Height : 1.8m
See NCA Drawings
- Brick wall enclosed Bin Store
Height : 1.8m
See NCA Drawing 5521-P-403
- Boundary Wall with Railings
0.6m high boundary wall with 0.5m railing top
See NCA Drawings
- Existing Boundary Wall
To be retained, repaired where necessary and cleaned
- Ext
+66.150
- Proposed Level
+66.35
- Proposed Drainage Channel
To drainage engineers specification
- Proposed Slot Drain
To drainage engineers specification
- Proposed Gully Drain
To drainage engineers specification
- Proposed Slot Drain
To drainage engineers specification
- Direction of Cross Fall
With approximate gradient

P02	07.02.2023	Amendments Bin Store Material in Key	PGG
P01	23.08.2022	Amendments to align with revised site layout	HGL
Rev	Date	Description	Initials



PGLA Ltd
Landscape Architects
Station Hop Studios
Stockport Road
Manchester
M19 3BS
t: 0161 238 9138
e: info@pgla.co.uk
w: www.pgla.co.uk

Client
William Construction, London
Project
Hilton Lane, Prestwich
Residential Development
Description
Landscape Proposals
Hardworks Plan with Levels and Drainage

Status	Planning	Date	Aug 2022
Scale	1:100@A1	Drawn	HGL
Job number	PRE1901	Drawing number	HW01.01
		Revision	P02