



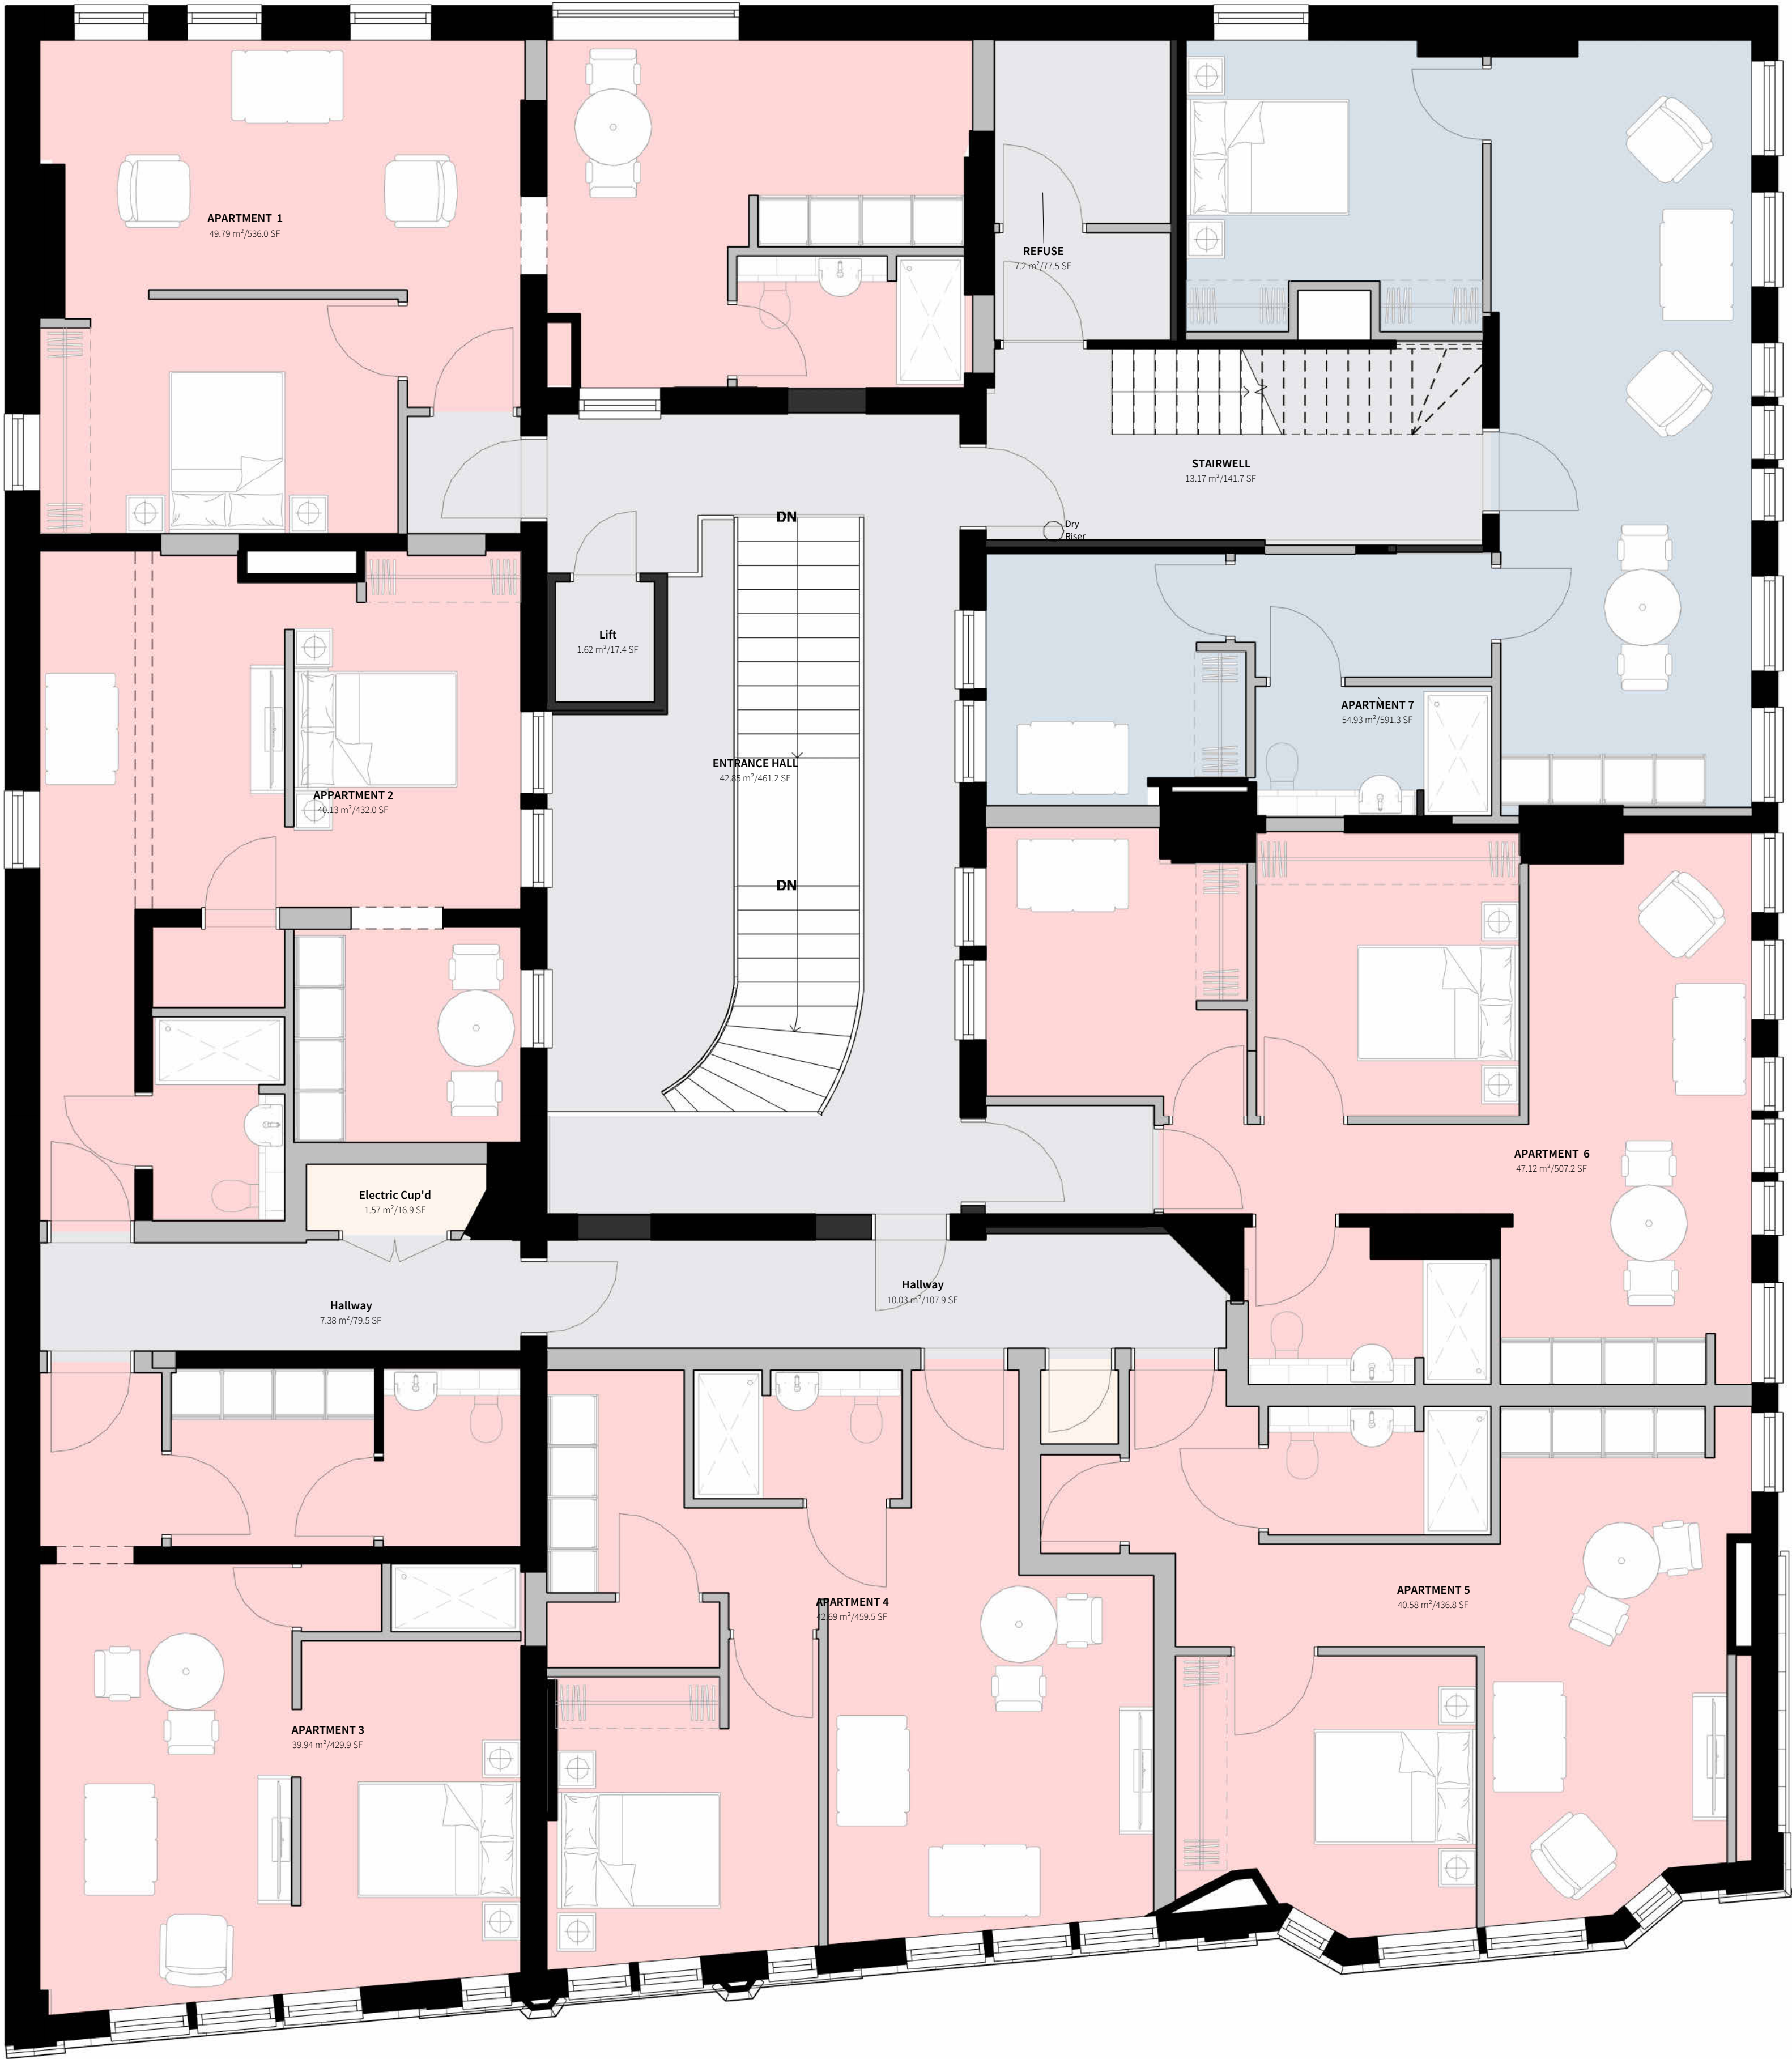

2 Proposed-Plan_01-First
1:50

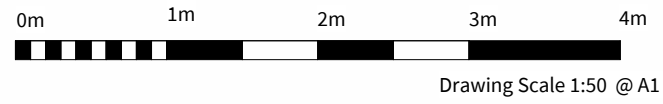

GENERAL NOTES

- Contractor must ensure that all work on site is carried out in a safe & satisfactory manner, in accordance with Health & Safety At Work Act 1974, COSHH Regulations 2002 & requirements of C.D.M.
- Structural Design shown in abeyance - refer to Structural Engineer's drawings and specifications.
- Mechanical & Electrical shown in abeyance - refer to M&E Engineer's drawings and specifications.
- All dimensions shown are to wall structure (Block/Stud) unless otherwise stated.
- Survey information based off previous architects work & on site dimension checks. Any inaccuracies found on site should be reported back to the architect (Four) and project manager for review.

Apartment Schedule	
Name	Area

Not Placed	
APARTMENT 15	Not Placed
01-First Floor	
APARTMENT 3	39.94 m ²
APARTMENT 4	42.69 m ²
APARTMENT 5	40.58 m ²
APARTMENT 7	54.93 m ²
APARTMENT 1	49.79 m ²
APARTMENT 6	47.12 m ²
02-Second	
APARTMENT 8	51.41 m ²
APARTMENT 9	40.19 m ²
APARTMENT 10	39.47 m ²
APARTMENT 11	42.66 m ²
APARTMENT 12	39.83 m ²
APARTMENT 13	48.38 m ²
APARTMENT 14	55.16 m ²
APARTMENT 15	Redundant Room
03-Third	
APARTMENT 10	50.66 m ²
DUPLEX	
16	642.81 m ²