


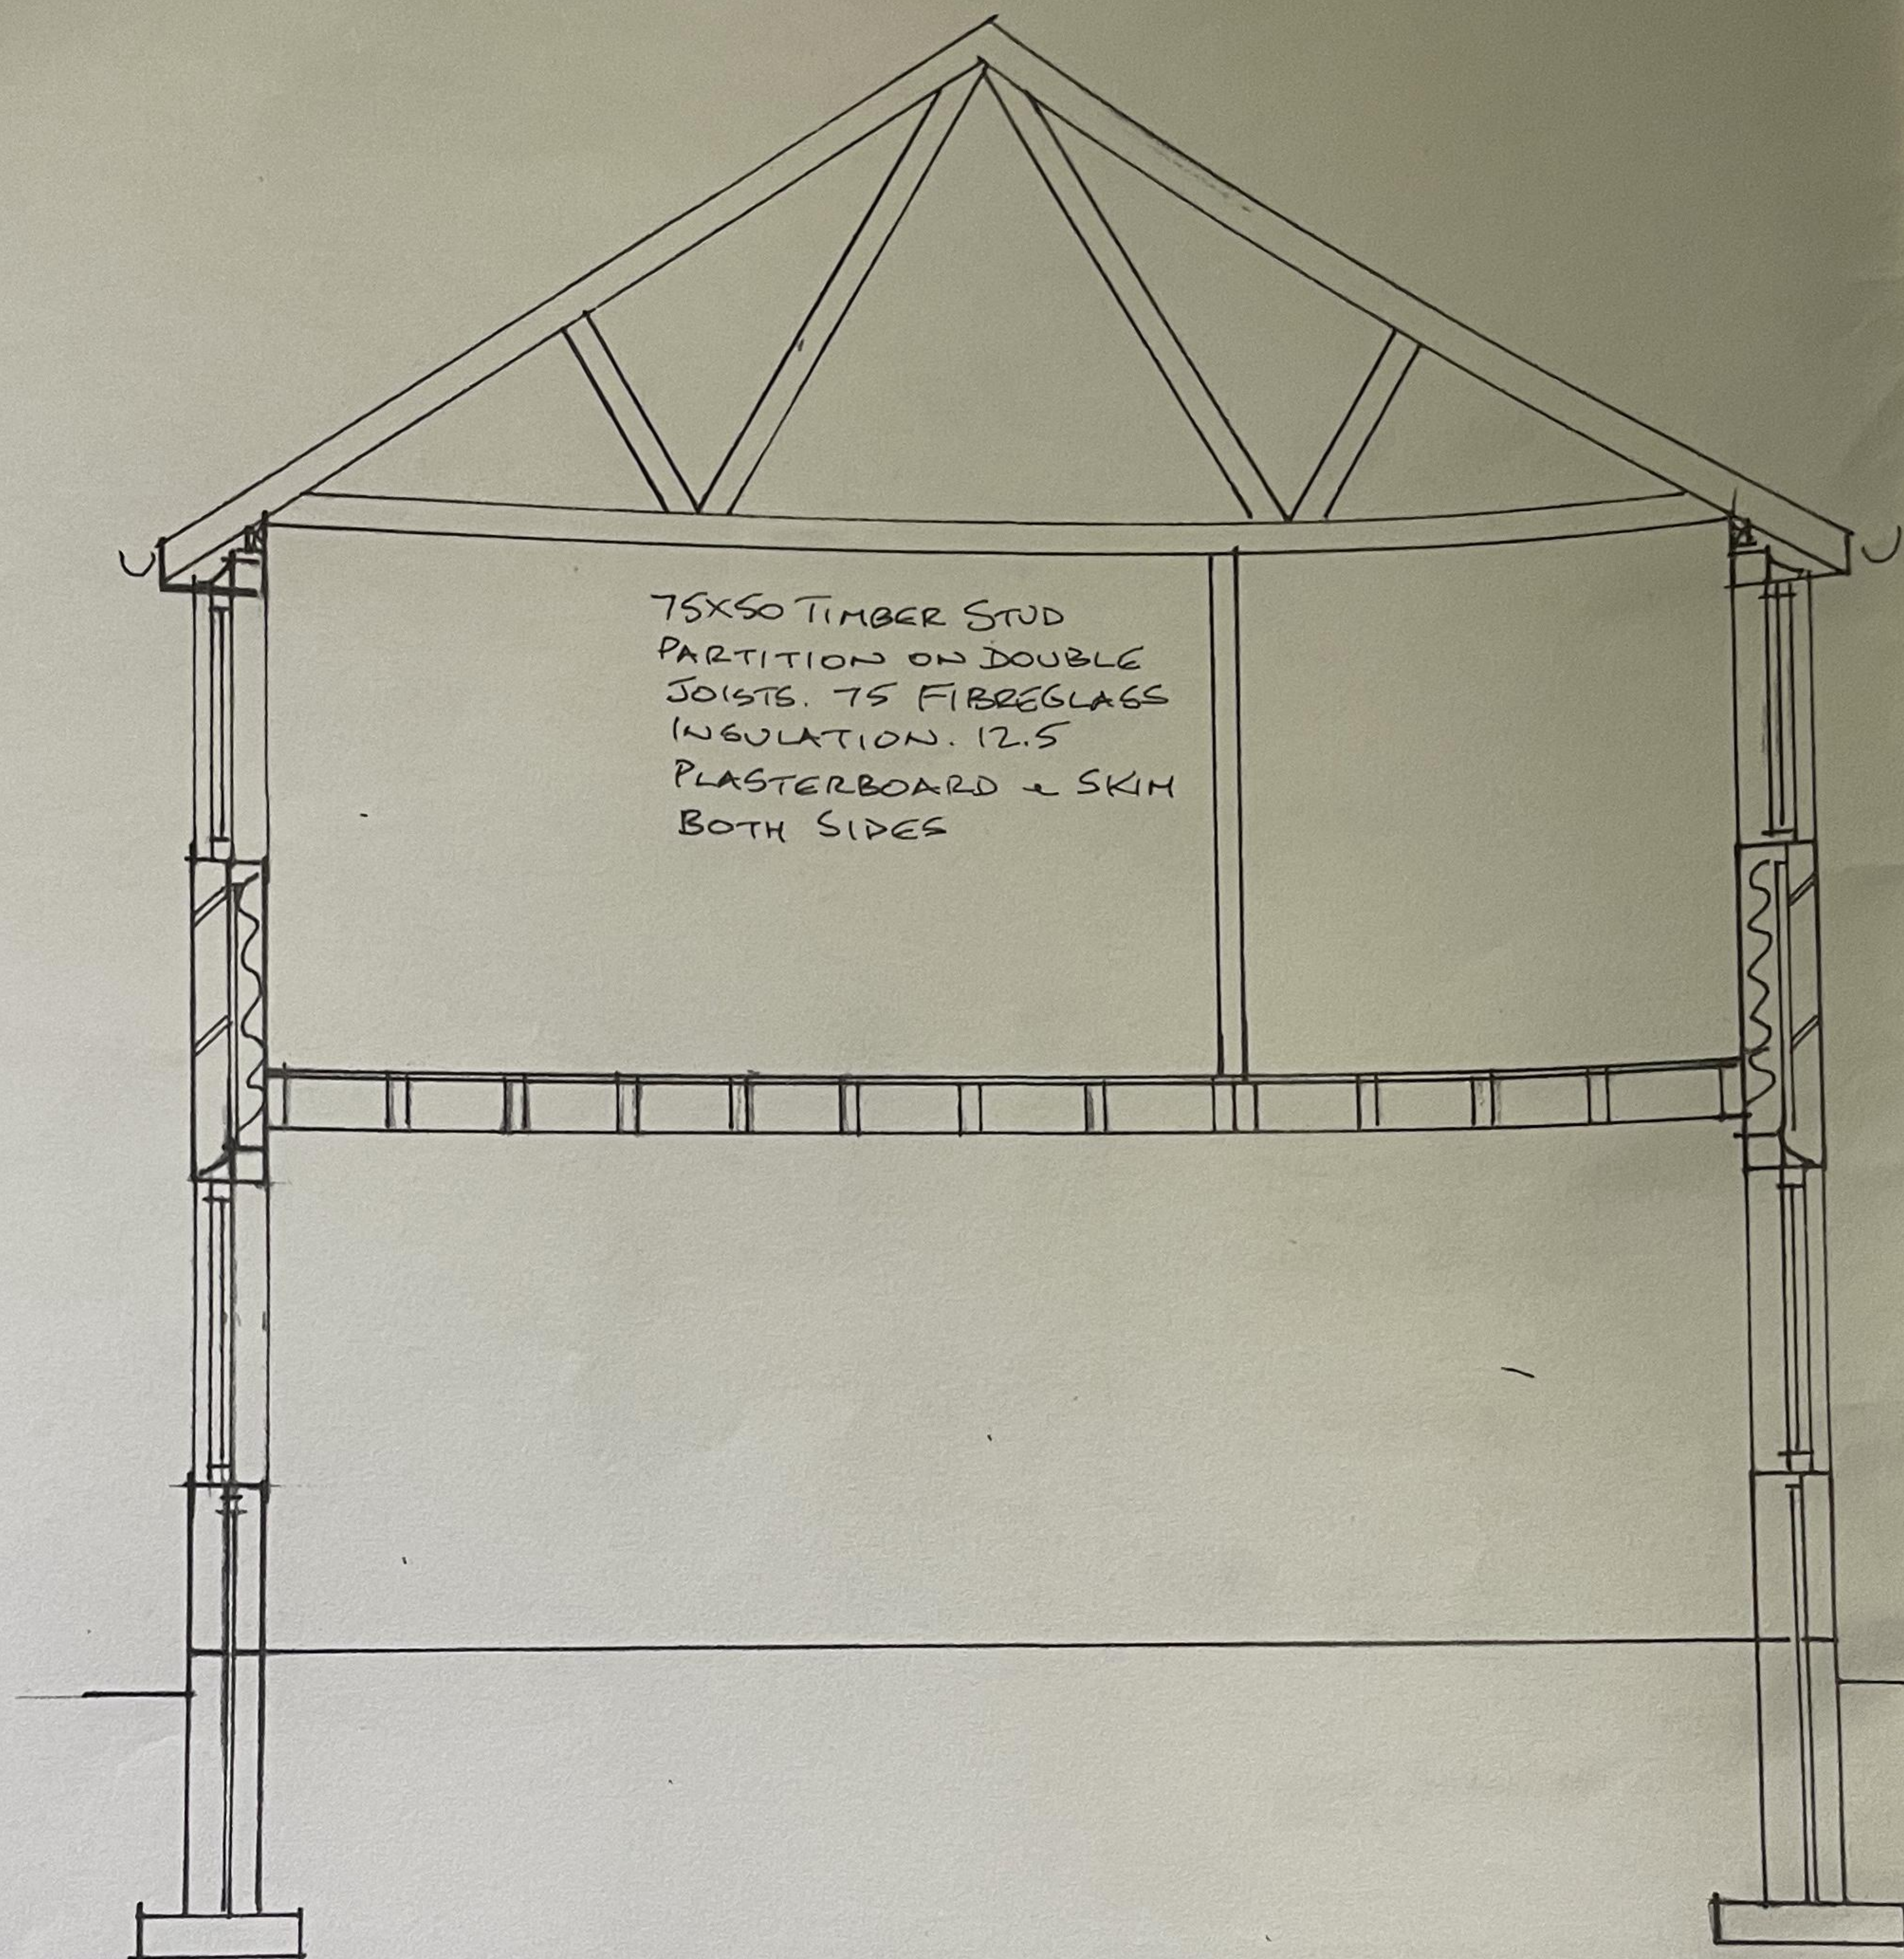

PLANNING PERMISSION GRANTED, NUMBER 59553, 14/1/16

DRAWINGS FOR BUILDING REGULATIONS SUBMISSION ONLY. NOT WORKING DRAWINGS. ALL DIMENSIONS & METHODS OF CONSTRUCTION TO BE VERIFIED ON SITE BEFORE WORK COMMENCES.

ROBUST METHODS OF CONSTRUCTION TO BE EMPLOYED INCLUDING CAREFUL SEALING BETWEEN MATERIALS TO LIMIT AIR LEAKAGE, ENSURE CONTINUOUS INSULATION & ELIMINATE THERMAL BRIDGING.

ELECTRICAL WORK TO BE CARRIED OUT BY COMPETENT PERSON IN ACCORDANCE WITH BUILDING REGULATIONS PART P & CERTIFICATE ISSUED ON COMPLETION
LOW ENERGY LIGHTING TO BE INSTALLED

EXISTING C.H. SYSTEM TO BE EXTENDED. RADIATORS WITH INDIVIDUAL THERMOSTATIC CONTROL & INSULATED PIPEWORK.

SMOKE ALARMS INTERLINKED, WIRED TO MAINS WITH SEPARATE FUSE & BATTERY BACK UP

SCALE 1:50 @ A3