




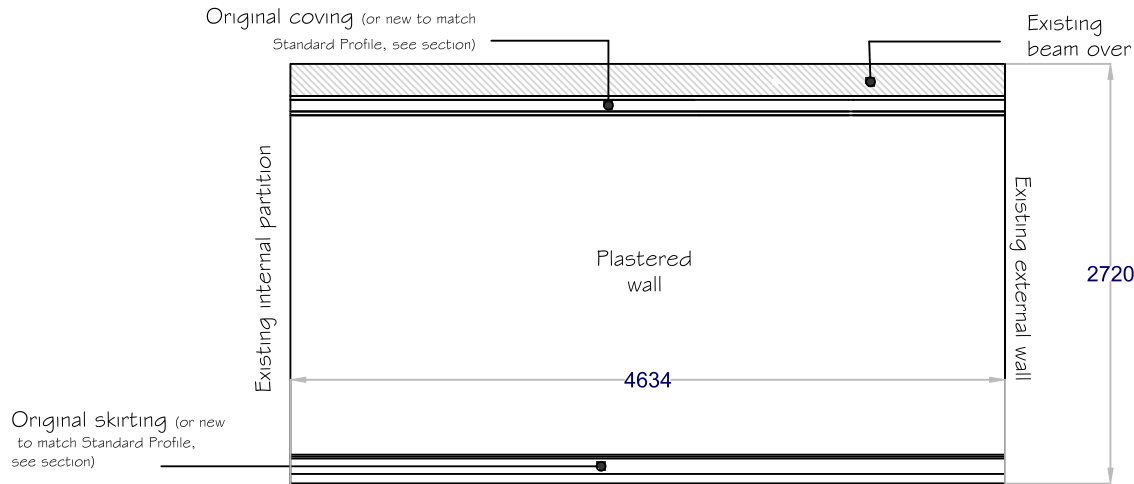


Sectional elevation A-A & B-B for new en suite room from outside facing north - As Existing 1:50  
(See Dwg. No. 100110/002B)

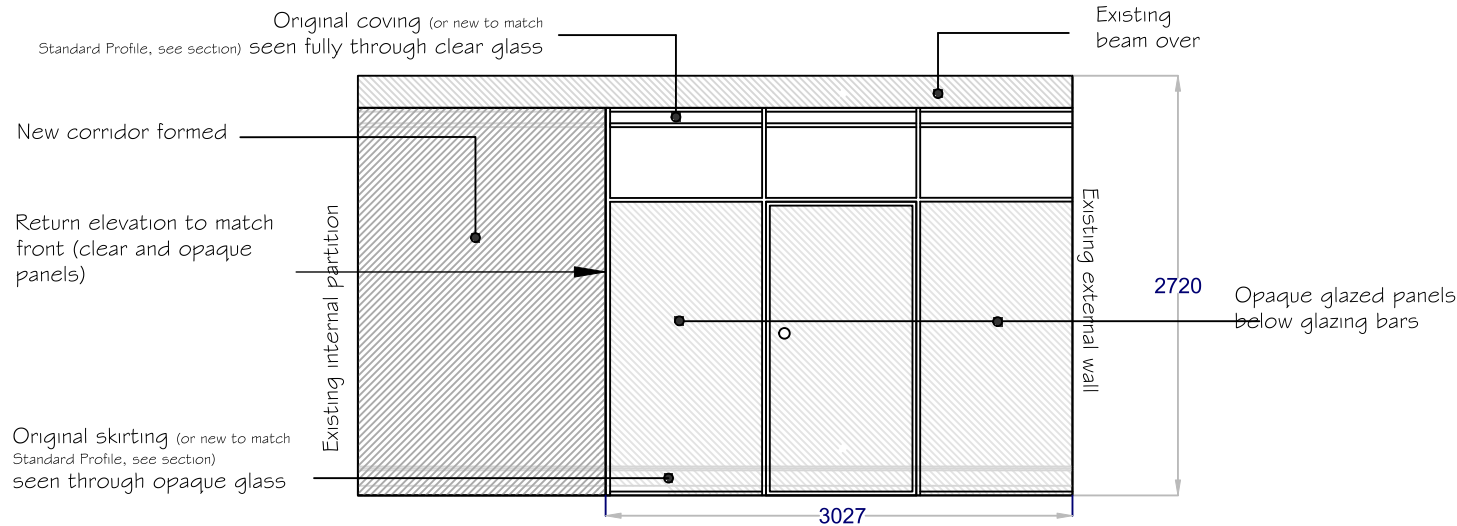


Sectional elevation A-A of new en suite room from outside facing north - As Proposed 1:50  
(See Dwg. No. 100110/002B)

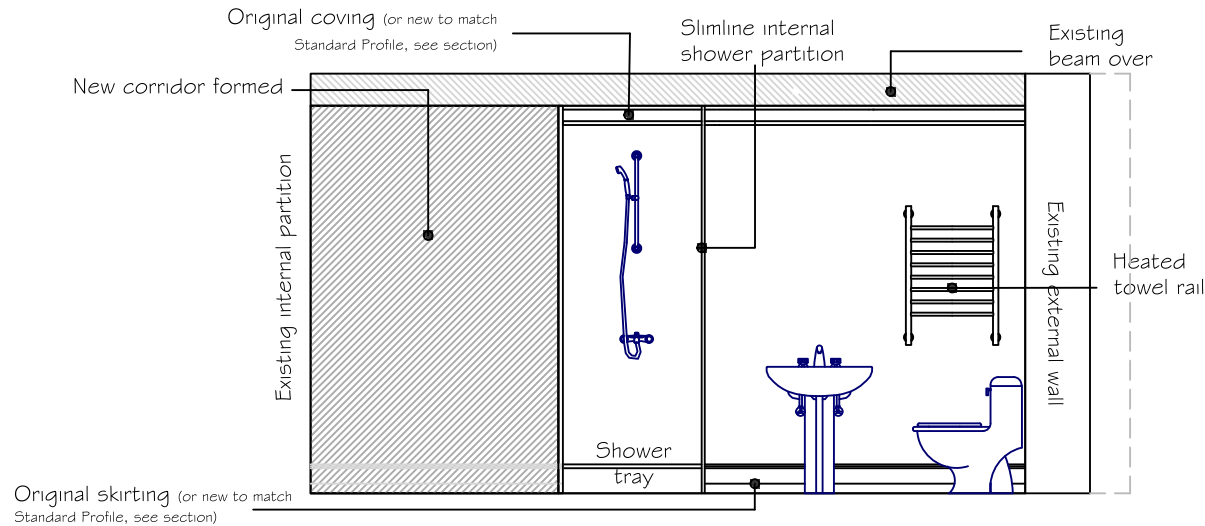

Sectional elevation B-B of interior for new en suite facing north - As Proposed 1:50  
(See Dwg. No. 100110/002B)

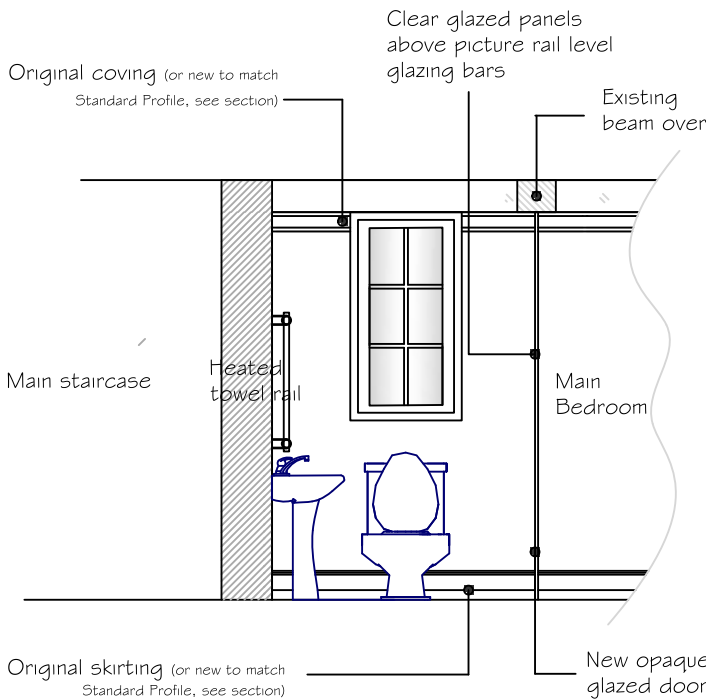

Sectional elevation CC of interior of new en suite facing east - As Proposed 1:50  
(See Dwg. No. 100110/002B)

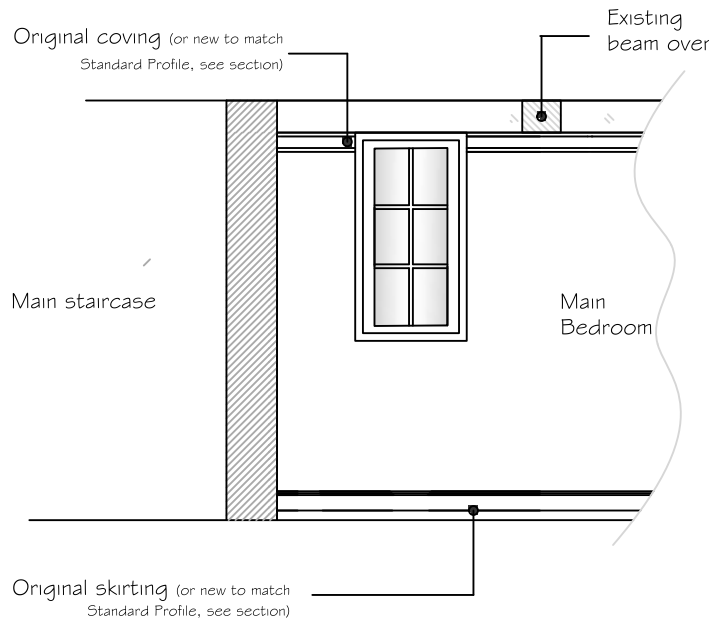

Sectional elevation CC of interior for new en suite facing east - As Existing 1:50  
(See Dwg. No. 100110/002B)

**General Notes**  
Do not scale from this drawing. Specified dimensions may be relied upon. All dimensions to be confirmed by site measurement by the contractor before opening up works or ordering any materials. We accept no liability for incorrect site measurement. Report any discrepancies to the architect or surveyor.  
When printing out this drawing, use a professional service rather than an office printer. It should be printed at A3 size in order to be read at the scale indicated. Check scale bar to confirm printed scale before using any scale rule.

planning by design  
**Architectural Services**

**Oldham, Rochdale & Tameside**  
[www.architectural.uk.com](http://www.architectural.uk.com)  
07872 577 565

Project Description:  
**Listed Building Consent for restoration & remediation and new garage**

For:  
**Dr & Mrs Zia Jalal**

Site Address:  
**The Rectory,  
41 Church Lane,  
Prestwich, M25 1AN**



Date: **July 2024**

Scale: **1:50 @ A3**



Sheet Description:  
**Elevations to new En Suite in Main Bedroom (AsExisting & Proposed)**

|     |                                      |        |
|-----|--------------------------------------|--------|
| B   | AP added and example hearth removed. | Jan 25 |
| A   | Two additional sections added        | Dec24  |
| No. | Revision /Issue                      |        |

Drawing Number:  
**100110/024B**

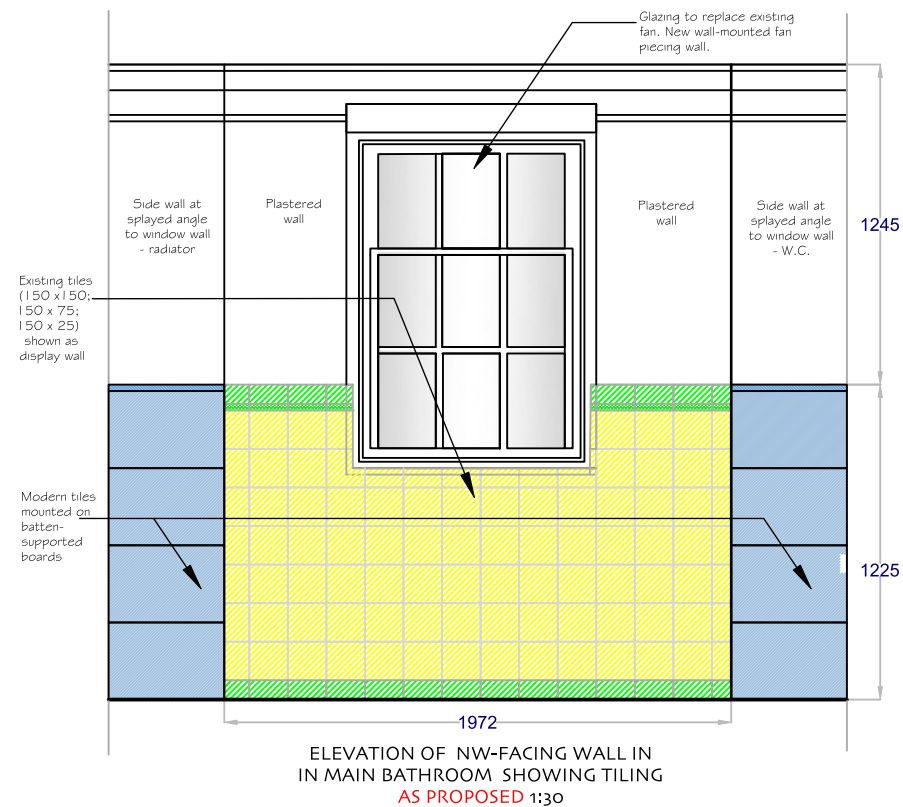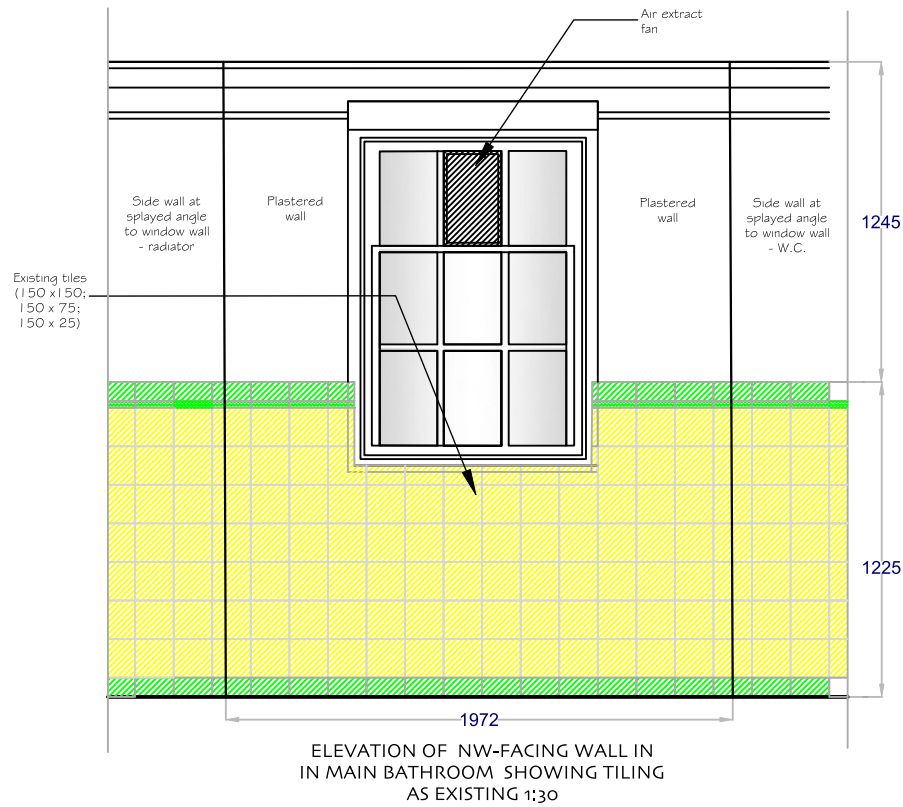

## ILLUSTRATIVE SECTIONS THROUGH STANDARD PROFILES (dimn. may vary) 1:5

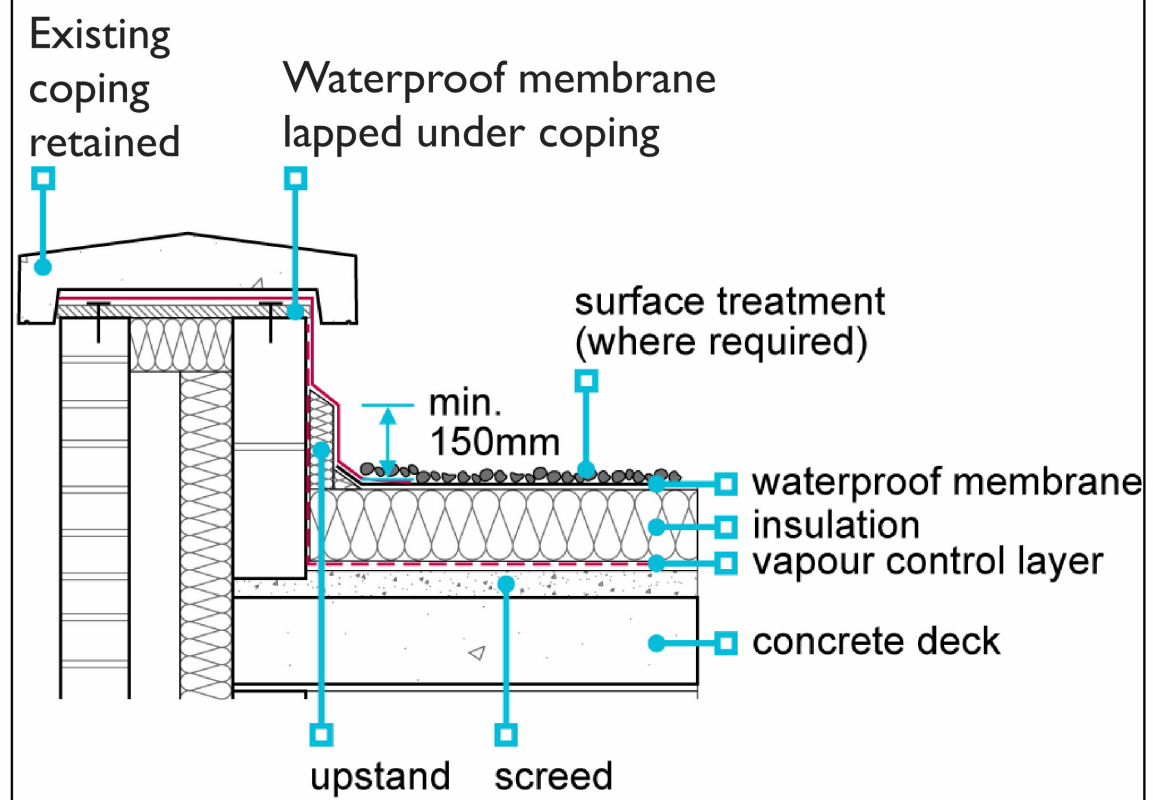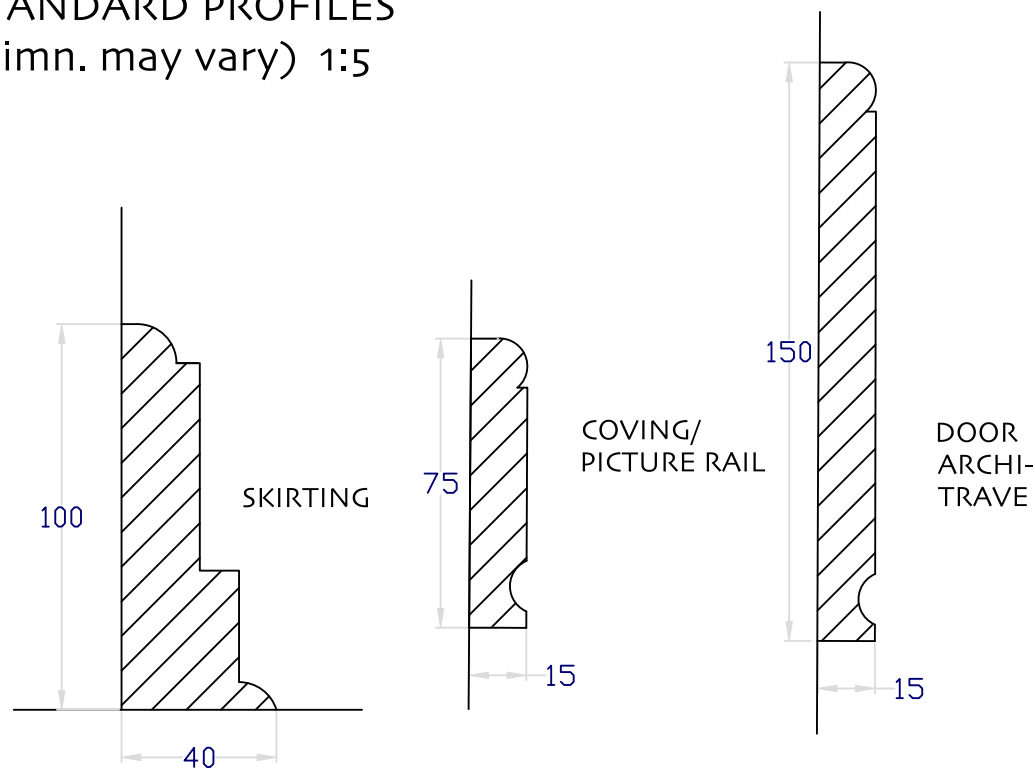

Source: NHBC 2024 Downloaded Wednesday, 9 October 2024 Amended 8 January 2025  
<https://nhbc-standards.co.uk/2020/7-roofs/7-1-flat-roofs-and-balconies/7-1-6-concrete-decks/>

## STANDARD DETAIL FOR INSULATED ROOF OVER CONCRETE SLAB.

Note: it is not intended to alter the copings at the subject property.

**General Notes**  
 Do not scale from this drawing. Specified dimensions may be relied upon. All dimensions to be confirmed by site measurement by the contractor before opening up works or ordering any materials. We accept no liability for incorrect site measurement. Report any discrepancies to the architect or surveyor.  
 When printing out this drawing, use a professional service rather than an office printer. It should be printed at A3 size in order to be read at the scale indicated. Check scale bar to confirm printed scale before using any scale rule.

planning by design  
**Architectural Services**  
**Oldham, Rochdale & Tameside**  
[www.architectural.uk.com](http://www.architectural.uk.com)  
 07872 577 565

Project Description:  
**Listed Building Consent for restoration & remediation and new garage**

For:  
**Dr & Mrs Zia Jalal**

Site Address:  
**The Rectory,  
 41 Church Lane,  
 Prestwich, M25 1AN**

Date:  
**July 2024**

Scale:  
**As Shown at A3**

Sheet Description:  
**Standard Profile sections and Sample Tiles (Main Bathroom)**

|     |                                                                 |
|-----|-----------------------------------------------------------------|
|     |                                                                 |
| A   | Only final tile display plus slab level insulation shown Dec 24 |
| No. | Revision /Issue                                                 |

Drawing Number:  
**100110/026A**