


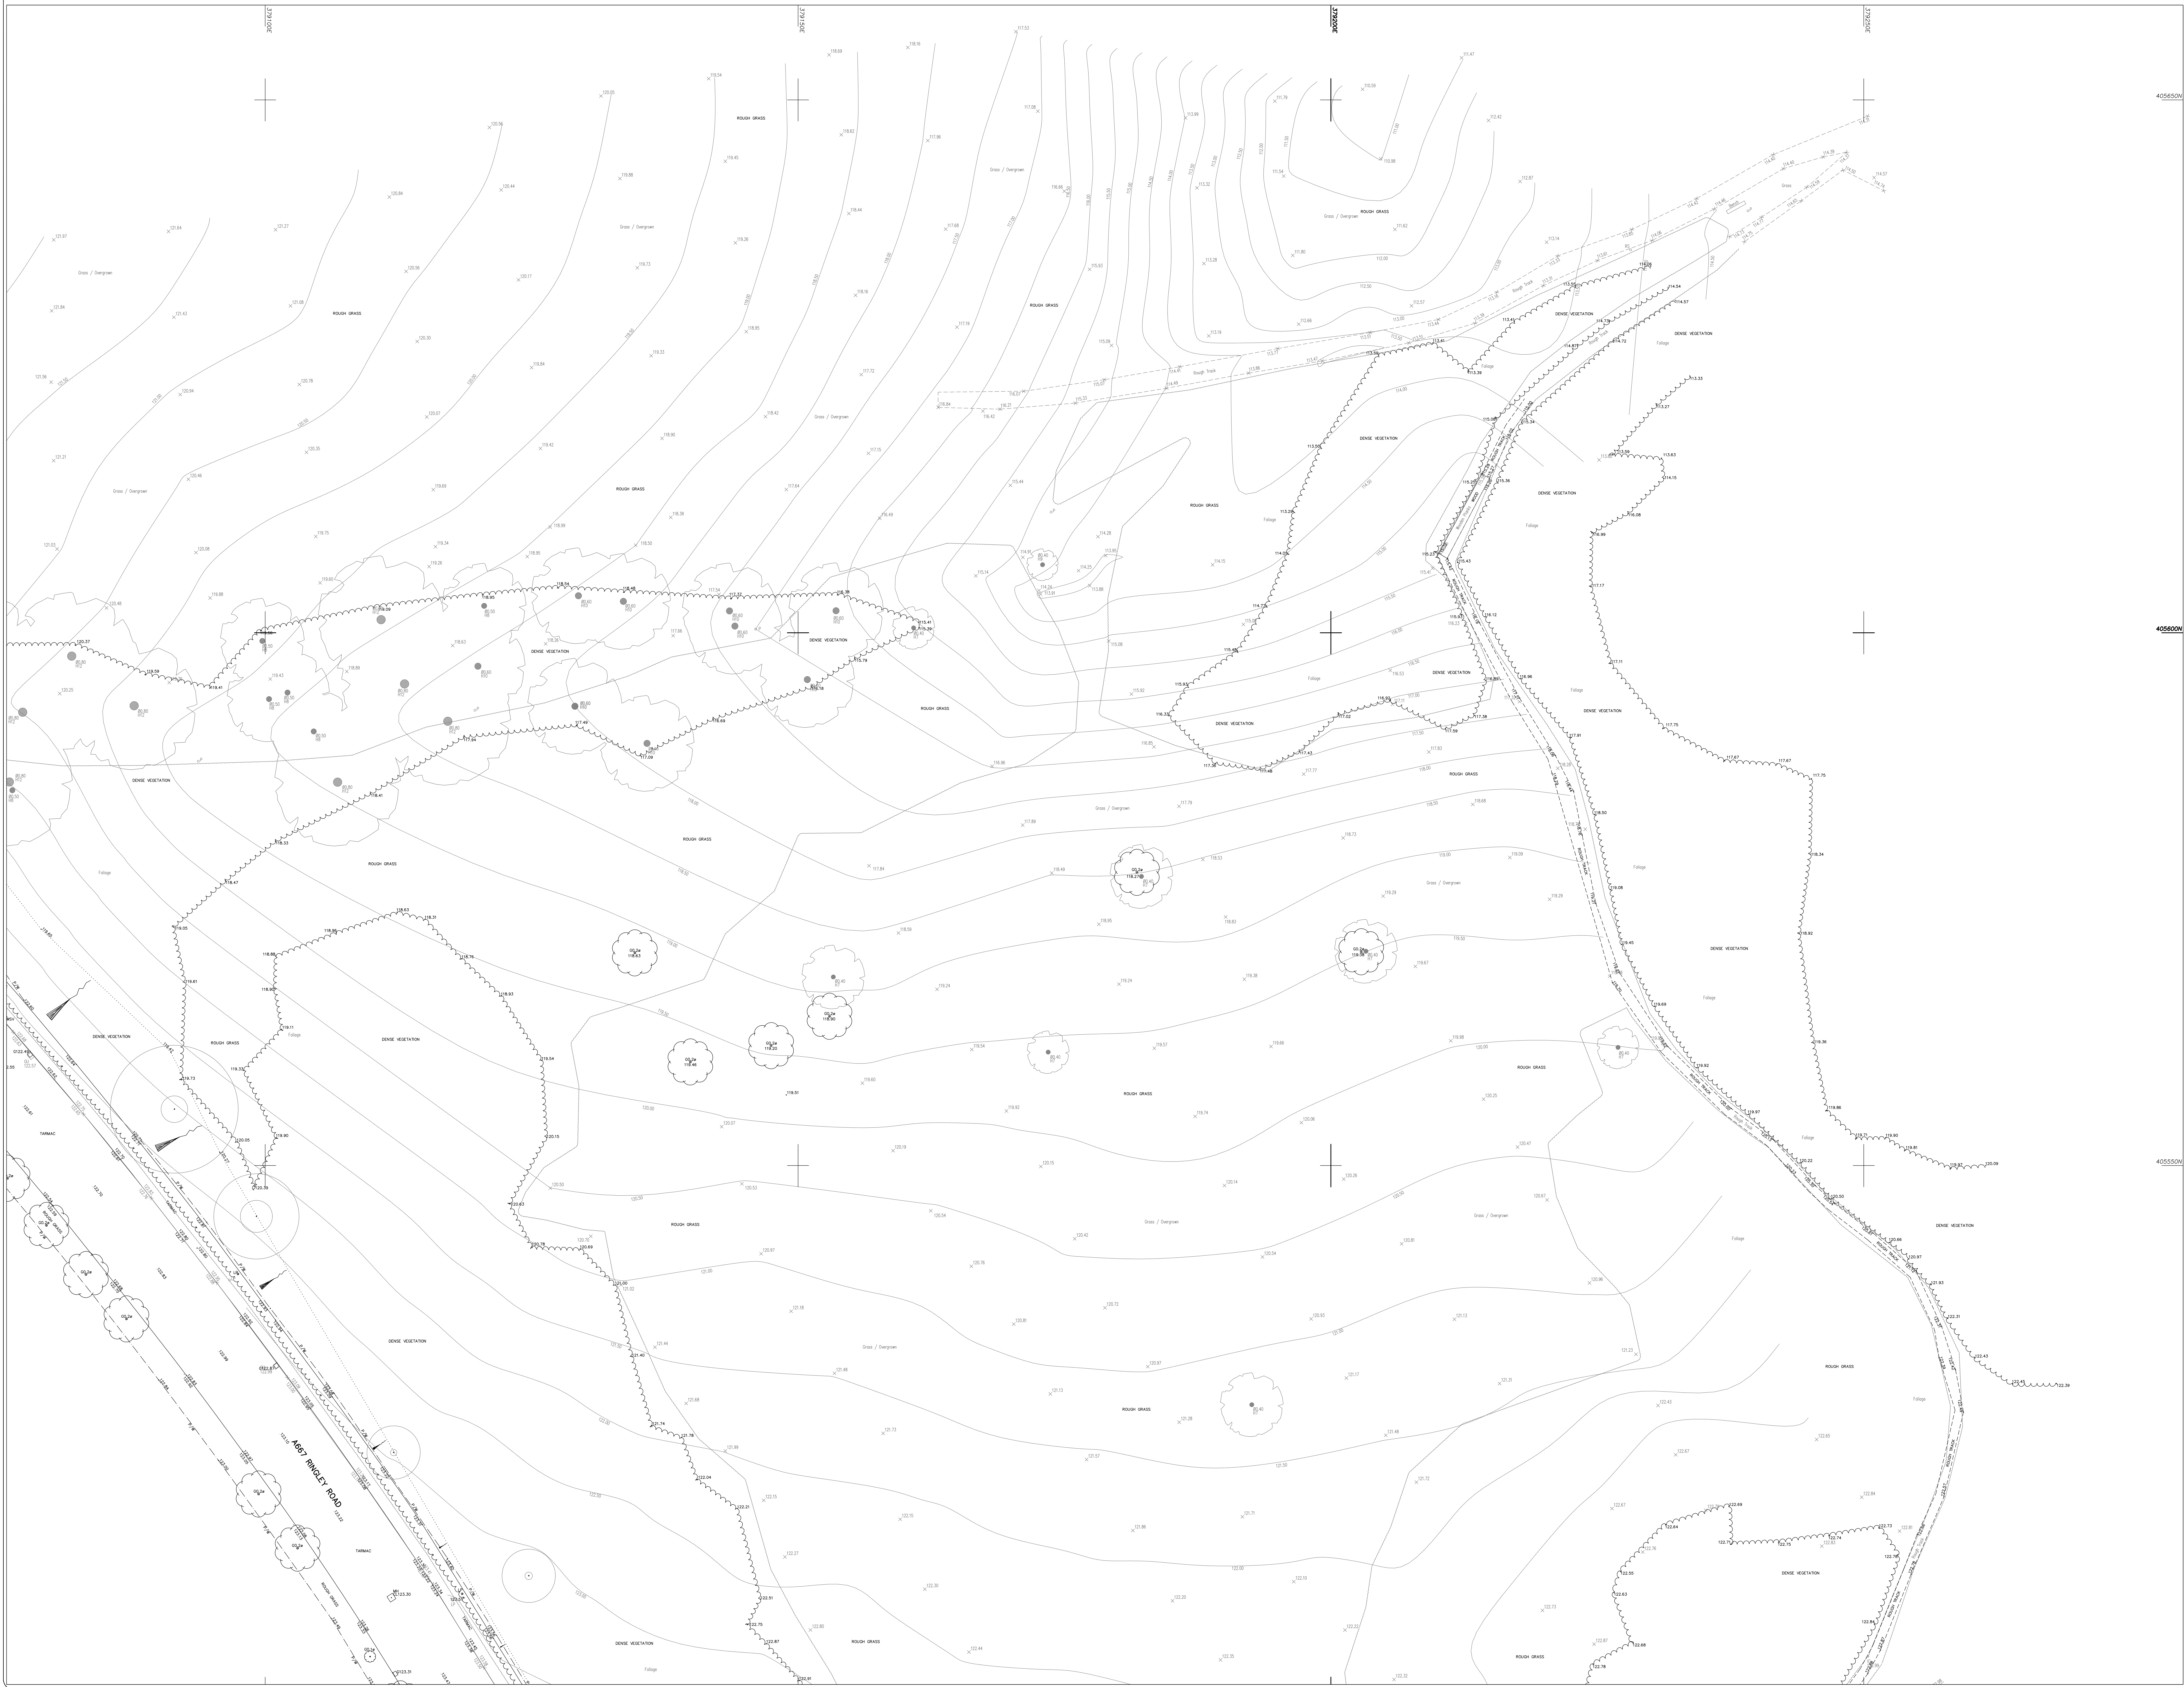

Survey & Engineering Projects Ltd. 2025
Reproduction in whole or in part by any means is prohibited without the prior permission of Survey & Engineering Projects Ltd.
T: 01455 726633 F: 01455 725564 W: www.surveyandengineering.co.uk

PLAN GRID NORTH
File Name: S26061-2.dwg

LEGEND

AB	AB WALL	AB	AB WALL
BB	BANK	BB	BANK

NOTES:
All levels are to O.D. (Ordnance Datum). Established using network RL.
Survey carried out on a plane local grid, orientated to National Grid.
Using Survey control established from Ordnance Survey & GPS.

Point	Easting	Northing	Height

NOTE: Topographical Survey detail overlaid on to supplied drawing 12158.1/2001.14. Unable to verify supplied drawing datum level.

1
2
3
5
4
SHEET LAYOUT

0 2m 4m 8m 12m 16m
SCALE BAR

REV	DATE	DESCRIPTION

SURVEY & ENGINEERING PROJECTS

Client
Westfield
Ashcroft House
Bredbury Park Way
Bredbury
Stockport
SK6 2SN

Project Title
Topographical Survey of Land at:
Area A - Stand Golf Club, Ashbourne Grove
Whitefield, Manchester, M45 7NL
Whitefield, Manchester
M45 7JW

Surveyed D.Balmer	Drawn R.Webb	Checked D.Balmer
Scale 1:200	Date Mar 2025	Drawing Ref. S26061-2.dwg
No. [5]/5	Size A0	Rev