


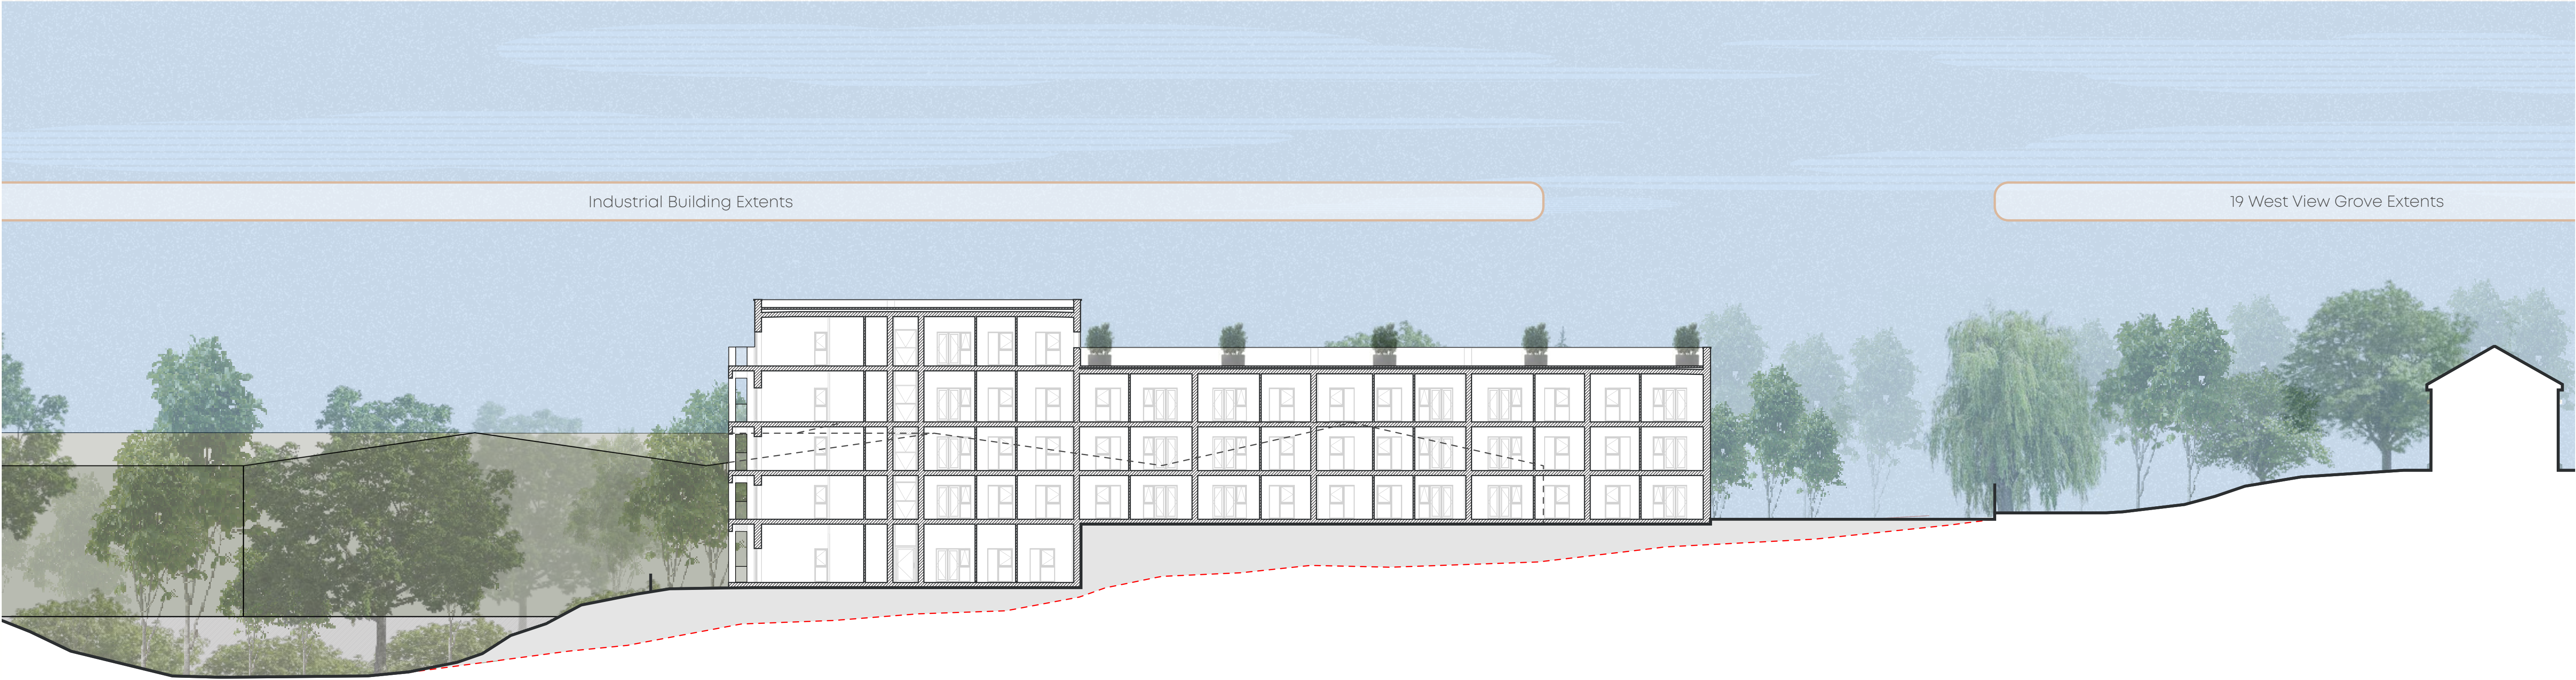


Section A-A Proposed
Scale: 1:200



Key Plan Proposed
Scale: 1:1000

- Key
- Industrial Building Outline
- Approximate Existing Ground Level
- Public Right of Way (PRoW)

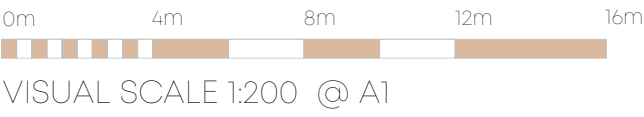

CLIENT:

Westshield Ltd.

PROJECT:

Proposed Residential Development
Ashbourne Grove, Stand Golf Club,
Whitefield, M45 7NL

DRAWING NUMBER:

23036-PJA-01-ZZ-DR-A-1300-B

DRAWING TITLE:

Site A - Site Section A-A Proposed

PADDOCK
JOHNSON

Studio 2, The Lyceum,
Bath Street, Port Sunlight,
Merseyside, CH62 4UJ
0151 643 1234
admin@paddockjohnson.com
www.paddockjohnson.com
Paddock Johnson Partnership
Limited. Registered in England
and Wales. No. 06684275

STATUS:

PLANNING

SCALE:

DATE:

BY:

CHECKED:

As indicated@A1

26.03.25

CT

EG