



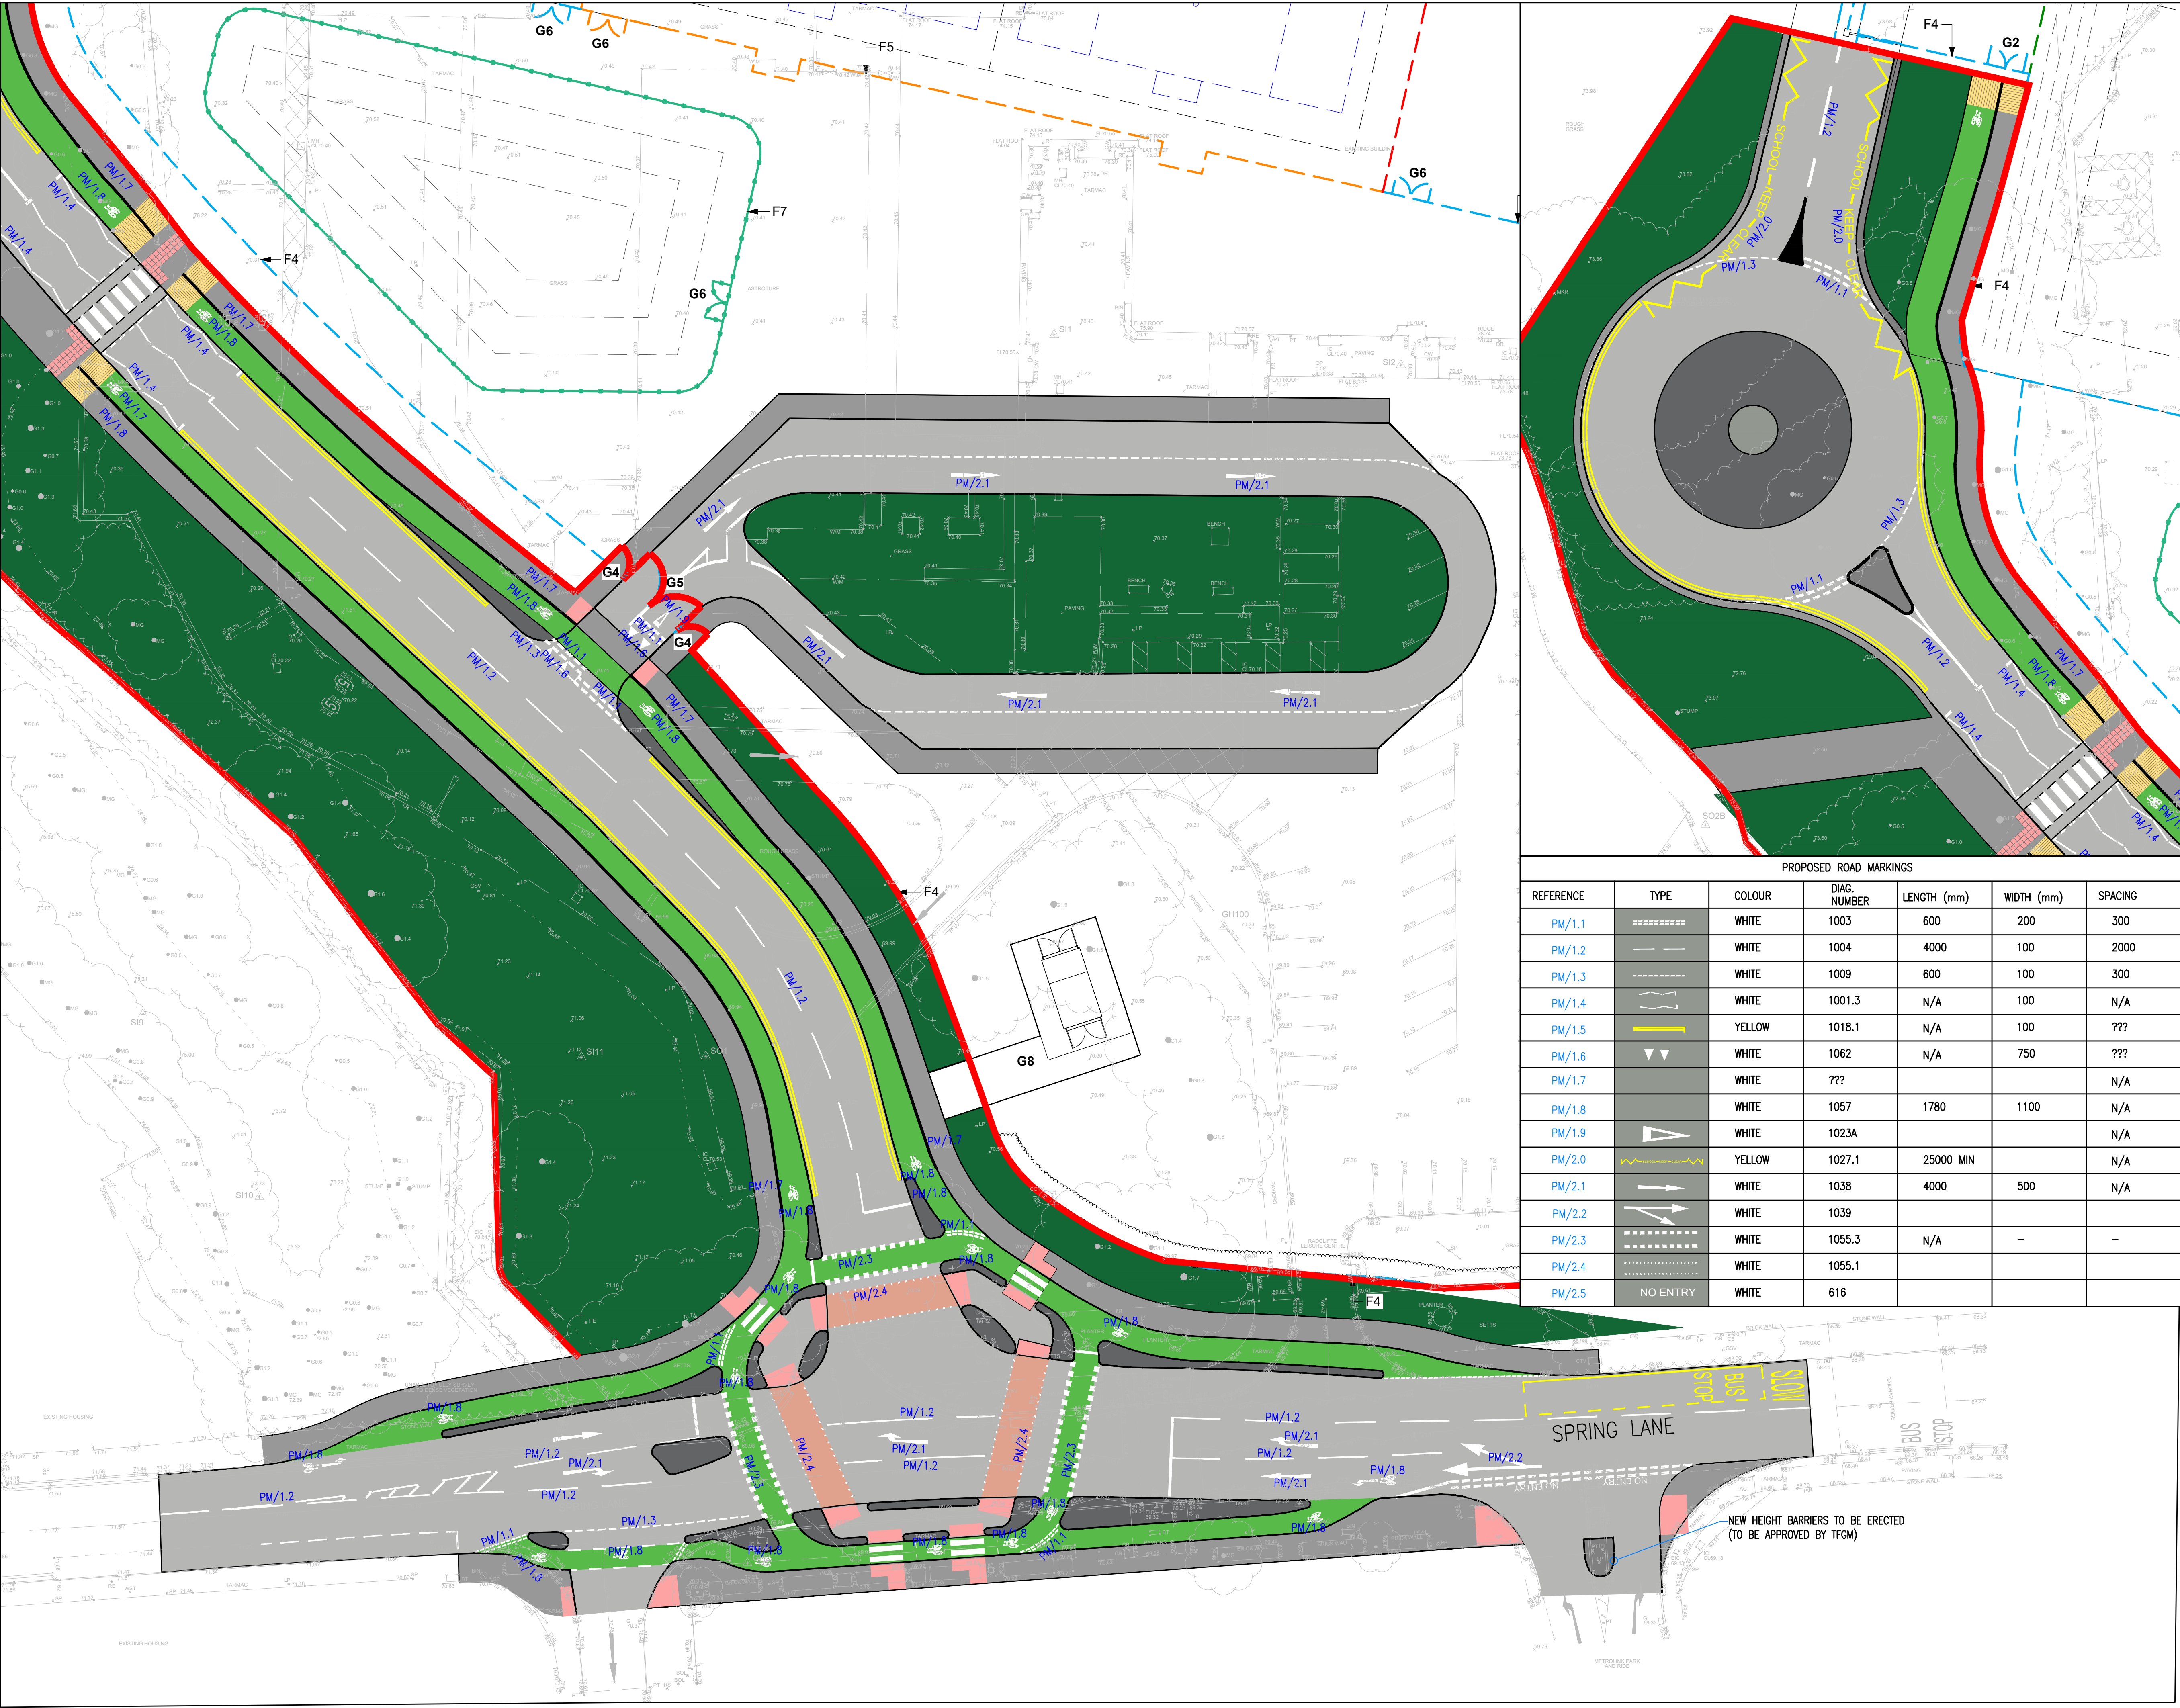

PROPOSED ROAD MARKINGS						
REFERENCE	TYPE	COLOUR	DIAG. NUMBER	LENGTH (mm)	WIDTH (mm)	SPACING
PM/1.1	=====	WHITE	1003	600	200	300
PM/1.2	---	WHITE	1004	4000	100	2000
PM/1.3	----	WHITE	1009	600	100	300
PM/1.4	~~~~~	WHITE	1001.3	N/A	100	N/A
PM/1.5	=====	YELLOW	1018.1	N/A	100	???
PM/1.6	▼▼	WHITE	1062	N/A	750	???
PM/1.7		WHITE	???			N/A
PM/1.8		WHITE	1057	1780	1100	N/A
PM/1.9	▶	WHITE	1023A			N/A
PM/2.0	~~~~~	YELLOW	1027.1	25000 MIN		N/A
PM/2.1	→	WHITE	1038	4000	500	N/A
PM/2.2	→	WHITE	1039			
PM/2.3	----	WHITE	1055.3	N/A	-	-
PM/2.4	-----	WHITE	1055.1			
PM/2.5	NO ENTRY	WHITE	616			

REV.	AMENDMENTS	DATE
PO1	INITIAL ISSUE	12/02/24
PO2	SIGNS AMENDED	15/02/24
PO3	SIGNS AMENDED	19/03/24

- NOTES
- THIS DRAWING IS SUBJECT TO FULL CDM COMPLIANCE, STATUTORY UNDERTAKERS SEARCH/DIVERSION REQUIREMENTS, HIGHWAY DRAINAGE PROVISION, LAND OWNERSHIP AND LOCAL AUTHORITY APPROVAL. NO DEVIATION FROM THE DRAWING SHOWN IS ALLOWED WITHOUT WRITTEN PERMISSION
 - REFER TO VIA SOLUTIONS PROJECT SPECIFIC DESIGN RISK ASSESSMENT (DRA)
 - IT IS ASSUMED THAT ALL WORKS WILL BE CARRIED OUT BY A COMPETENT CONTRACTOR WORKING WHERE APPROPRIATE TO AN APPROVED METHOD STATEMENT / LEGAL AGREEMENT

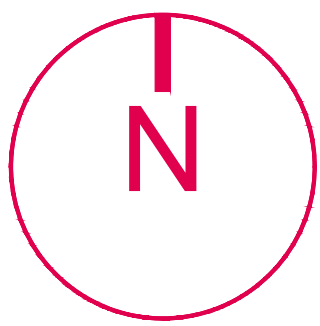

VIASOLUTIONS

THE OLD COACH HOUSE, 1 CAMPBELL STREET PUDSEY LS28 6DP
tel: 0113 3453957 email: highwaymen@viasolutions.co.uk

STAR RADCLIFFE ACADEMY
SPRING LANE BURY

ROAD MARKINGS

SCALE: 1:250 @A1

DATE: MARCH 2024

DRAWING NO: FS1013-VS-XX-XX-D-H-0209

STATUS: S3 REVISION: PO3