


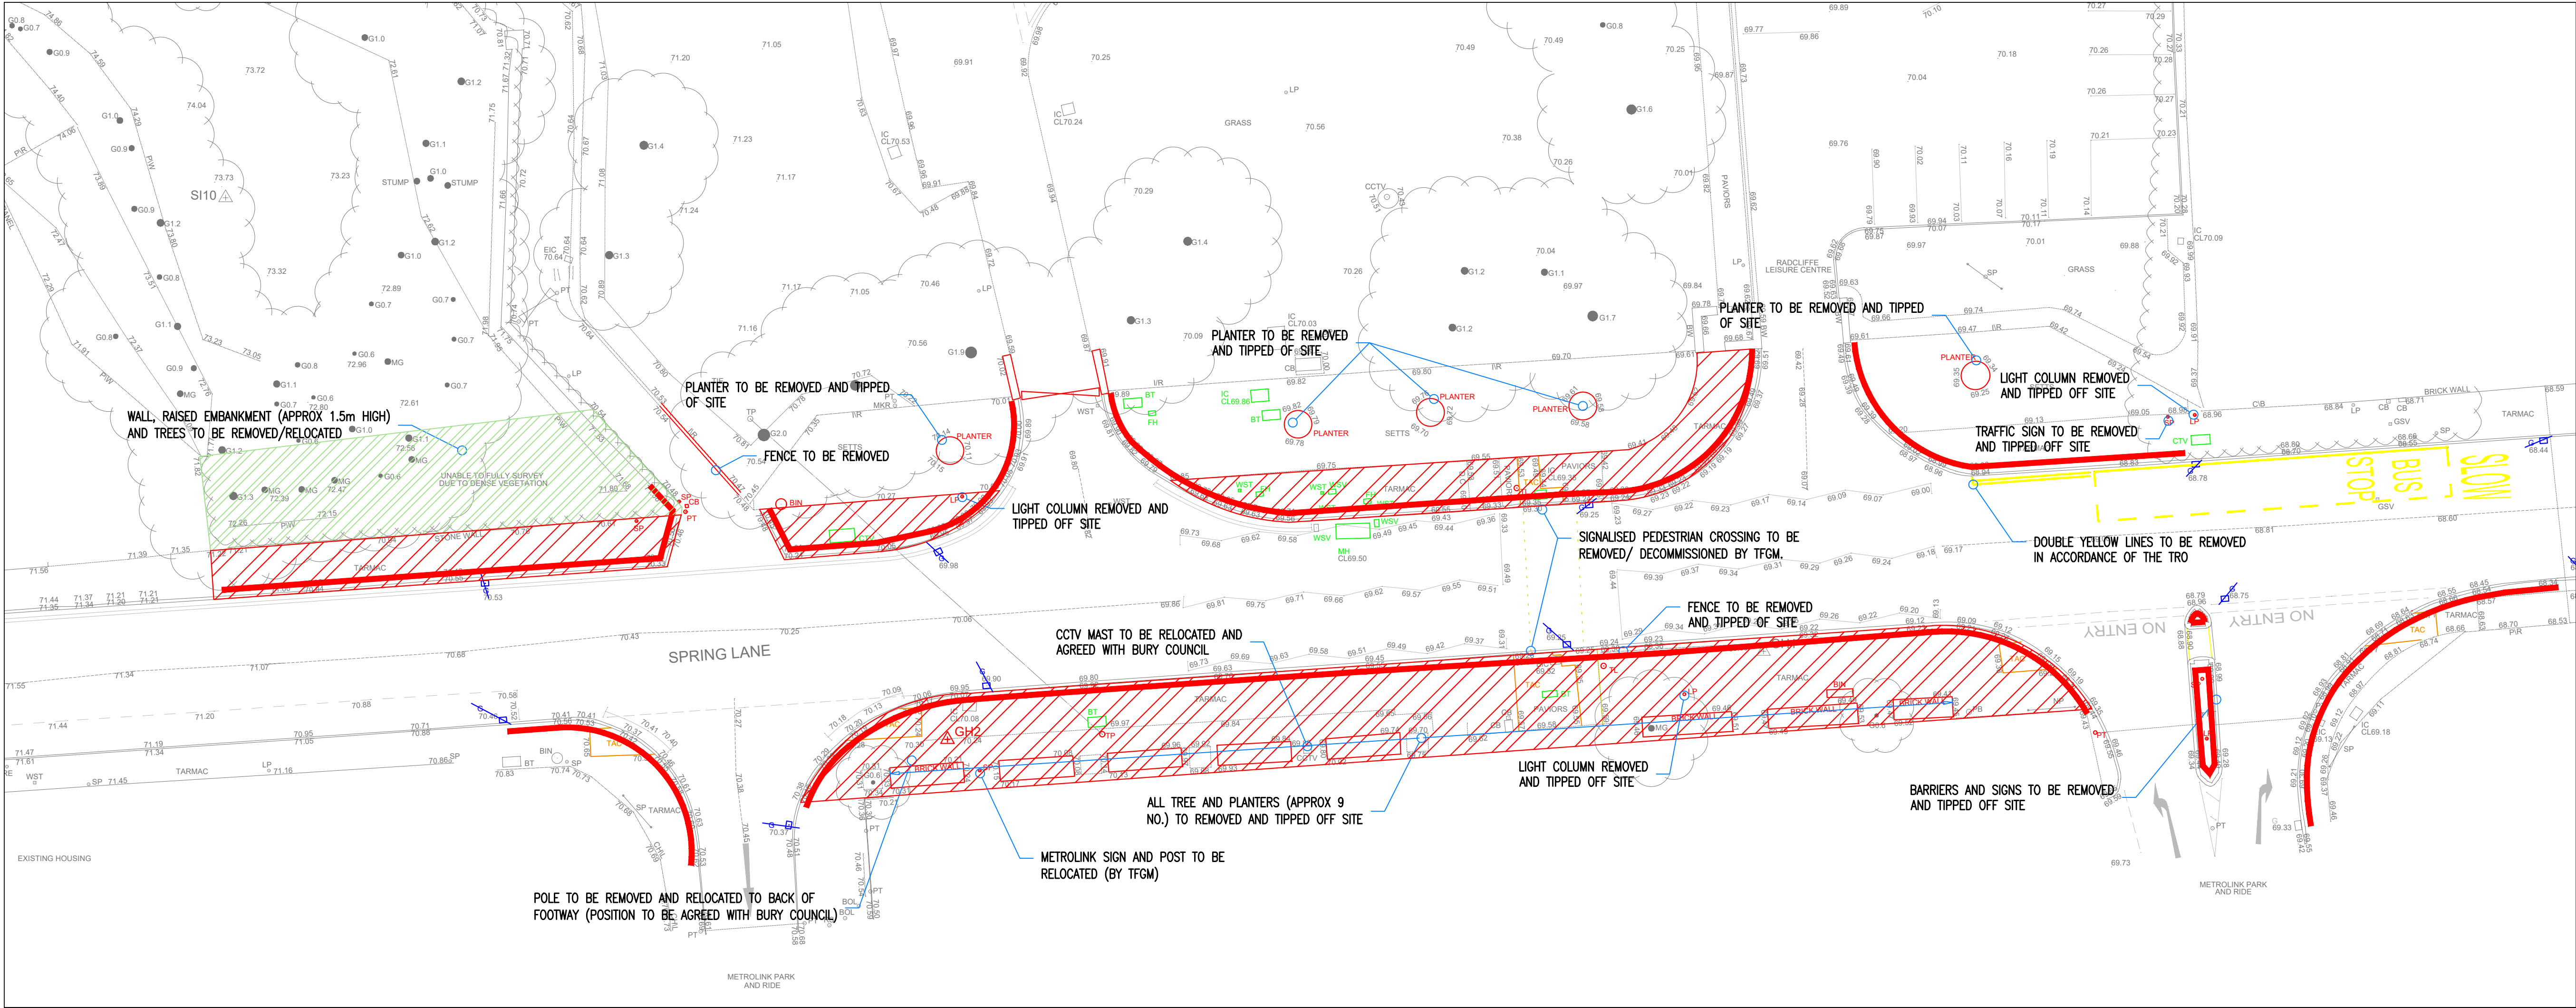

KEY

- GULLYS TO BE REMOVED
- SERVICES MATCH GROUND LEVELS TO SUIT
- TACTILE PAVING TO BE REMOVED
- FOOTWAY TO BE REMOVED
- KERBS TO BE REMOVED
- DENSE VEGETATION

| REV. | AMENDMENTS                       | DATE     |
|------|----------------------------------|----------|
| P01  | INITIAL ISSUE                    | 12/02/24 |
| P02  | NOT METRIC COMMENTS INCORPORATED | 12/02/24 |
|      |                                  |          |

- NOTES
- THIS DRAWING IS SUBJECT TO FULL CDM COMPLIANCE, STATUTORY UNDERTAKERS' SEARCH/DIVERSION REQUIREMENTS, HIGHWAY DRAINAGE PROVISION, LAND OWNERSHIP AND LOCAL AUTHORITY APPROVAL. NO DEVIATION FROM THE DRAWING SHOWN IS ALLOWED WITHOUT WRITTEN PERMISSION
  - REFER TO VIA SOLUTIONS PROJECT SPECIFIC DESIGN RISK ASSESSMENT (DRA)
  - IT IS ASSUMED THAT ALL WORKS WILL BE CARRIED OUT BY A COMPETENT CONTRACTOR WORKING WHERE APPROPRIATE TO AN APPROVED METHOD STATEMENT / LEGAL AGREEMENT

VIA SOLUTIONS

THE OLD COACH HOUSE, 1 CAMPBELL STREET PUDSEY LS28 6DP  
tel: 0113 3453957 email: highwaymen@viasolutions.co.uk

STAR RADCLIFFE ACADEMY  
SPRING LANE BURY

SITE CLEARANCE

SCALE: 1:200 @A1

DATE: JANUARY 2024

DRAWING NO: FS1013-VS-XX-XX-D-H-0200

STATUS: S3 REVISION: P02