

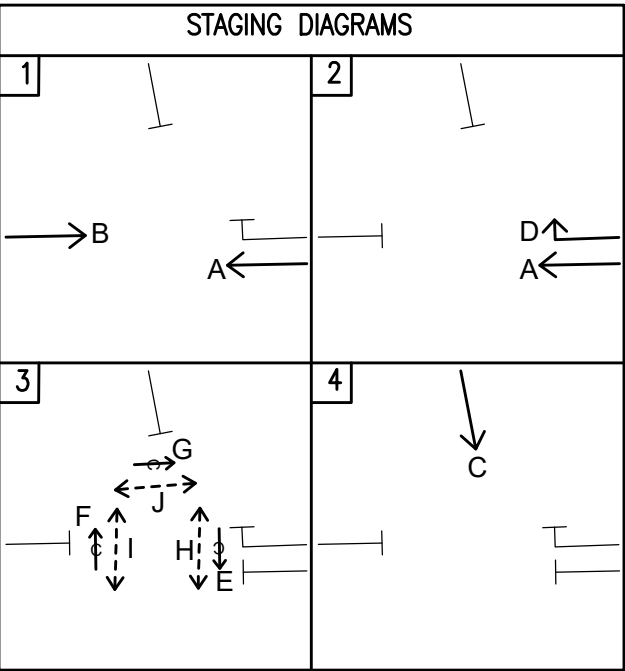
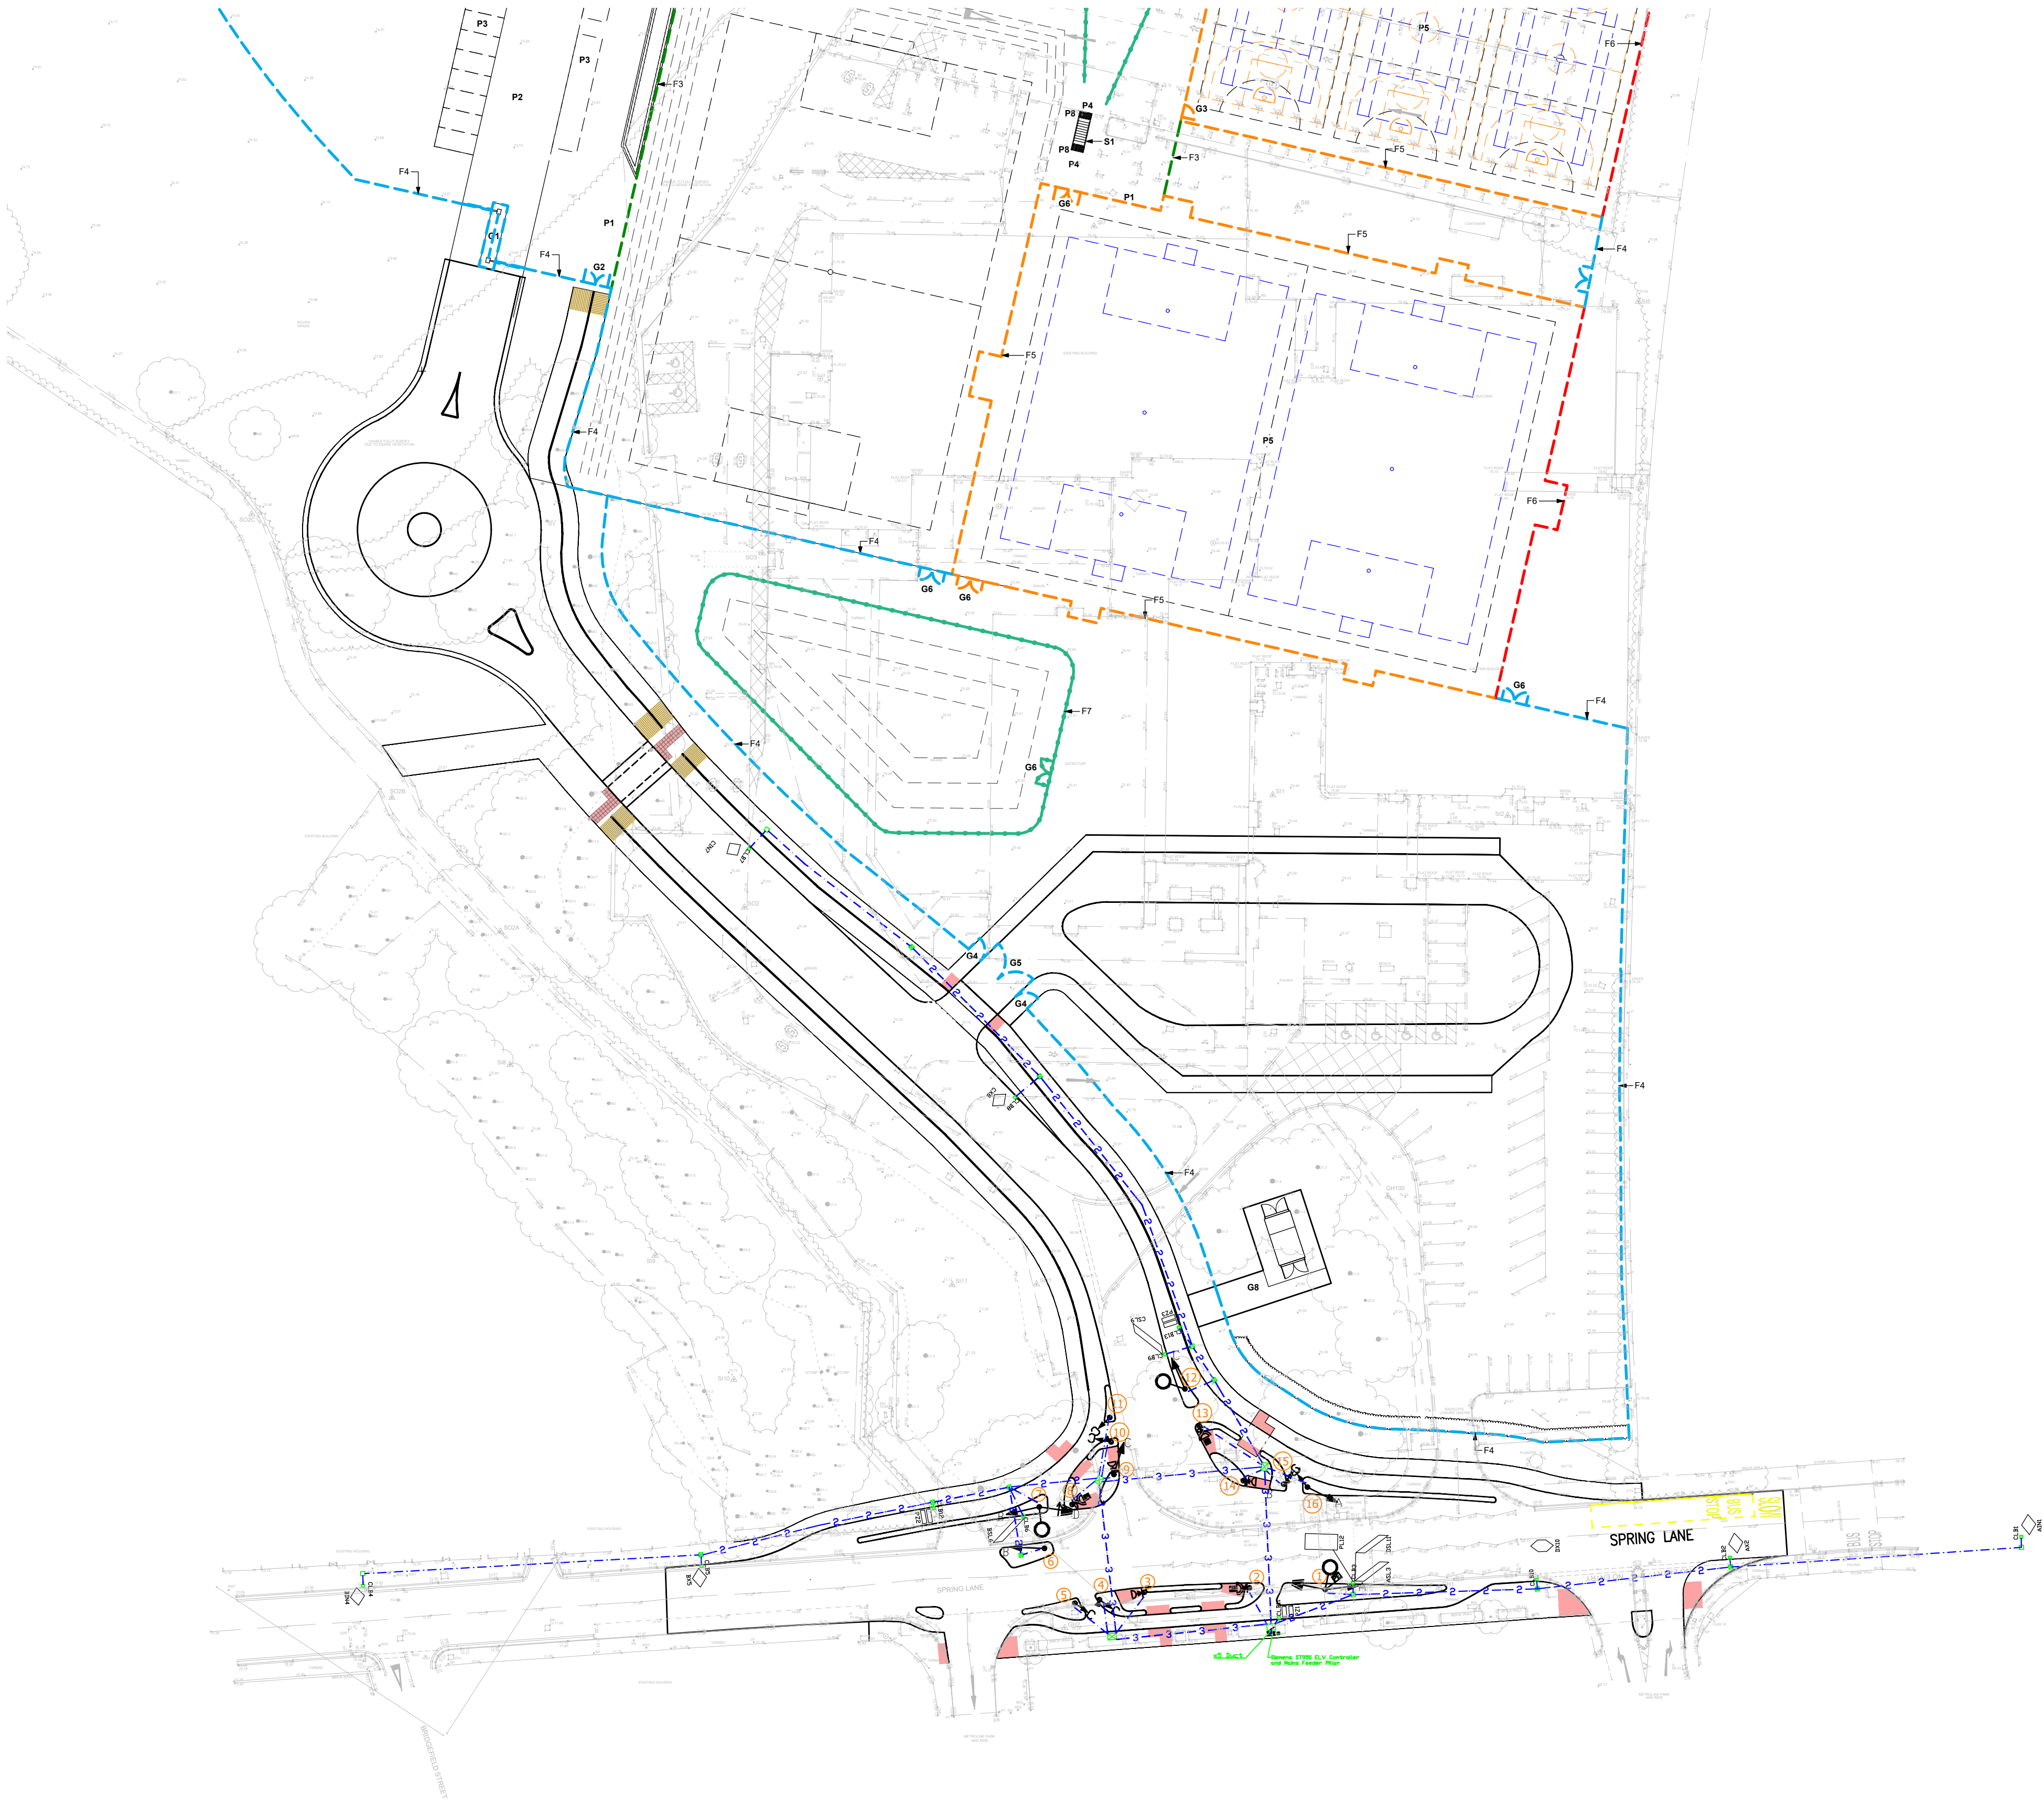


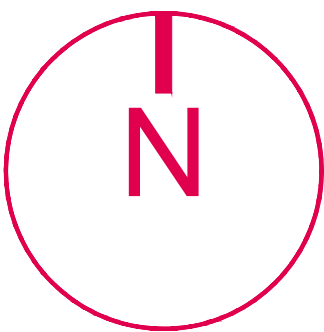

CABLING RUNS
Site: 2-033

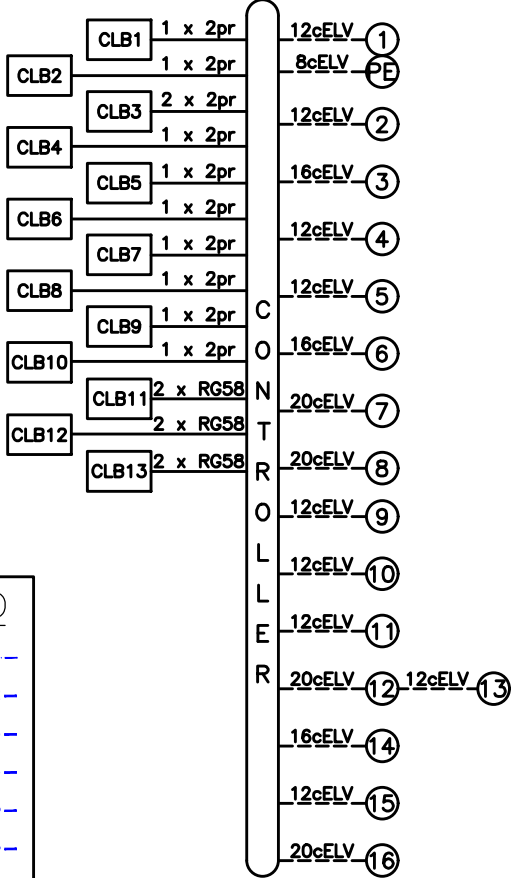

DUCT LEGEND	
1x100mm	---
2x100mm	---
3x100mm	---
4x100mm	---
5x100mm	---
6x100mm	---
Existing	---

CHAMBER LEGEND	
■	Type 'A' 450 x 450mm CHAMBER UNIT
■	Type 'B' 450 x 600mm CHAMBER UNIT
■	Type 'C' 600 x 600mm CHAMBER UNIT
■	Type 'D' 600 x 900mm CHAMBER UNIT
■	LB LOOP BOX: 450 x 300mm CHAMBER SECTION
■	CLB CARRIAGEWAY LOOP BOX, LOOP BOX AND DUCT
○	RS115DF x 450(OD) POLE RETENTION SOCKET
○	RS168DF x 900(OD) POLE RETENTION SOCKET
●	STUB POLE ● CRANK POLE
●	STRAIGHT POLE ● WIDE BASE POLE
ALL COVERS TO PROVIDE ADEQUATE SLIP RESISTANCE FOR PEDESTRIANS	

REV.	AMENDMENTS	DATE
P01	INITIAL ISSUE	12/02/24
P02	DROP OFF AMENDED	21/03/24

NOTES

- THIS DRAWING IS SUBJECT TO FULL CDM COMPLIANCE, STATUTORY UNDERTAKERS SEARCH/DIVERSION REQUIREMENTS, HIGHWAY DRAINAGE PROVISION, LAND OWNERSHIP AND LOCAL AUTHORITY APPROVAL. NO DEVIATION FROM THE DRAWING SHOWN IS ALLOWED WITHOUT WRITTEN PERMISSION
- REFER TO VIA SOLUTIONS PROJECT SPECIFIC DESIGN RISK ASSESSMENT (DRA)
- IT IS ASSUMED THAT ALL WORKS WILL BE CARRIED OUT BY A COMPETENT CONTRACTOR WORKING WHERE APPROPRIATE TO AN APPROVED METHOD STATEMENT / LEGAL AGREEMENT



VIA SOLUTIONS

THE OLD COACH HOUSE, 1 CAMPBELL STREET PUDSEY LS28 6DP
tel: 0113 3453957 email: highwaymen@viasolutions.co.uk

STAR RADCLIFFE ACADEMY
SPRING LANE BURY

TRAFFIC SIGNALS

SCALE: 1:500 @A1

DATE: MARCH 2024

DRAWING NO: FS1013-VS-XX-XX-D-H-0211

STATUS: S3

REVISION: P02