


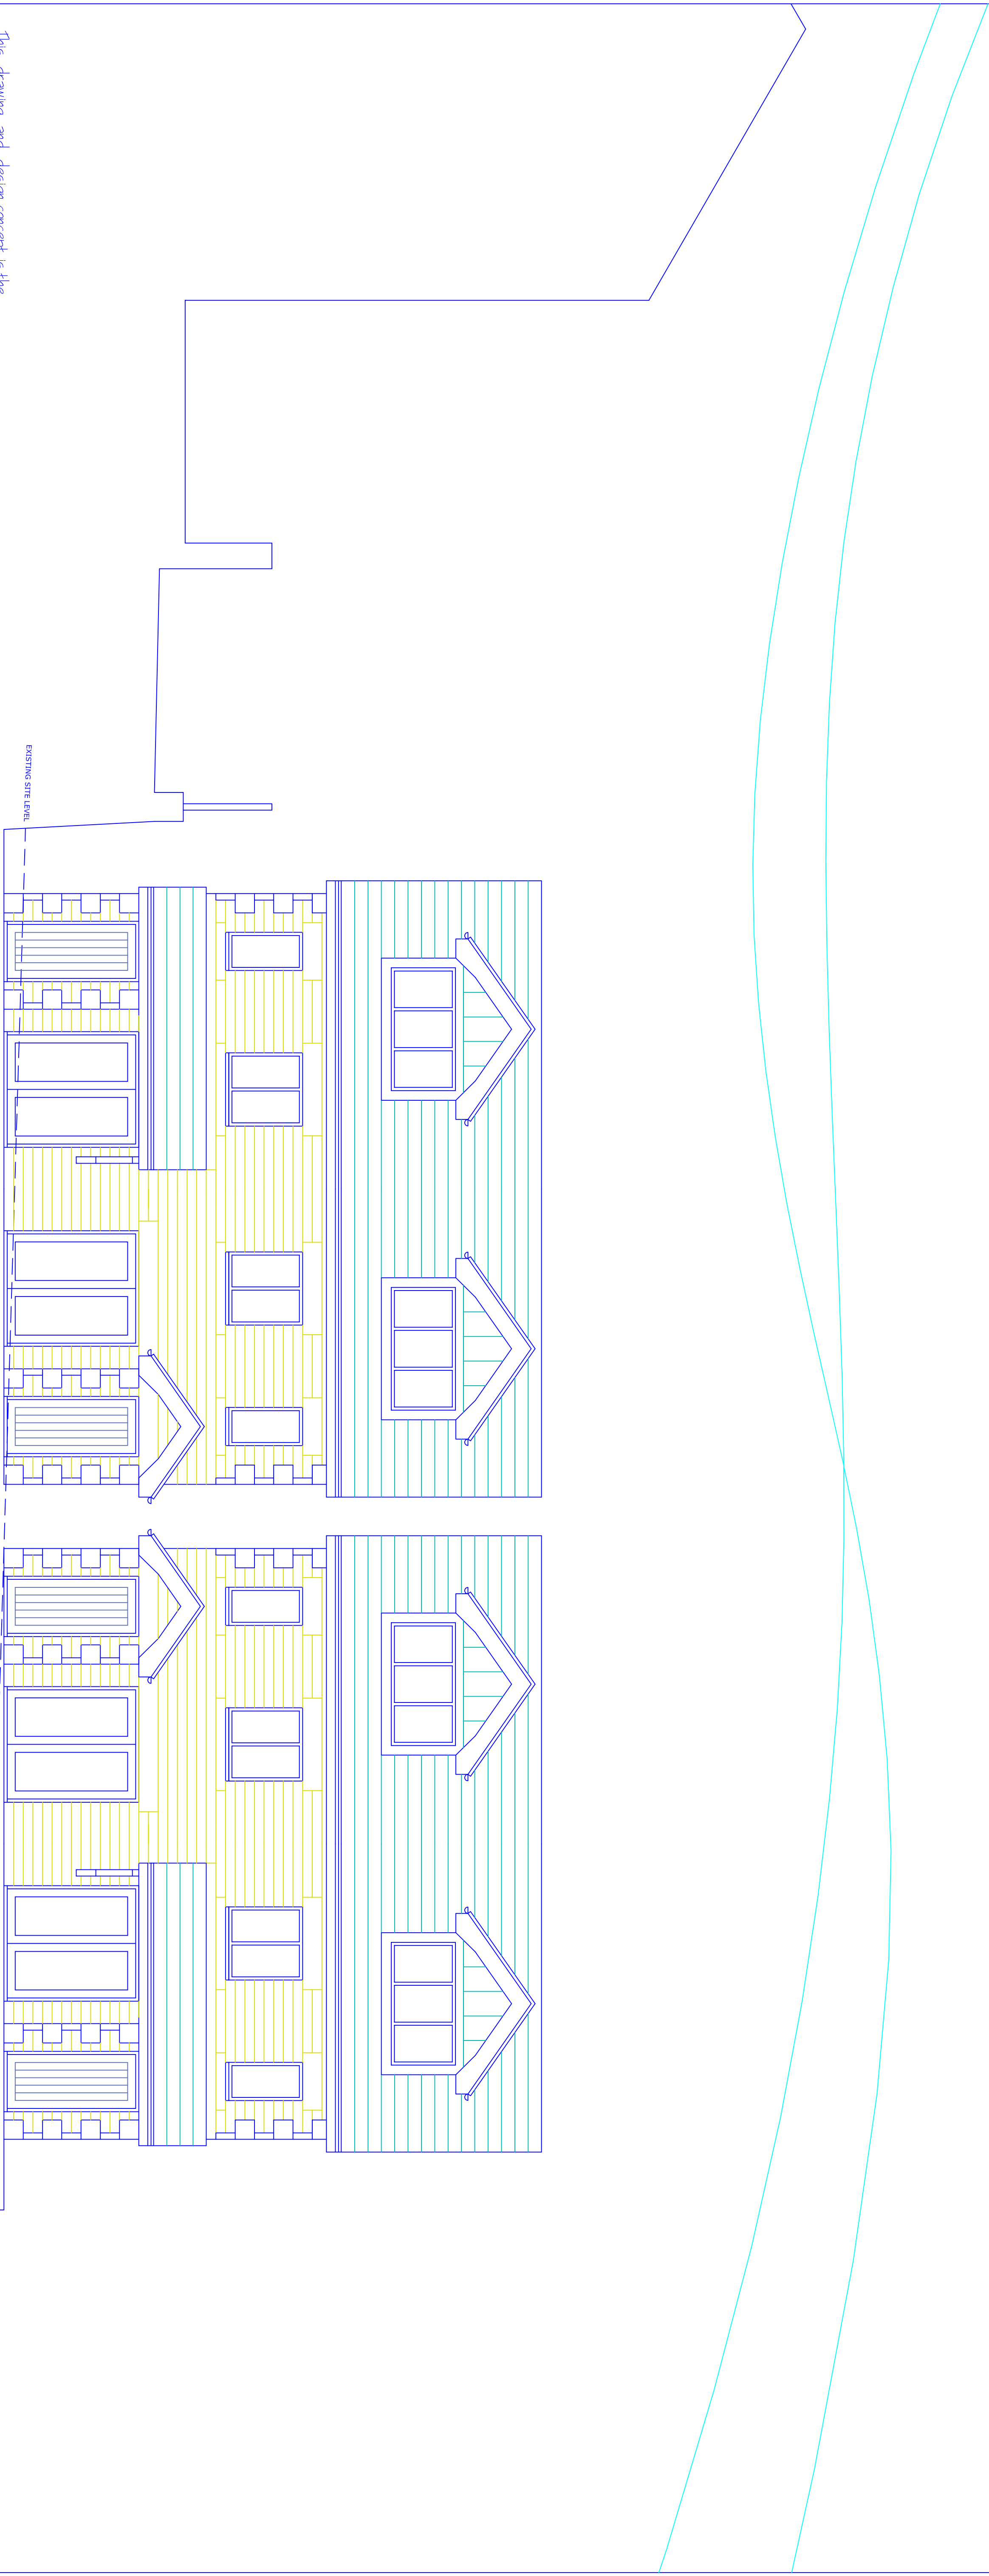

PROPOSED SECTION THROUGH SITE
parallel with Caltha Street

This drawing and design concept is the property of PPV design. It should not be reproduced without written permission

0 1 2 3 M

Spring Street Sawmills
Spring Street
Ramsbottom BL0 9JQ

scale 1:50@A1
September 2011

bb2-07

Proposed Site Section

PPV design Ltd

2 Helmshore Road, Holcombe Village
Ramsbottom, Lancashire BL8 4PA

Gary Dearden (BA Hons) DipArch RIBA
gary@ppv-design.co.uk www.ppv-design.co.uk
T. 0706 622773 M. 07112 669482