


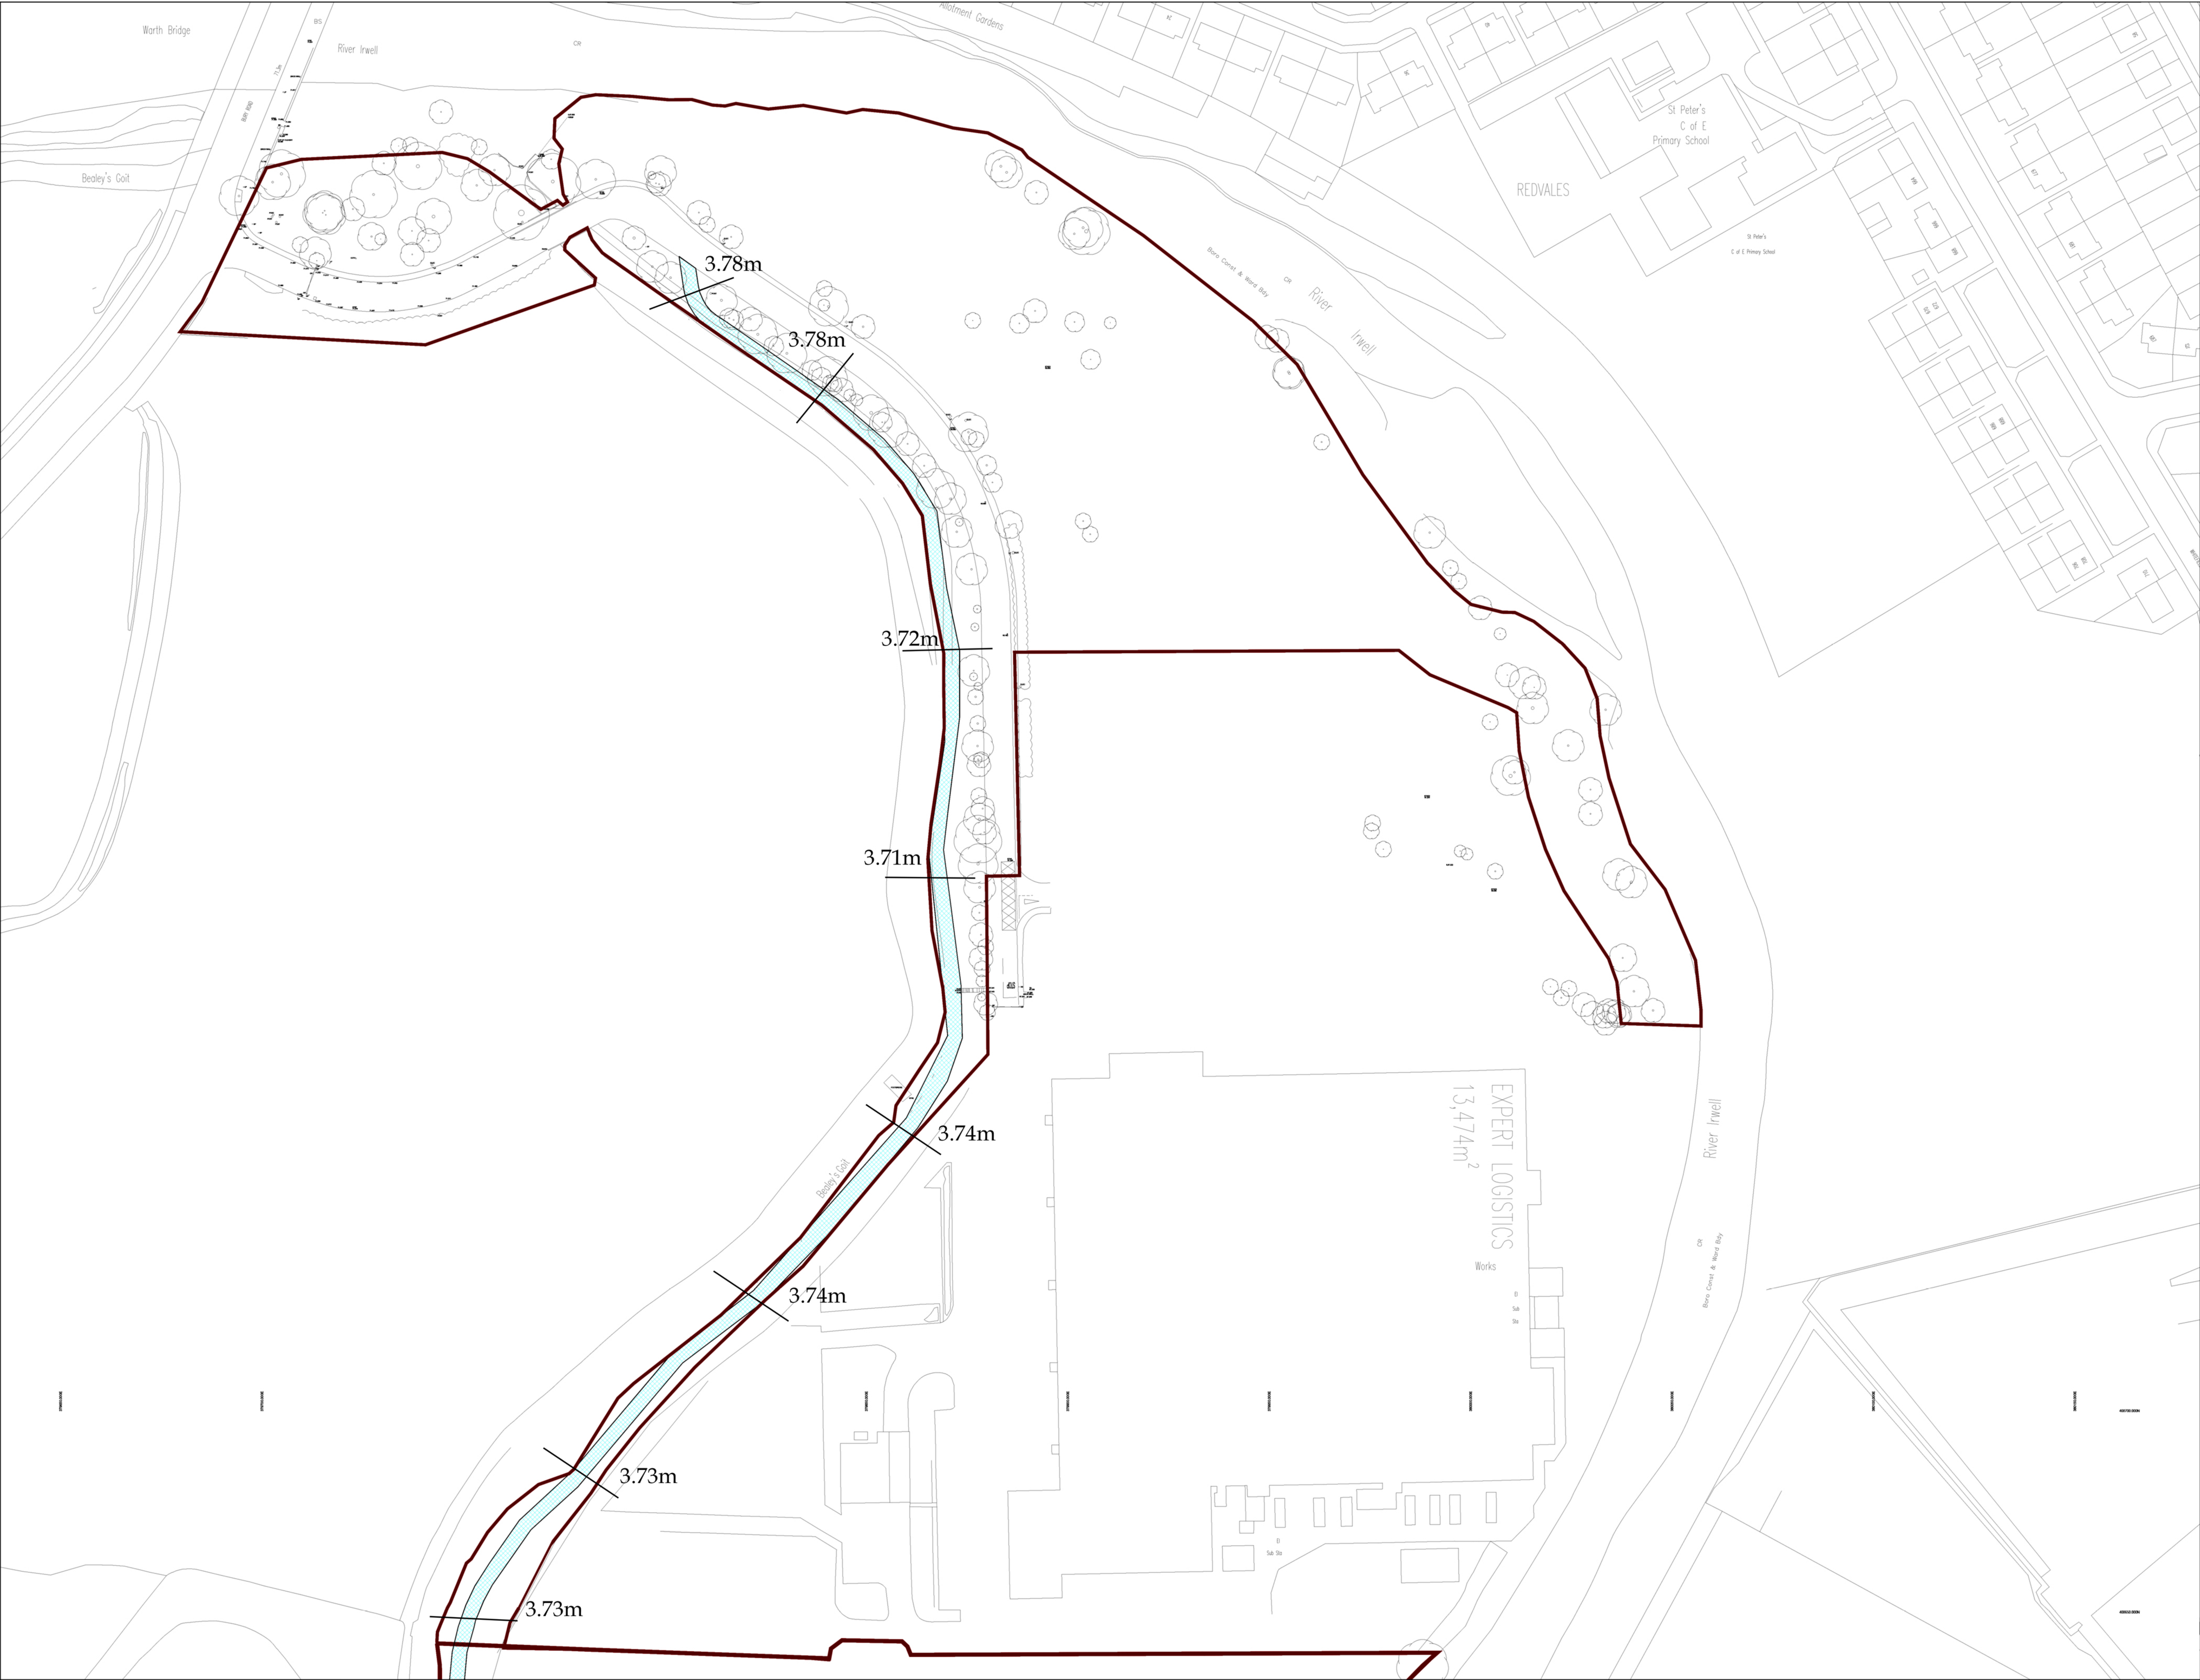

P

I

N

PROPERTY
consultancy

The drawing is to be read in conjunction with all relevant specifications and drawings issued. For discrepancies or omissions consult the client.

The reference is to be read and every effort should be made to ensure that the drawing is checked before construction.

N

0m10m20m30m40m

SCALE BAR 1:500

P

I

N

PROPERTY
consultancy

PROJECT

York Street
Raddcliffe

DRAWING TITLE

Title / Access Road Alignments and 3.7M
Designed to accommodate 12.5
tonne gross weight

SCALE

1:500

SHEET SIZE

A0

No. of SHEETS

1

DATE

01.09.2022

REVISION

DRAWING NUMBER