


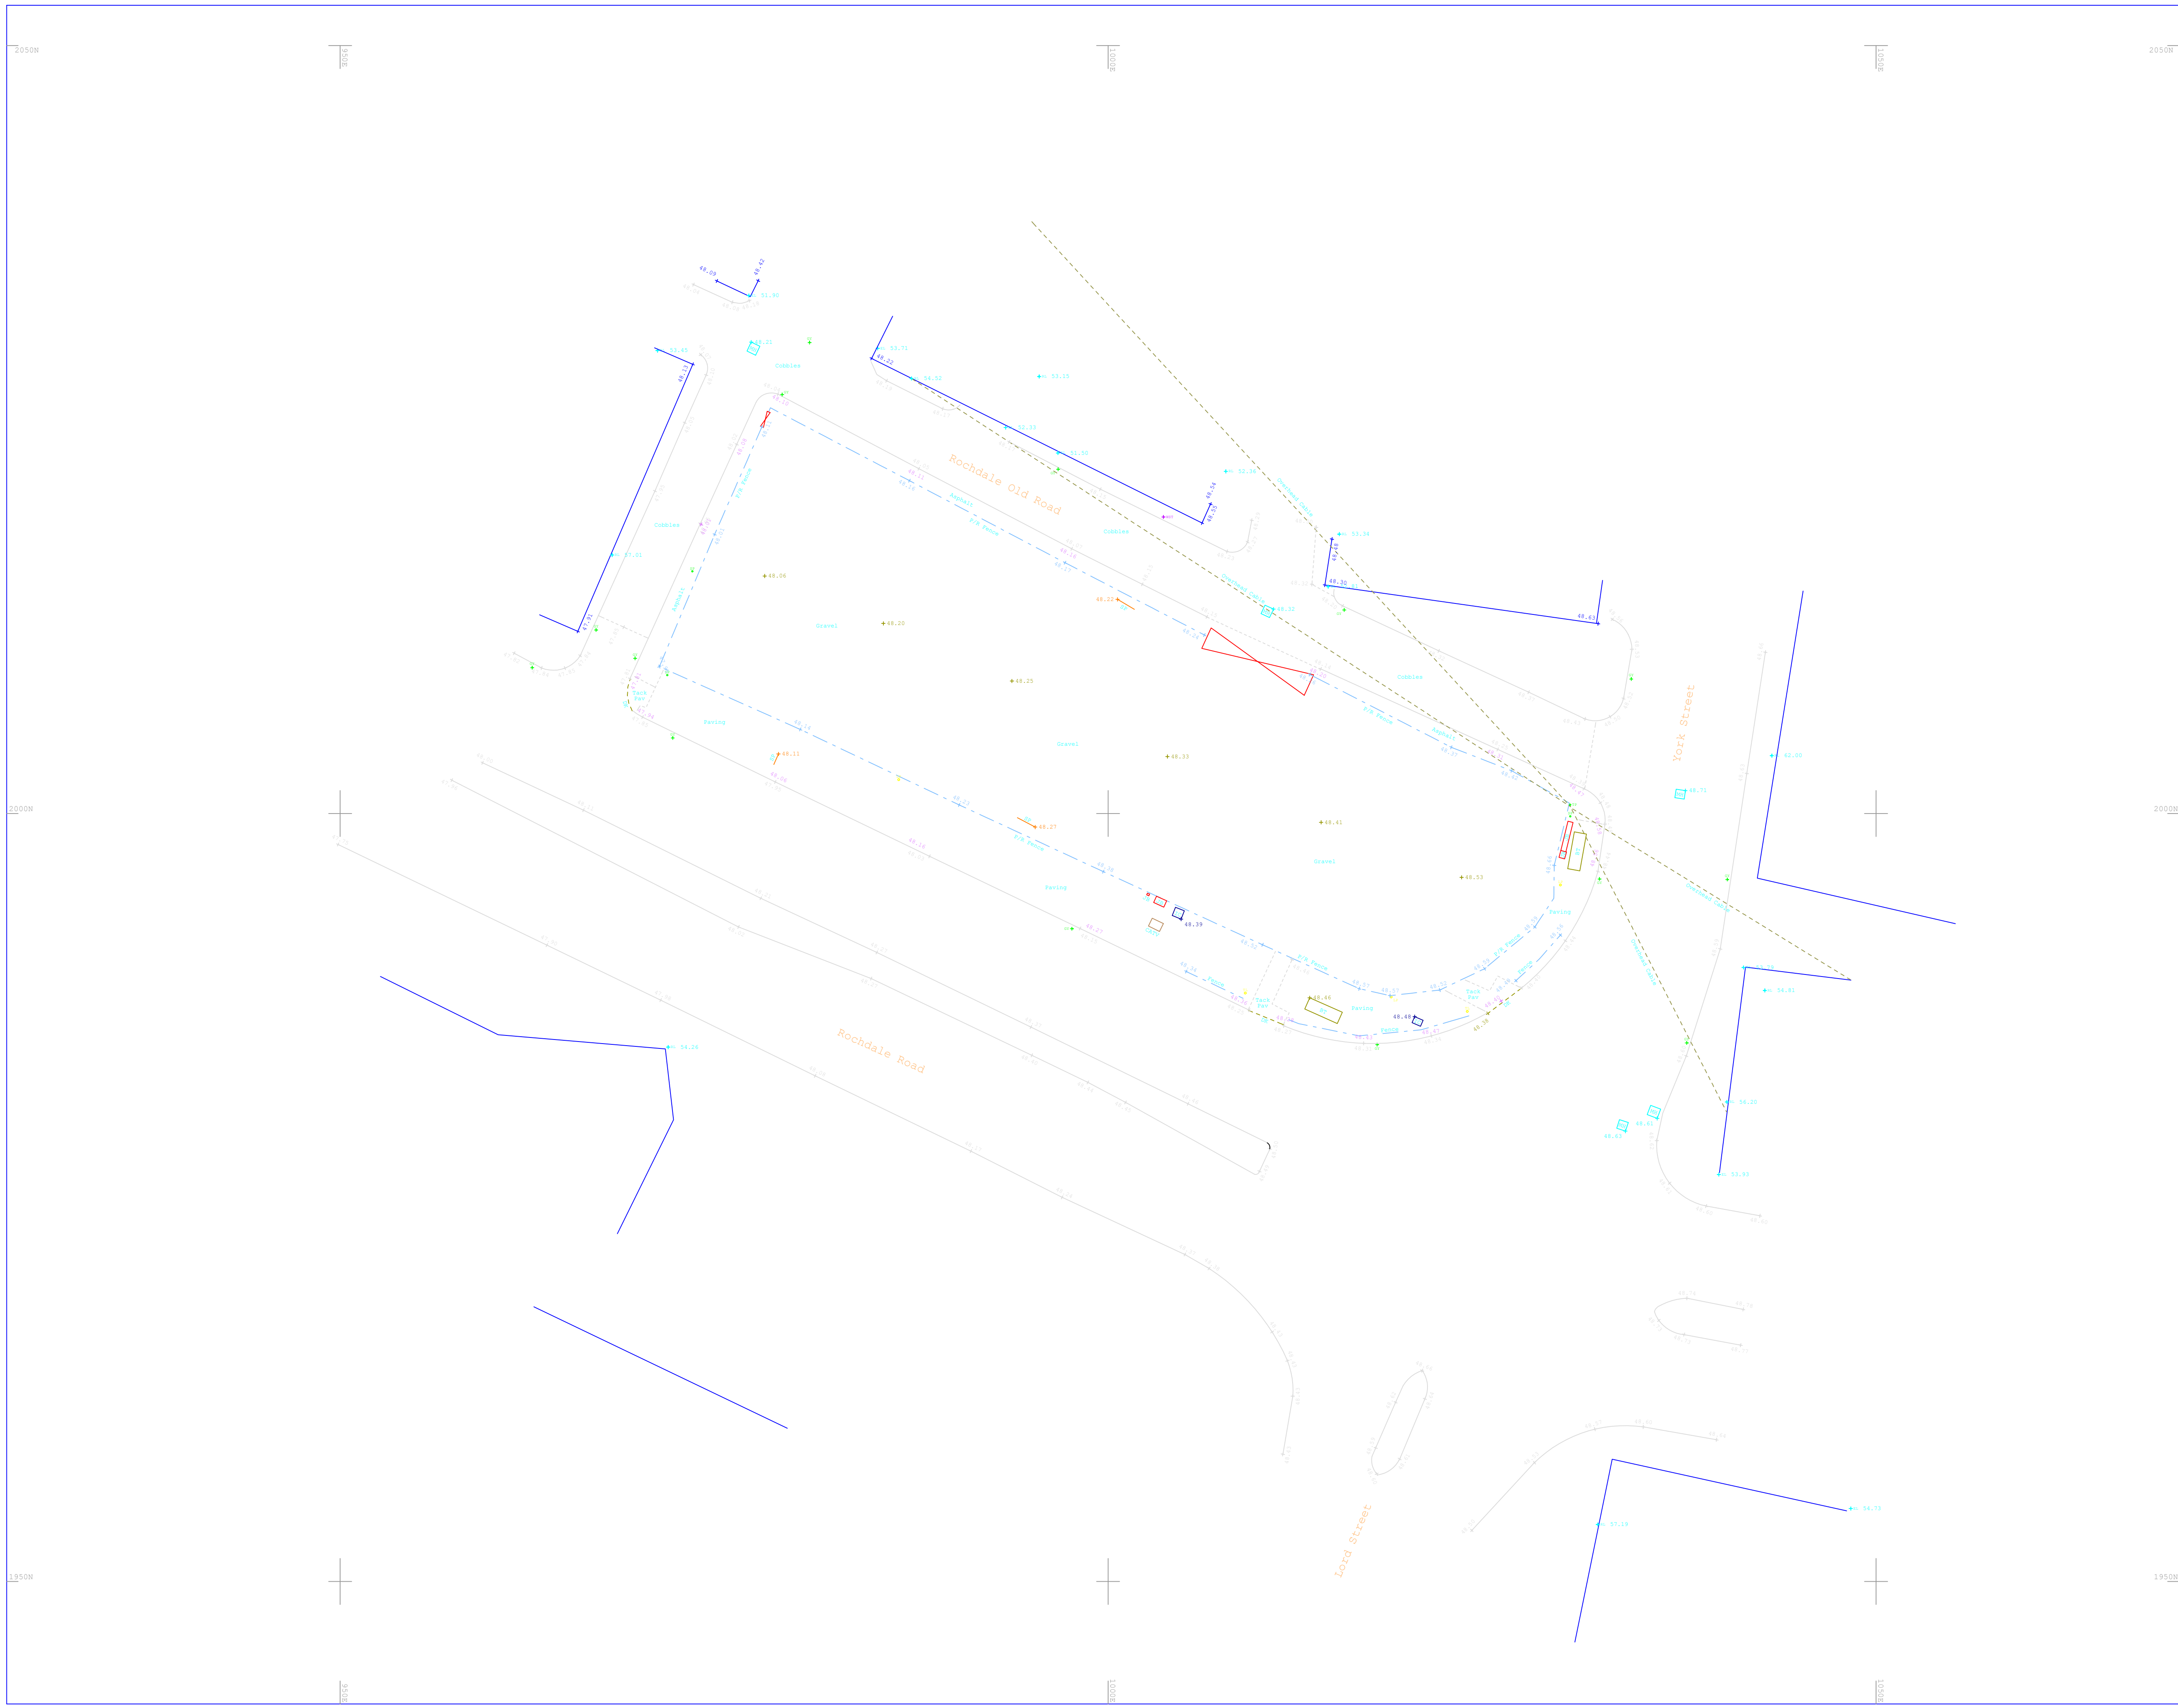

© BPD Site Services Limited
Reproduction in whole or in part by any means
is prohibited without the prior permission of
BPD Site Services Limited

LEGEND KEY

	Building Line		Lamp Post
	Bottom of Bank		Manhole
	Road Channel		Overhead cable
	Cliff Face		Post
	Drainage Channel		Rodding eye
	Centreline		Road sign
	Edge of Concrete		Stump
	Canopy Line / Edge of Vegetation		Stop cock
	Change of Surface		Sign post
	Bottom of Ditch		Stay
	Drop Kerb		Stop valve
	Drain		Tree
	Top of Ditch		Vent pipe
	Electricity Pylon		Water Level
	Fence		Lamp / Electricity Pole
	Fence B/W		
	Fence / Chainlink		
	Drainage Flow Arrow		
	Foundation		
	Gate		
	Hedge Centreline		
	Edge of Hedge		
	Kerb Line		
	Level String		
	Overhead Cable		
	Retaining Wall		
	Steps		
	Slope Indicator		
	Top of Bank		
	Top of Feature		
	Edge of Veige		
	Wall		
	Wall with width		
	Waterline		

	Surface type		Lamp Post
	Building line		Manhole
	Bollard		Overhead cable
	Surface type		Post
	Cable TV		Rodding eye
	Tree canopy		Road sign
	Downpipe		Stump
	Electricity Pole		Stop cock
	Floor level		Sign post
	Gas Valve		Stay
	Gate Post		Stop valve
	Surface type		Tree
	Gully		Vent pipe
	Inspection cover		Water Level
	Invert level		Lamp / Electricity Pole

All levels relate to TBM Station STN1, Value 50.00m.
Orientation to a Local Grid.

D:\PDP Surveys\PDP Logo\ben layer.jpg

Client
J PLANNING SERVICES
2A COOK STREET
BURY
BL9 0RP

Project Title
TOPOGRAPHICAL SURVEY
ROCHDALE ROAD
BURY

Scale 1:200 ON A1	Date 05 SEPT 24	Job No IM/0509/2027
Surveyed BD	Drawn BD	Checked BD

BPD Site Services, 24 Villars Street, Ashton Under Lyne, Manchester, OL6 6TF
Mob: 07786 513717 Email: ben@bpd-siteservices.co.uk