



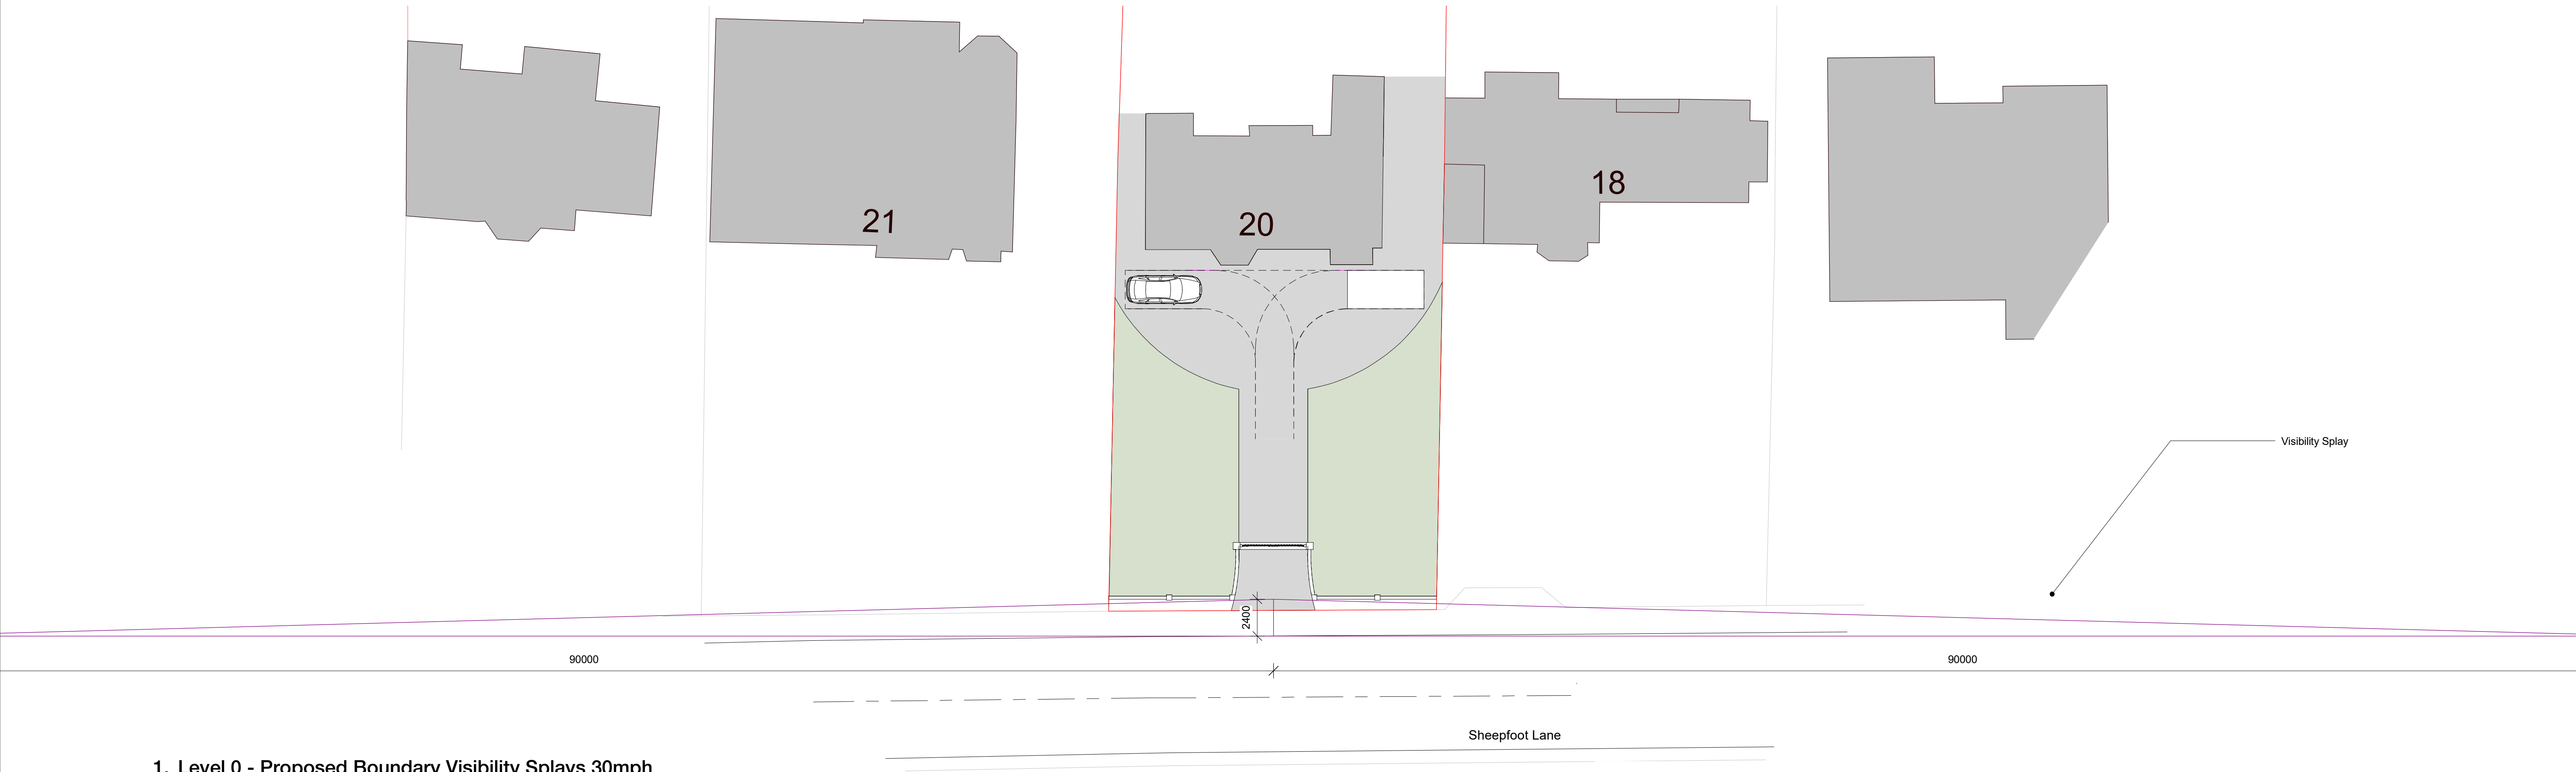


1. Level 0 - Proposed Boundary Visibility Splays 30mph

1 : 200

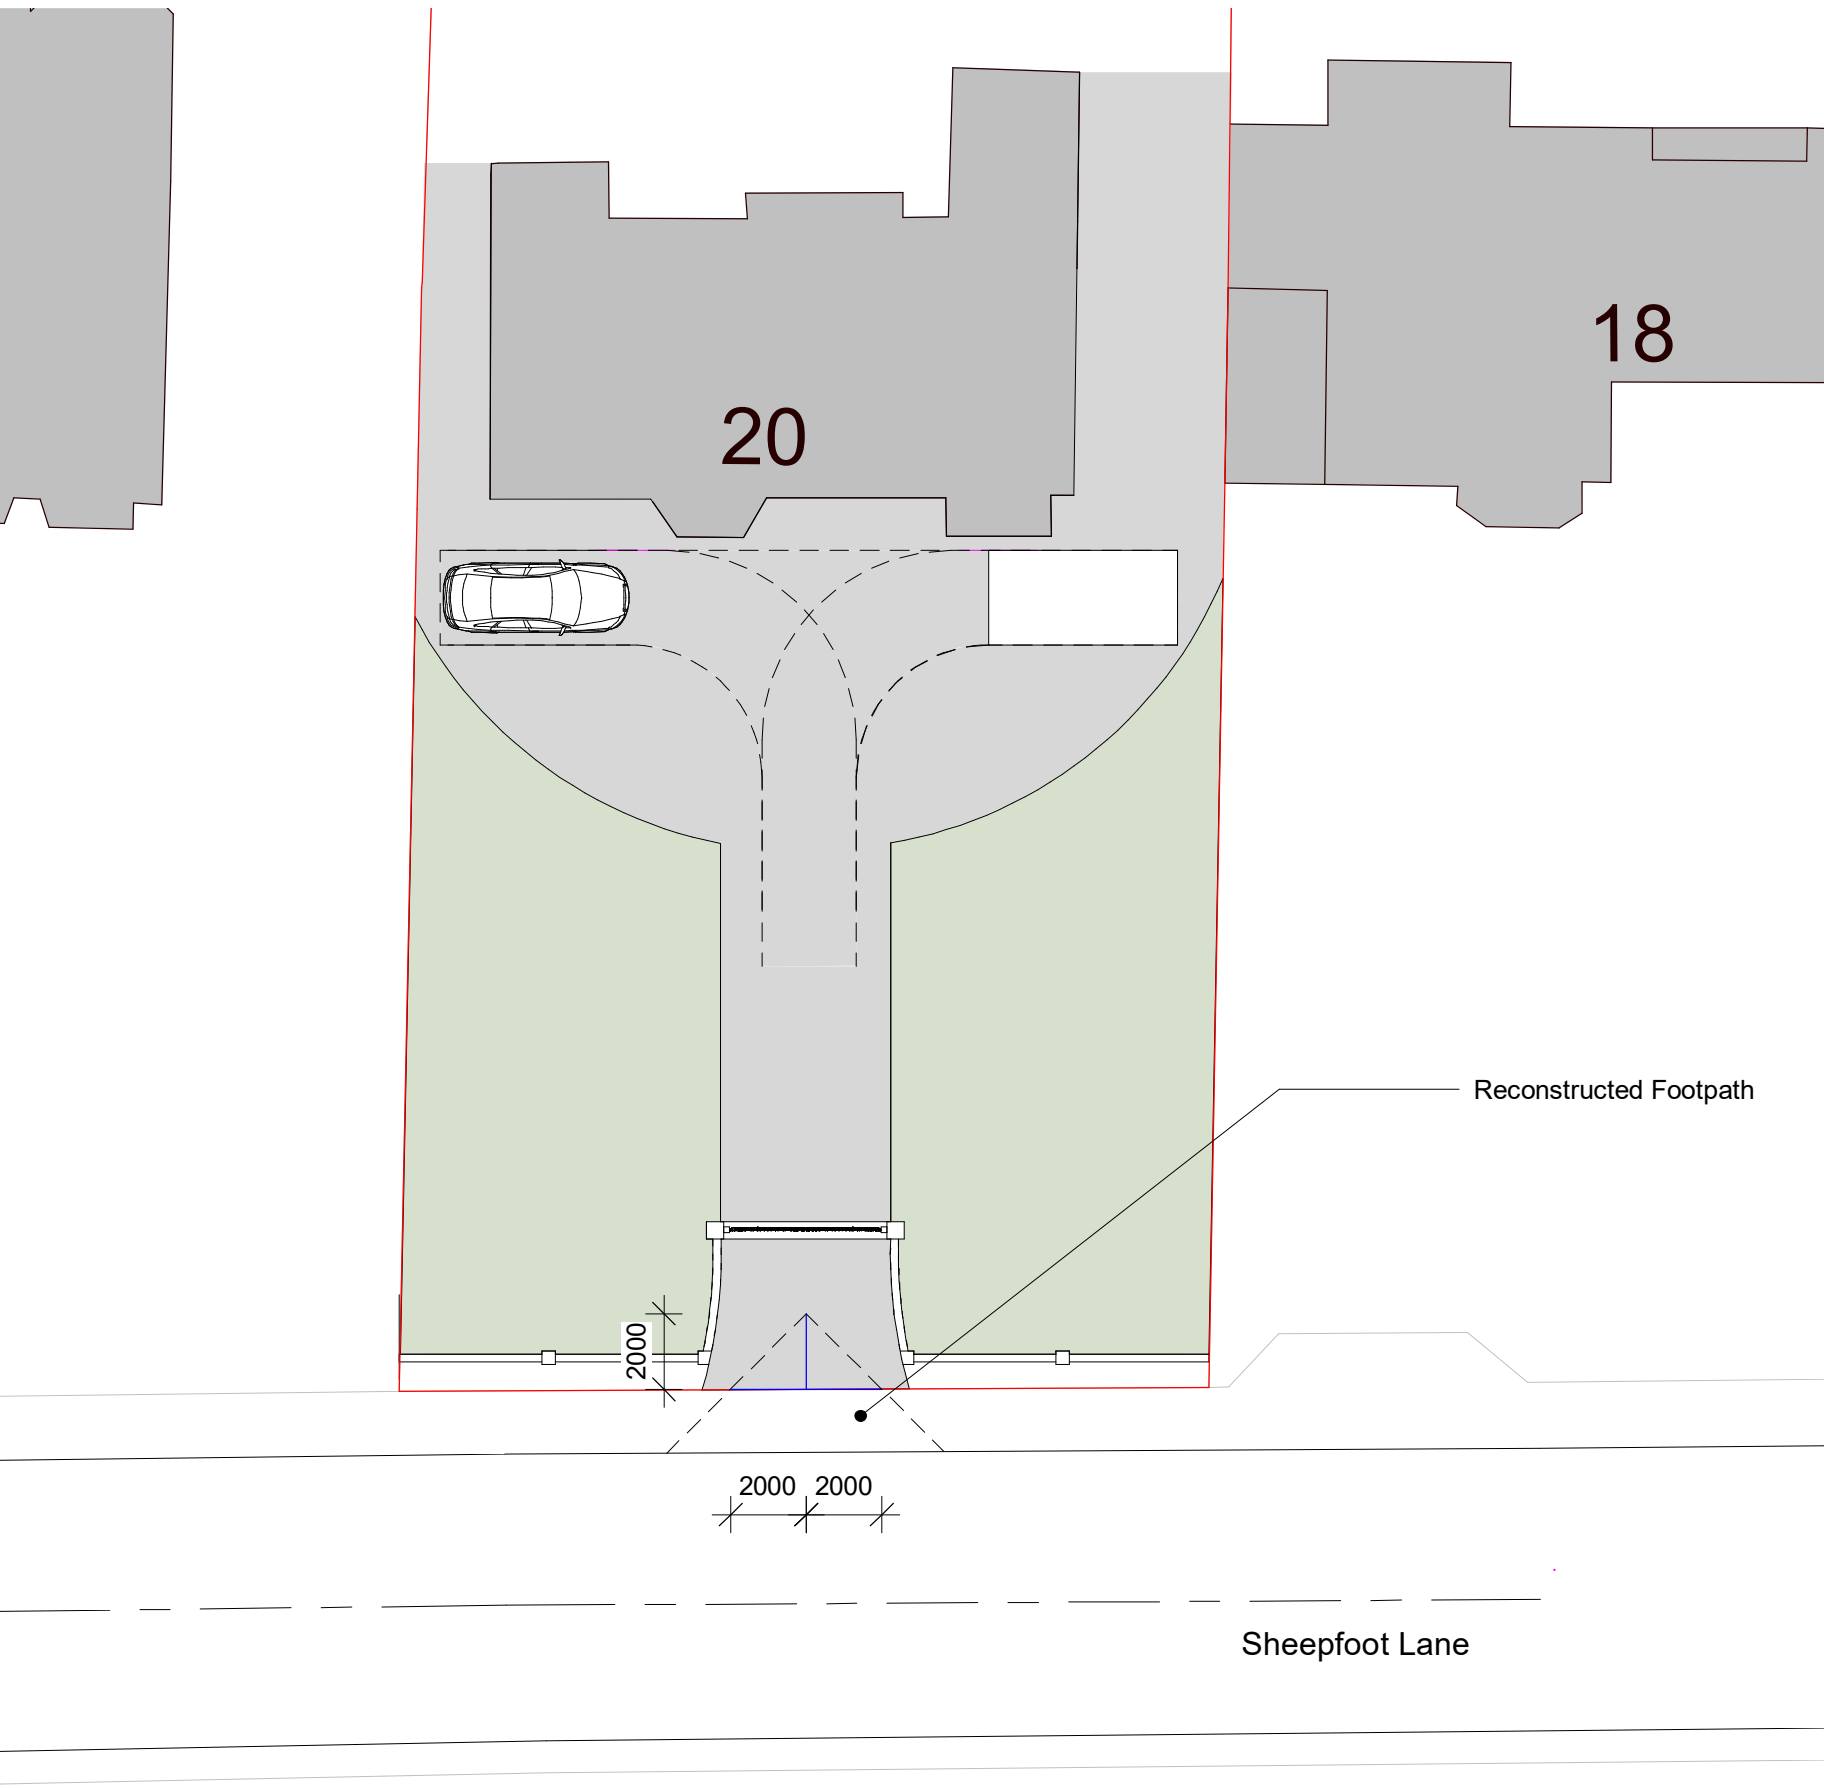

2. Level 0 - Proposed Boundary Visibility Splays Footway

1 : 200

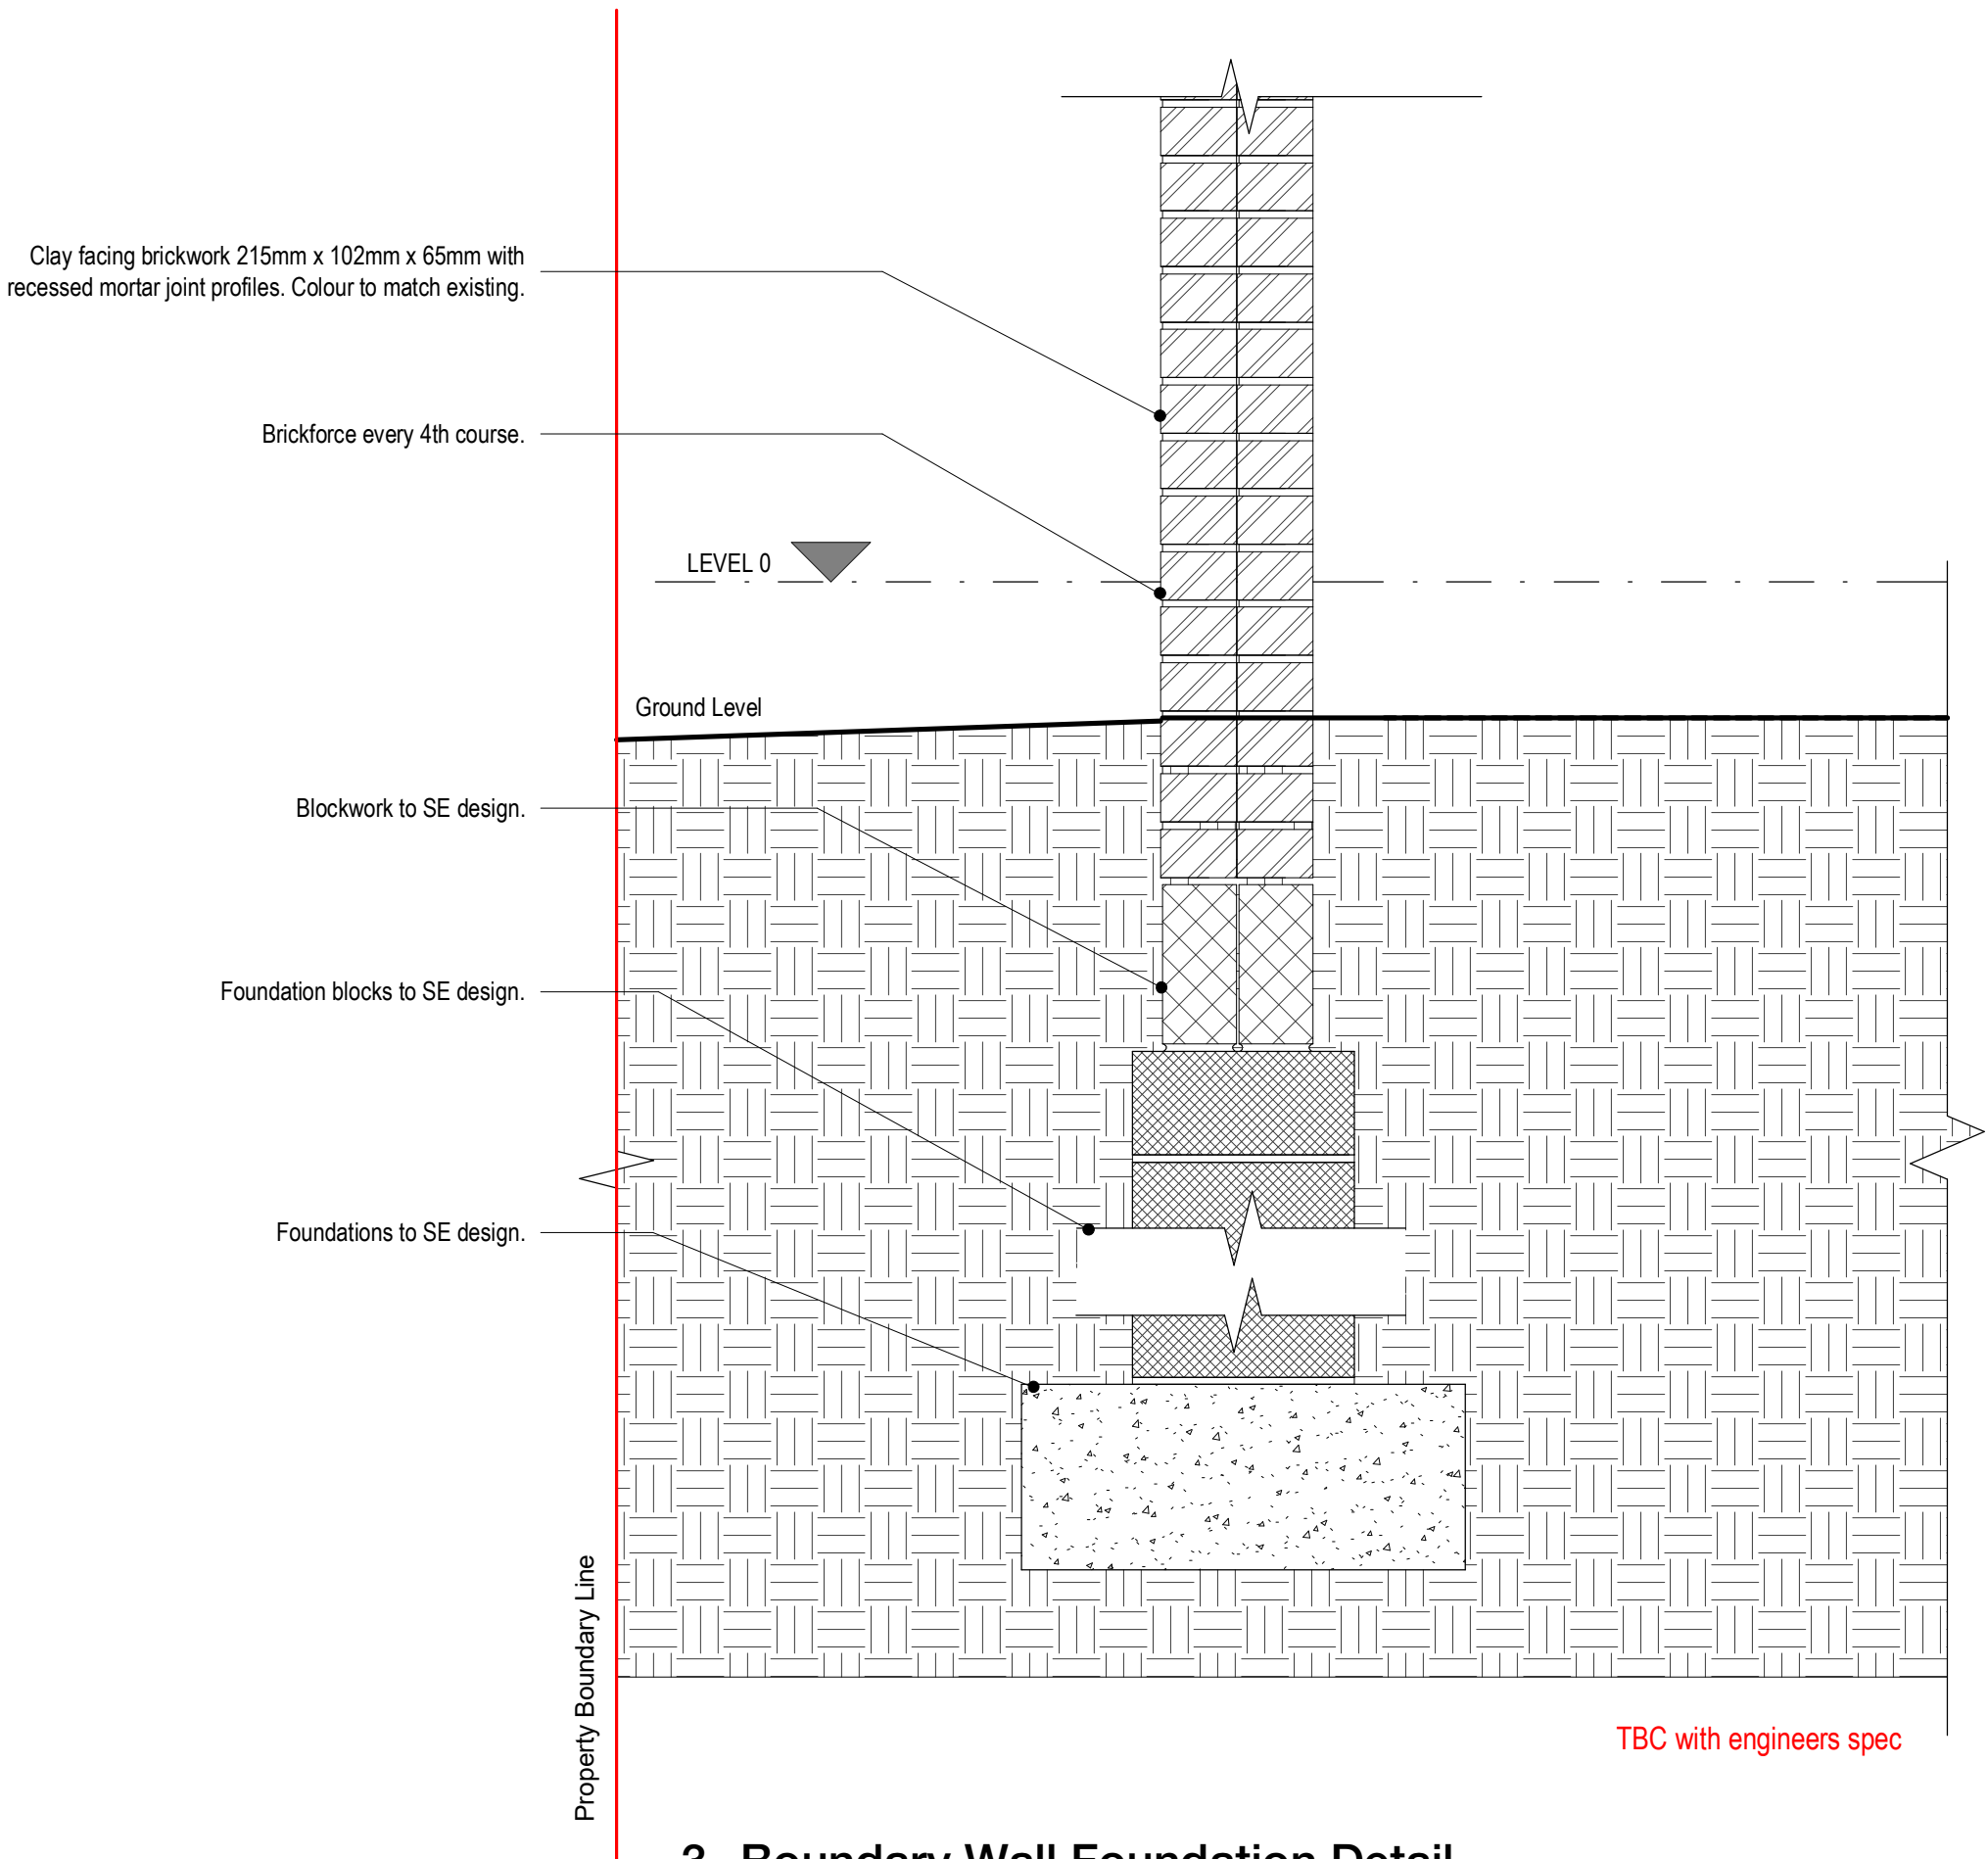

3. Boundary Wall Foundation Detail

1 : 10

PROJECT	SCALE	DESCRIPTION	DATE	BY
20 Sheepfoot Lane	As indicated	27 Oct 2022	JS	
CLIENT	STATUS	PROJECT NO.	DRAWING NO.	REV.
Marco Cabrelli		DA22072.	005.	
TITLE	NOTES			
Visibility Splays and boundary wall detail	THIS DRAWING MUST NOT BE REPRODUCED WITHOUT WRITTEN CONSENT OF DEBTAL ARCHITECTURE. ALL DIMENSIONS AND MATERIALS TO BE USED IN THE CONSTRUCTION OF THE WORK SHALL BE AS SHOWN ON THIS DRAWING. THE CLIENT SHALL BE RESPONSIBLE FOR OBTAINING ALL NECESSARY PERMITS AND CONSENTS FROM THE LOCAL AUTHORITY AND OTHER RELEVANT BODIES. ALL DIMENSIONS AND MATERIALS TO BE USED IN THE CONSTRUCTION OF THE WORK SHALL BE AS SHOWN ON THIS DRAWING. THE CLIENT SHALL BE RESPONSIBLE FOR OBTAINING ALL NECESSARY PERMITS AND CONSENTS FROM THE LOCAL AUTHORITY AND OTHER RELEVANT BODIES.			