

COORDINATED STATIONS			
STATION	EASTING	NORTHING	LEVEL (m)
GPS1	375765.472	409053.186	119.764
GPS2	375709.145	409063.864	118.668
A	375742.985	408997.753	114.927
B	375751.023	408942.336	112.002
C	375779.317	408814.378	106.401

NOTES:
Copyright in all documents prepared by the architect and any works executed from these documents and drawings, shall unless otherwise agreed, remain the property of the architect and must not be reproduced by, lent or disclosed to, a third party without the written consent of Good and Tillotson.


DO NOT SCALE OFF THIS DRAWING.
All dimensions to be checked on site and any discrepancies to be referred to the architect before proceeding.

ALL LEVELS TO BE CHECKED ON SITE.
All discrepancies between information shown on the drawings and the information in the specification to be referred to the architect before proceeding.

All component sizes and references to be checked prior to the ordering of materials.

Positions and designation (i.e. combined, surface water or foul) of existing drain runs on site are to be checked / confirmed by the building contractor prior to commencement of any drainage works. Any existing drains, to which additional connections are to be made, are also to be checked as necessary to ensure they are suitable to accommodate additional capacity and the type of effluent being connected.

All relevant boundary positions are to be checked prior to proceeding.

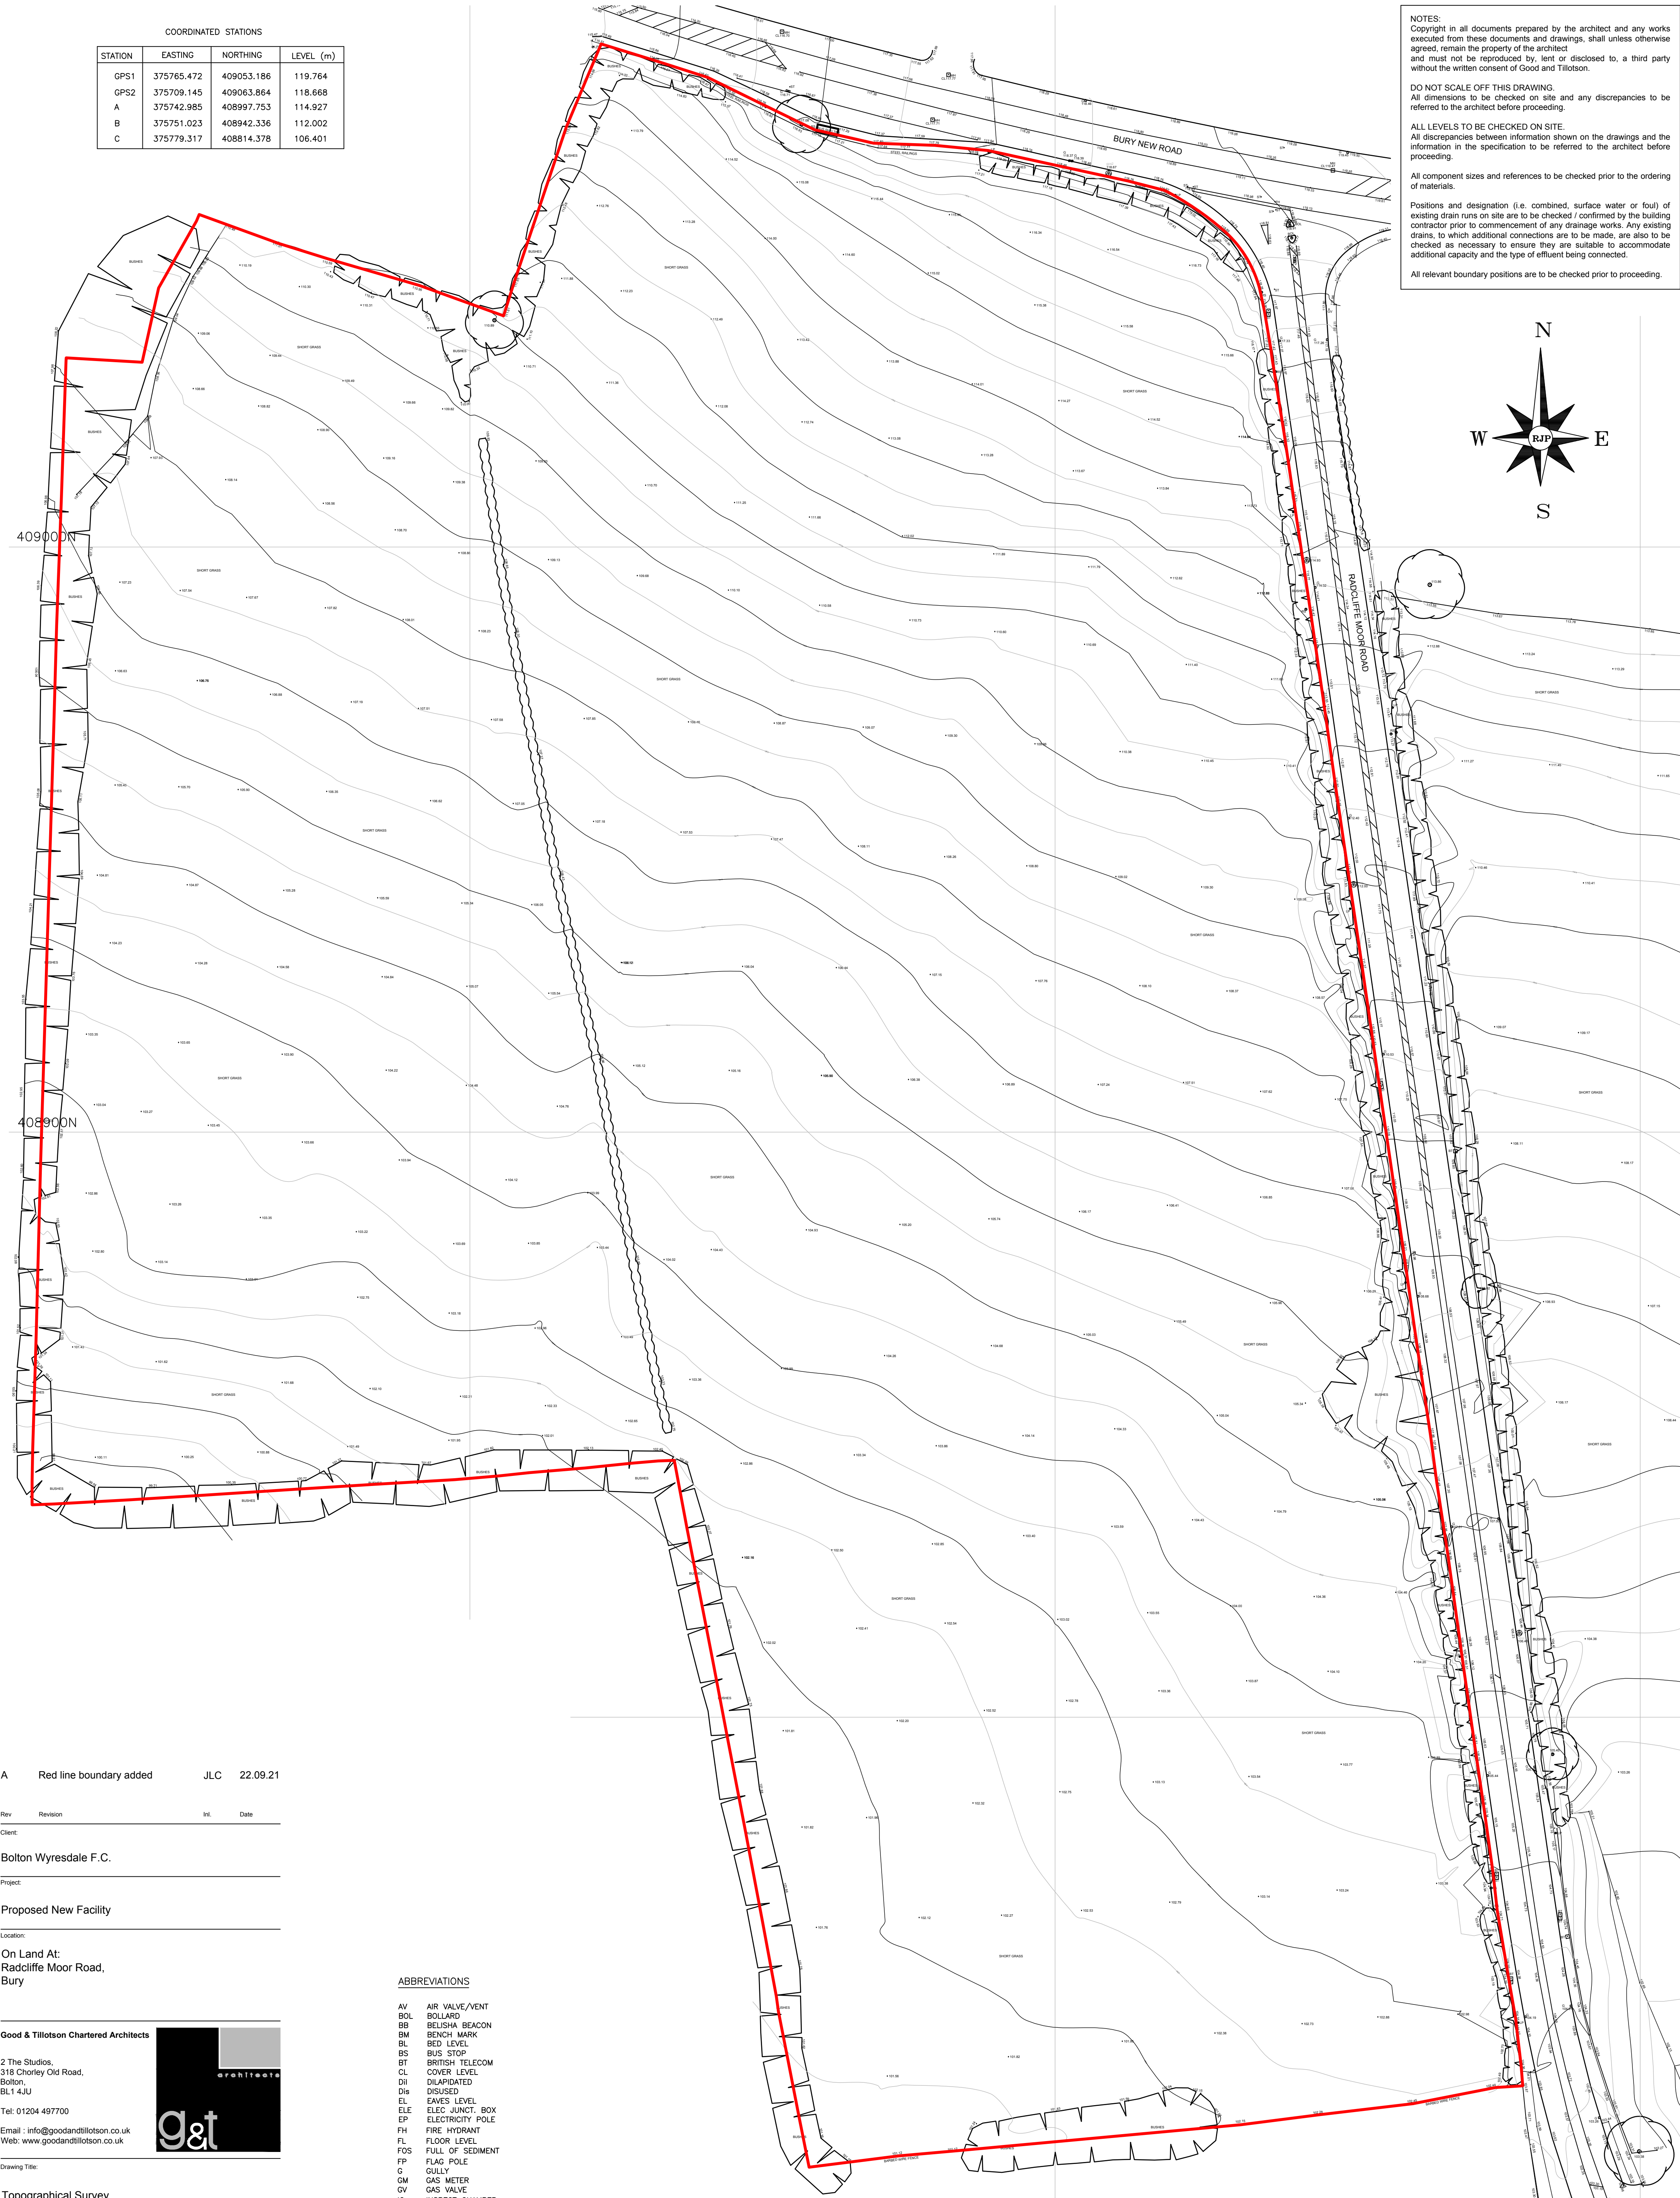

A Red line boundary added JLC 22.09.21

Rev	Revision	Int.	Date

Client: Bolton Wyresdale F.C.

Project: Proposed New Facility

Location: On Land At: Radcliffe Moor Road, Bury

Good & Tillotson Chartered Architects

2 The Studios,
318 Chorley Old Road,
Bolton,
BL1 4JU

Tel: 01204 497700

Email : info@goodandtillotson.co.uk
Web: www.goodandtillotson.co.uk

Drawing Title: Topographical Survey

G&T Job No:	Scale:	Drawn:	Checked:	Date:
2102	1:500@A1	Others		16.07.21
Drawing Purpose:			Status:	Revision:
Planning Drawing			S4	A

2102-GTA-00-00-DR-A-1001

ABBREVIATIONS

AV	AIR VALVE/VENT
BOL	BOLLARD
BS	BELUSHA BEACON
BM	BENCH MARK
BL	BED LEVEL
BS	BUS STOP
BT	BRITISH TELECOM
CL	COVER LEVEL
DIL	DILAPIDATED
DIS	DISUSED
EL	EAVES LEVEL
ELE	ELEC JUNCT. BOX
EP	ELECTRICITY POLE
FH	FIRE HYDRANT
FL	FLOOR LEVEL
FOS	FULL OF SEDIMENT
FP	FLAG POLE
G	GULLY
GM	GAS METER
GV	GAS VALVE
IC	INSPECT CHAMBER
IL	INVERT LEVEL
JKW	JAPANESE KNOTT WEED
LH	LAMP HOLE
LP	LAMP POST
NP	NAME PLATE
MH	MANHOLE
PS	POST/SIGN POST
PB	POST BOX
PX	UNKNOWN SERVICE
RE	RODDING EYE
RL	RIDGE LEVEL
RS	ROAD SIGN
ST	STOP TAP
TH	TRIAL HOLE
TL	TRAFFIC LIGHT
TP	TELEGRAPH POLE
TV	CABLE TV BOX
UH	UNABLE TO LIFT
WM	WATER METER

