


Proposed Residential Development to Site at Redisher Finishing Techniques Ltd.

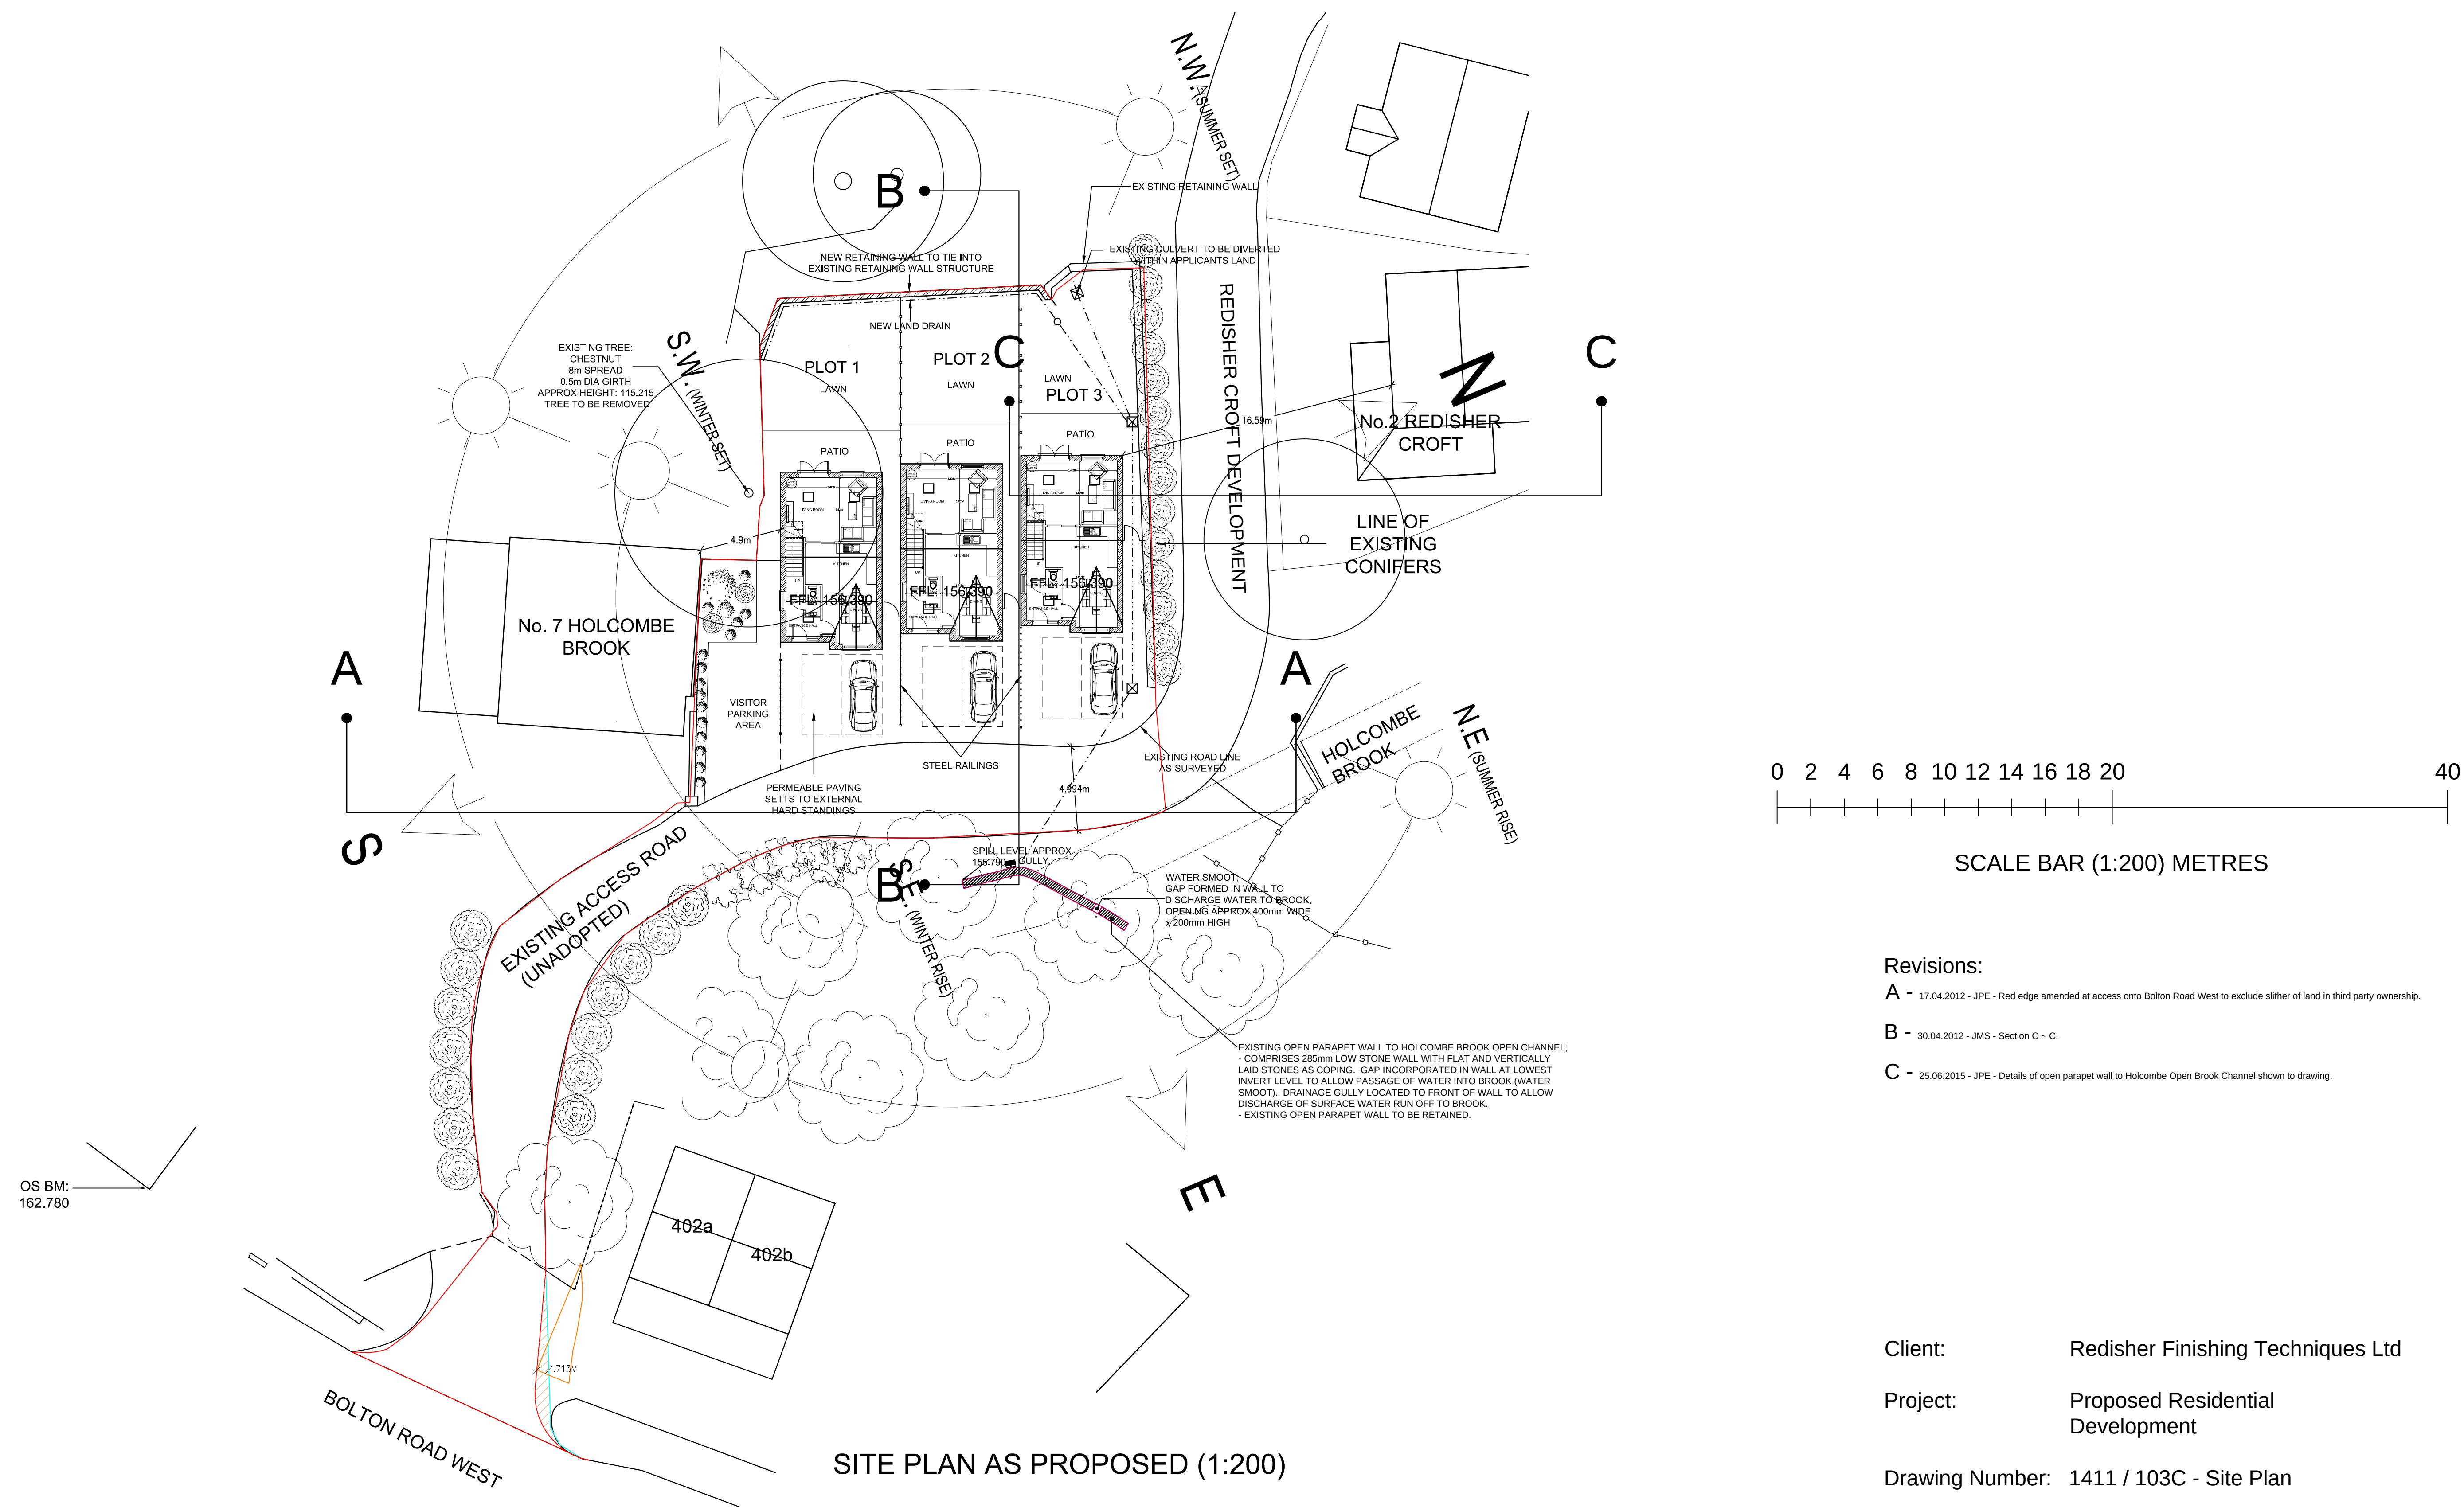

SITE PLAN AS PROPOSED (1:200)