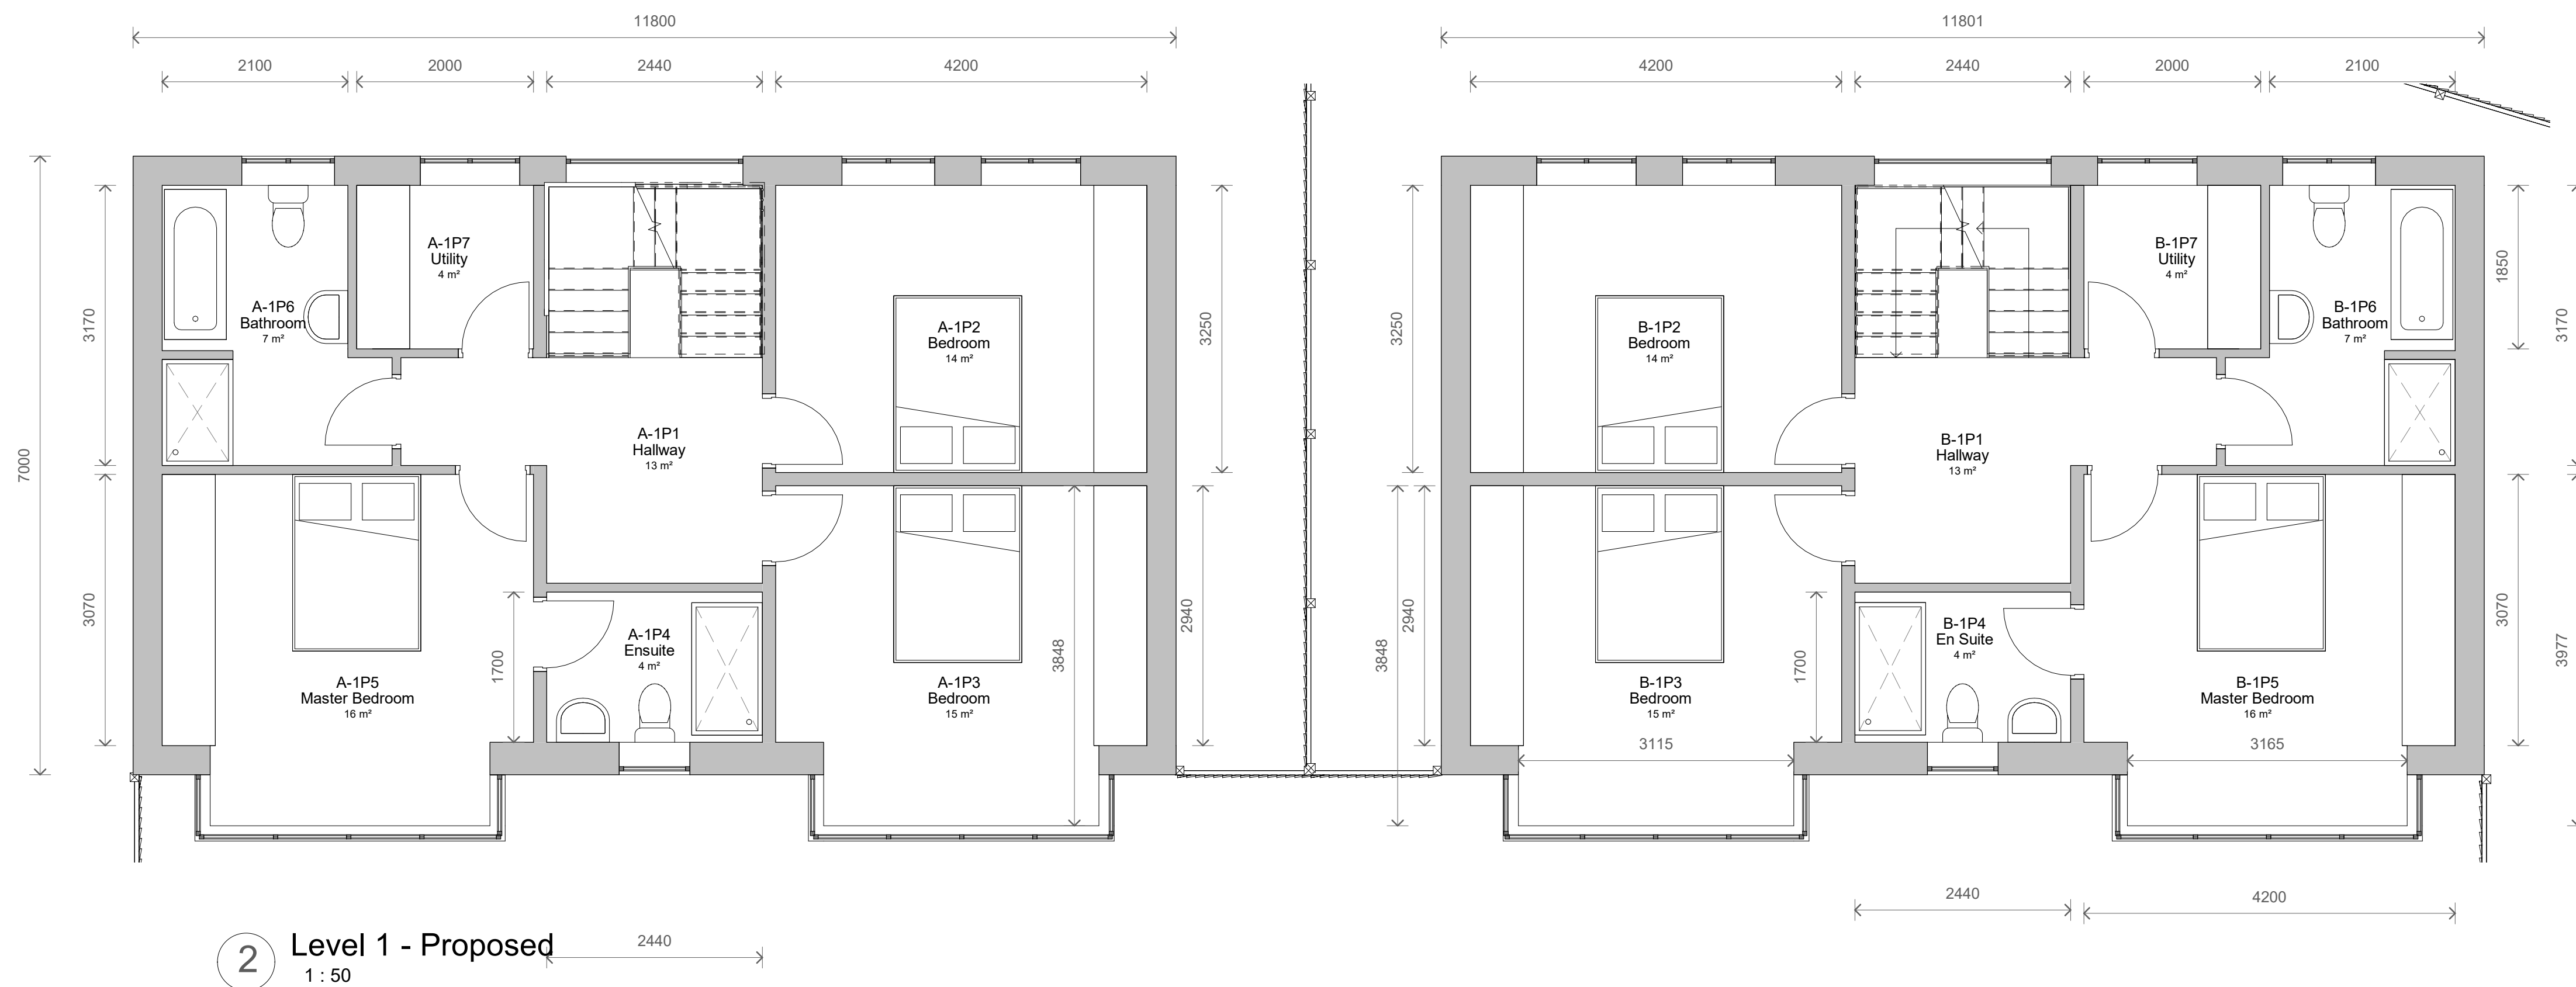
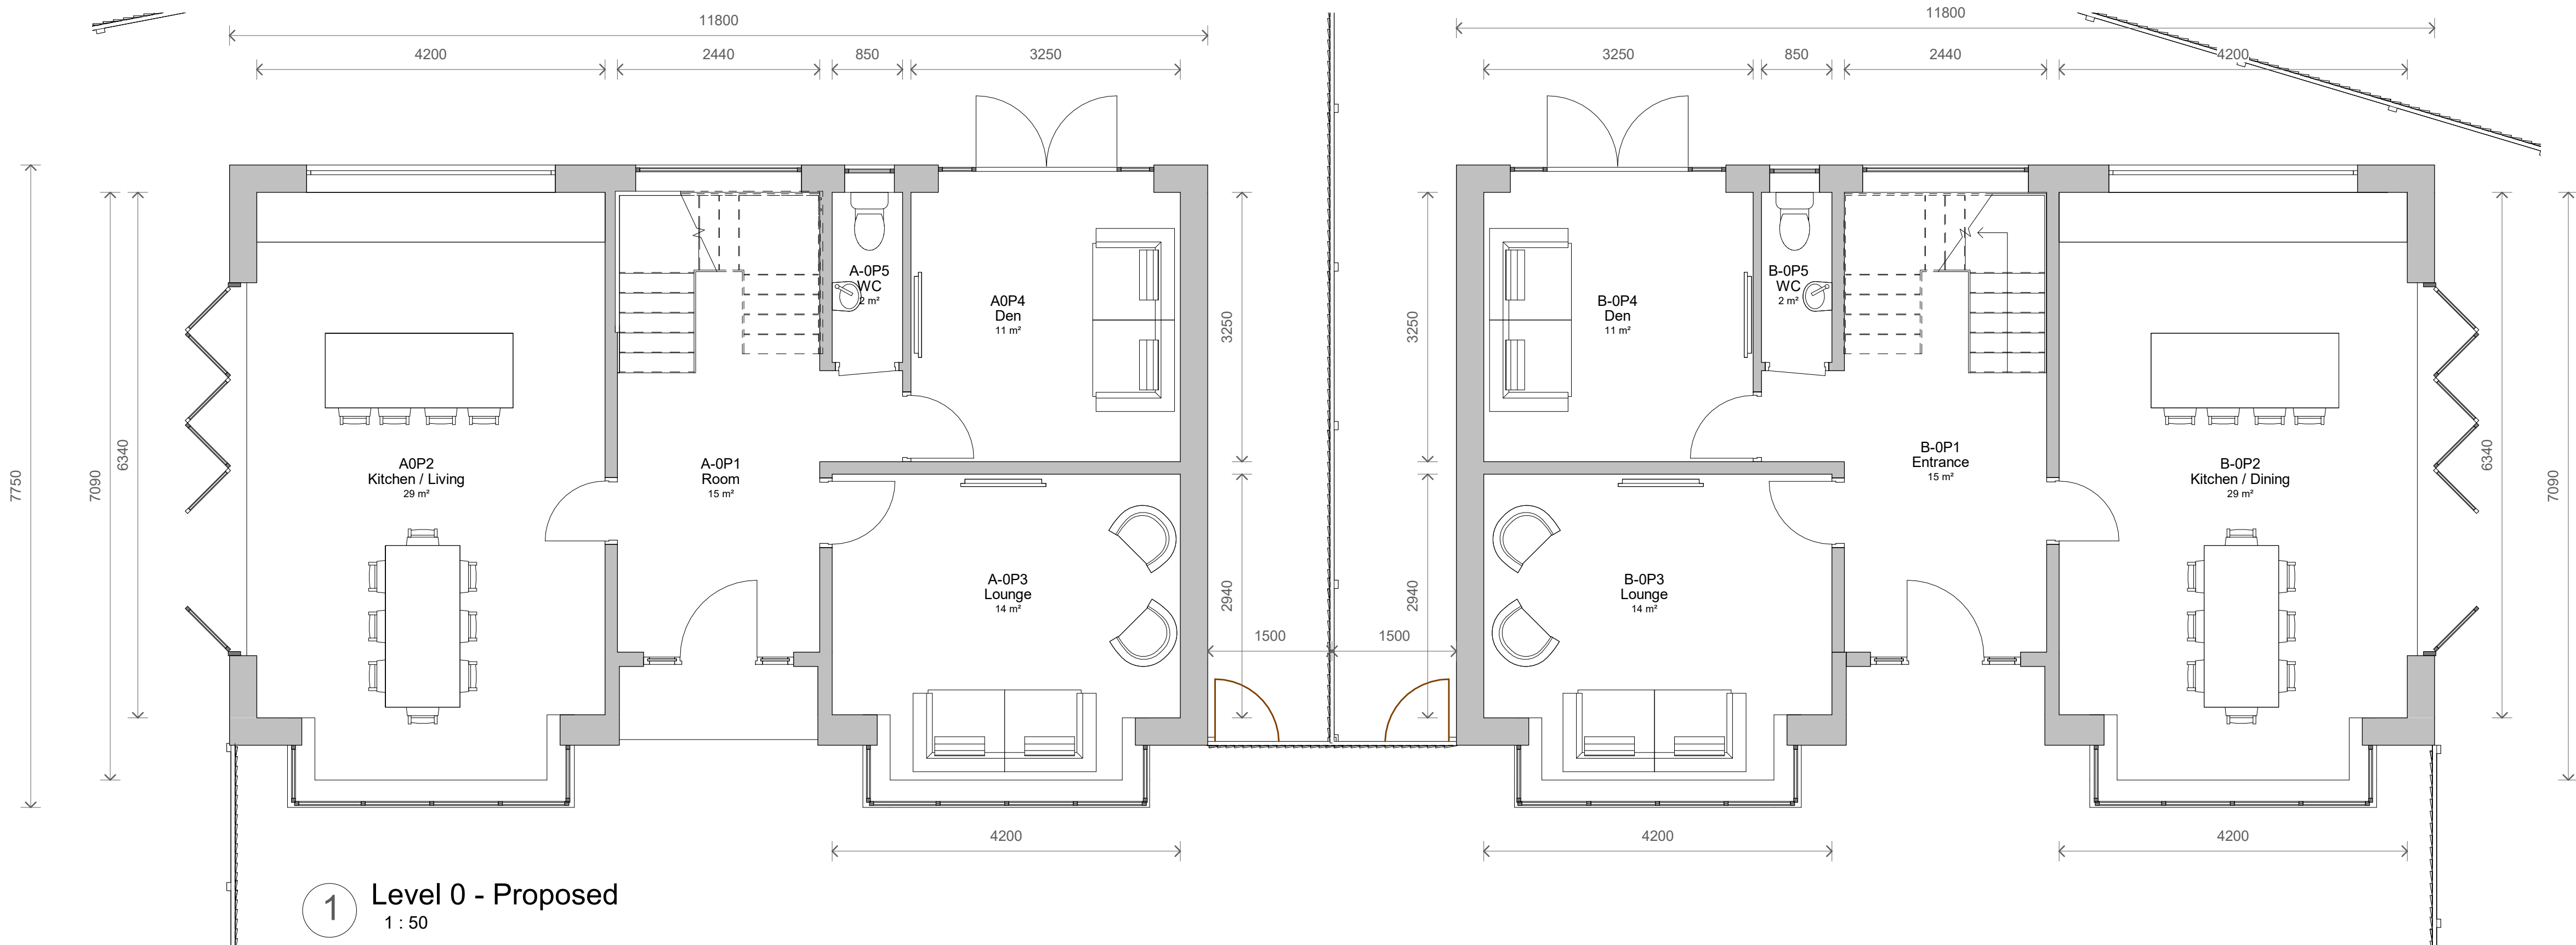


1		Revised Design	14/02/2023
No.		Description	Date
PROJECT			
Meadway, Bury			
TITLE			
Proposed Plans			
CLIENT			
SAC Property Developments Ltd			
STATUS			
DESIGN			
DRAWN BY	DATE	SCALE (@ A1)	
SG	12/07/2022	1 : 50	
PROJECT NUMBER		DRAWING NUMBER	REV
GSS22015.3		002	1
GOLD SKETCH			
S T U D I O S			
www.goldsketch.co.uk info@goldsketch.co.uk 0161 792 9595			
NOTES			
© COPYRIGHT. ALL RIGHTS RESERVED. NOT BE REPRODUCED WITHOUT WRITTEN CONSENT. DRAWING TO BE USED FOR THE SITE ONLY. ALL DIMENSIONS AND MATERIALS TO BE ACCORDING WITH CURRENT BUILDING REGULATIONS AND LOCAL CODES OF PRACTICE AND BRITISH STANDARDS. ALL DIMENSIONS ON THIS DRAWING ARE IN METERS UNLESS OTHERWISE STATED.			