


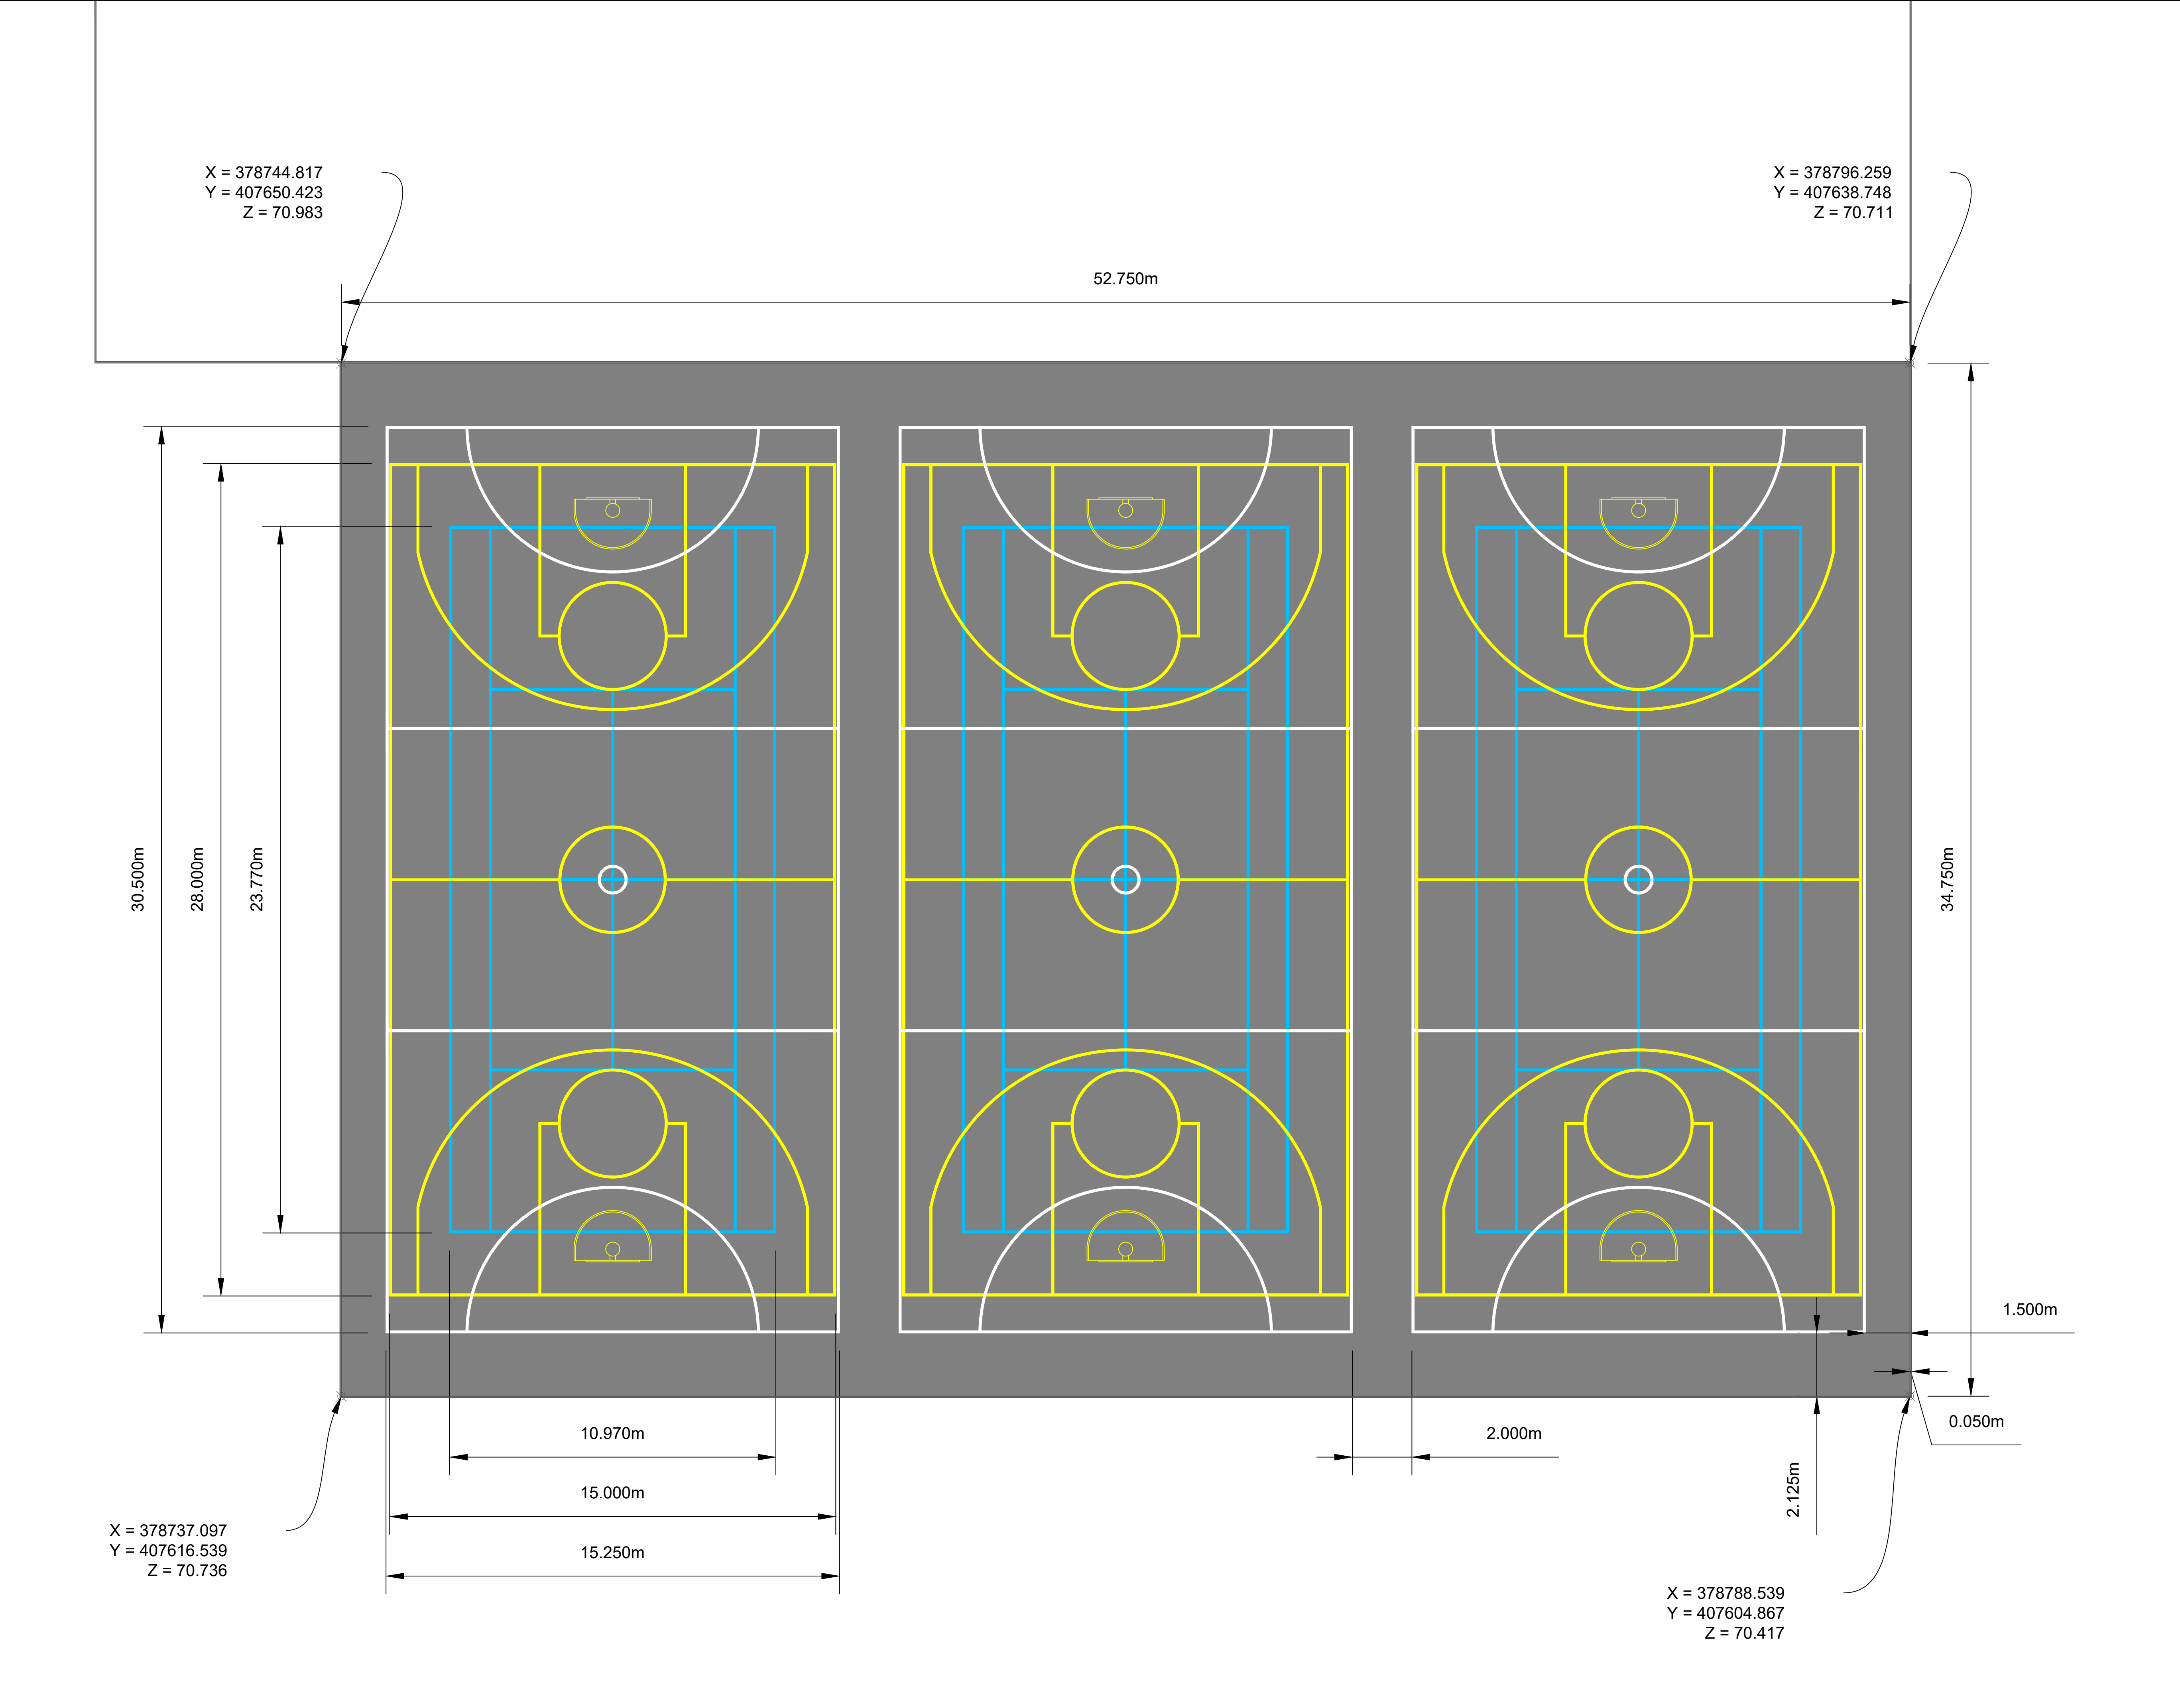

NOTES:
ALL MUGA PITCH LINE MARKINGS TO BE 75mm THICK
ALL DIMENSIONS FROM INSIDE OF PIN KERBING.

- LEGEND:
- Pin Kerbing (Full Area Extents) 34.75m x 51.75m
 - 3x Yellow Thermoplastic Painted Basketball Court Line Markings. 15m x 28m
 - 3x White Thermoplastic Painted Netball Court Line Markings. 15.25m x 30.5m
 - 3x Blue Thermoplastic Painted Tennis Court Line Markings. 55m x 85m

C03	01/06/2026	Updated to suit sports England requirements	HH	BS
C02	13/02/2026	MUGA Surface Hatch Amended	HH	BS
C01	14/01/2026	Initial issue	HH	BS
Rev	Date	Description	By	Chk



Project:	Star Academy		
Project Ref:	2203670		
CLIENT:	Morgan Sindall Group		
Description:	MUGA pitch dimensions with line markings		
Status:	For Construction		A4
Scale:	1:100	Size	A1
Drawing Number:	FS1013-SEL-EX-XX-D-SC-8002		
Client Ref:	n/a		