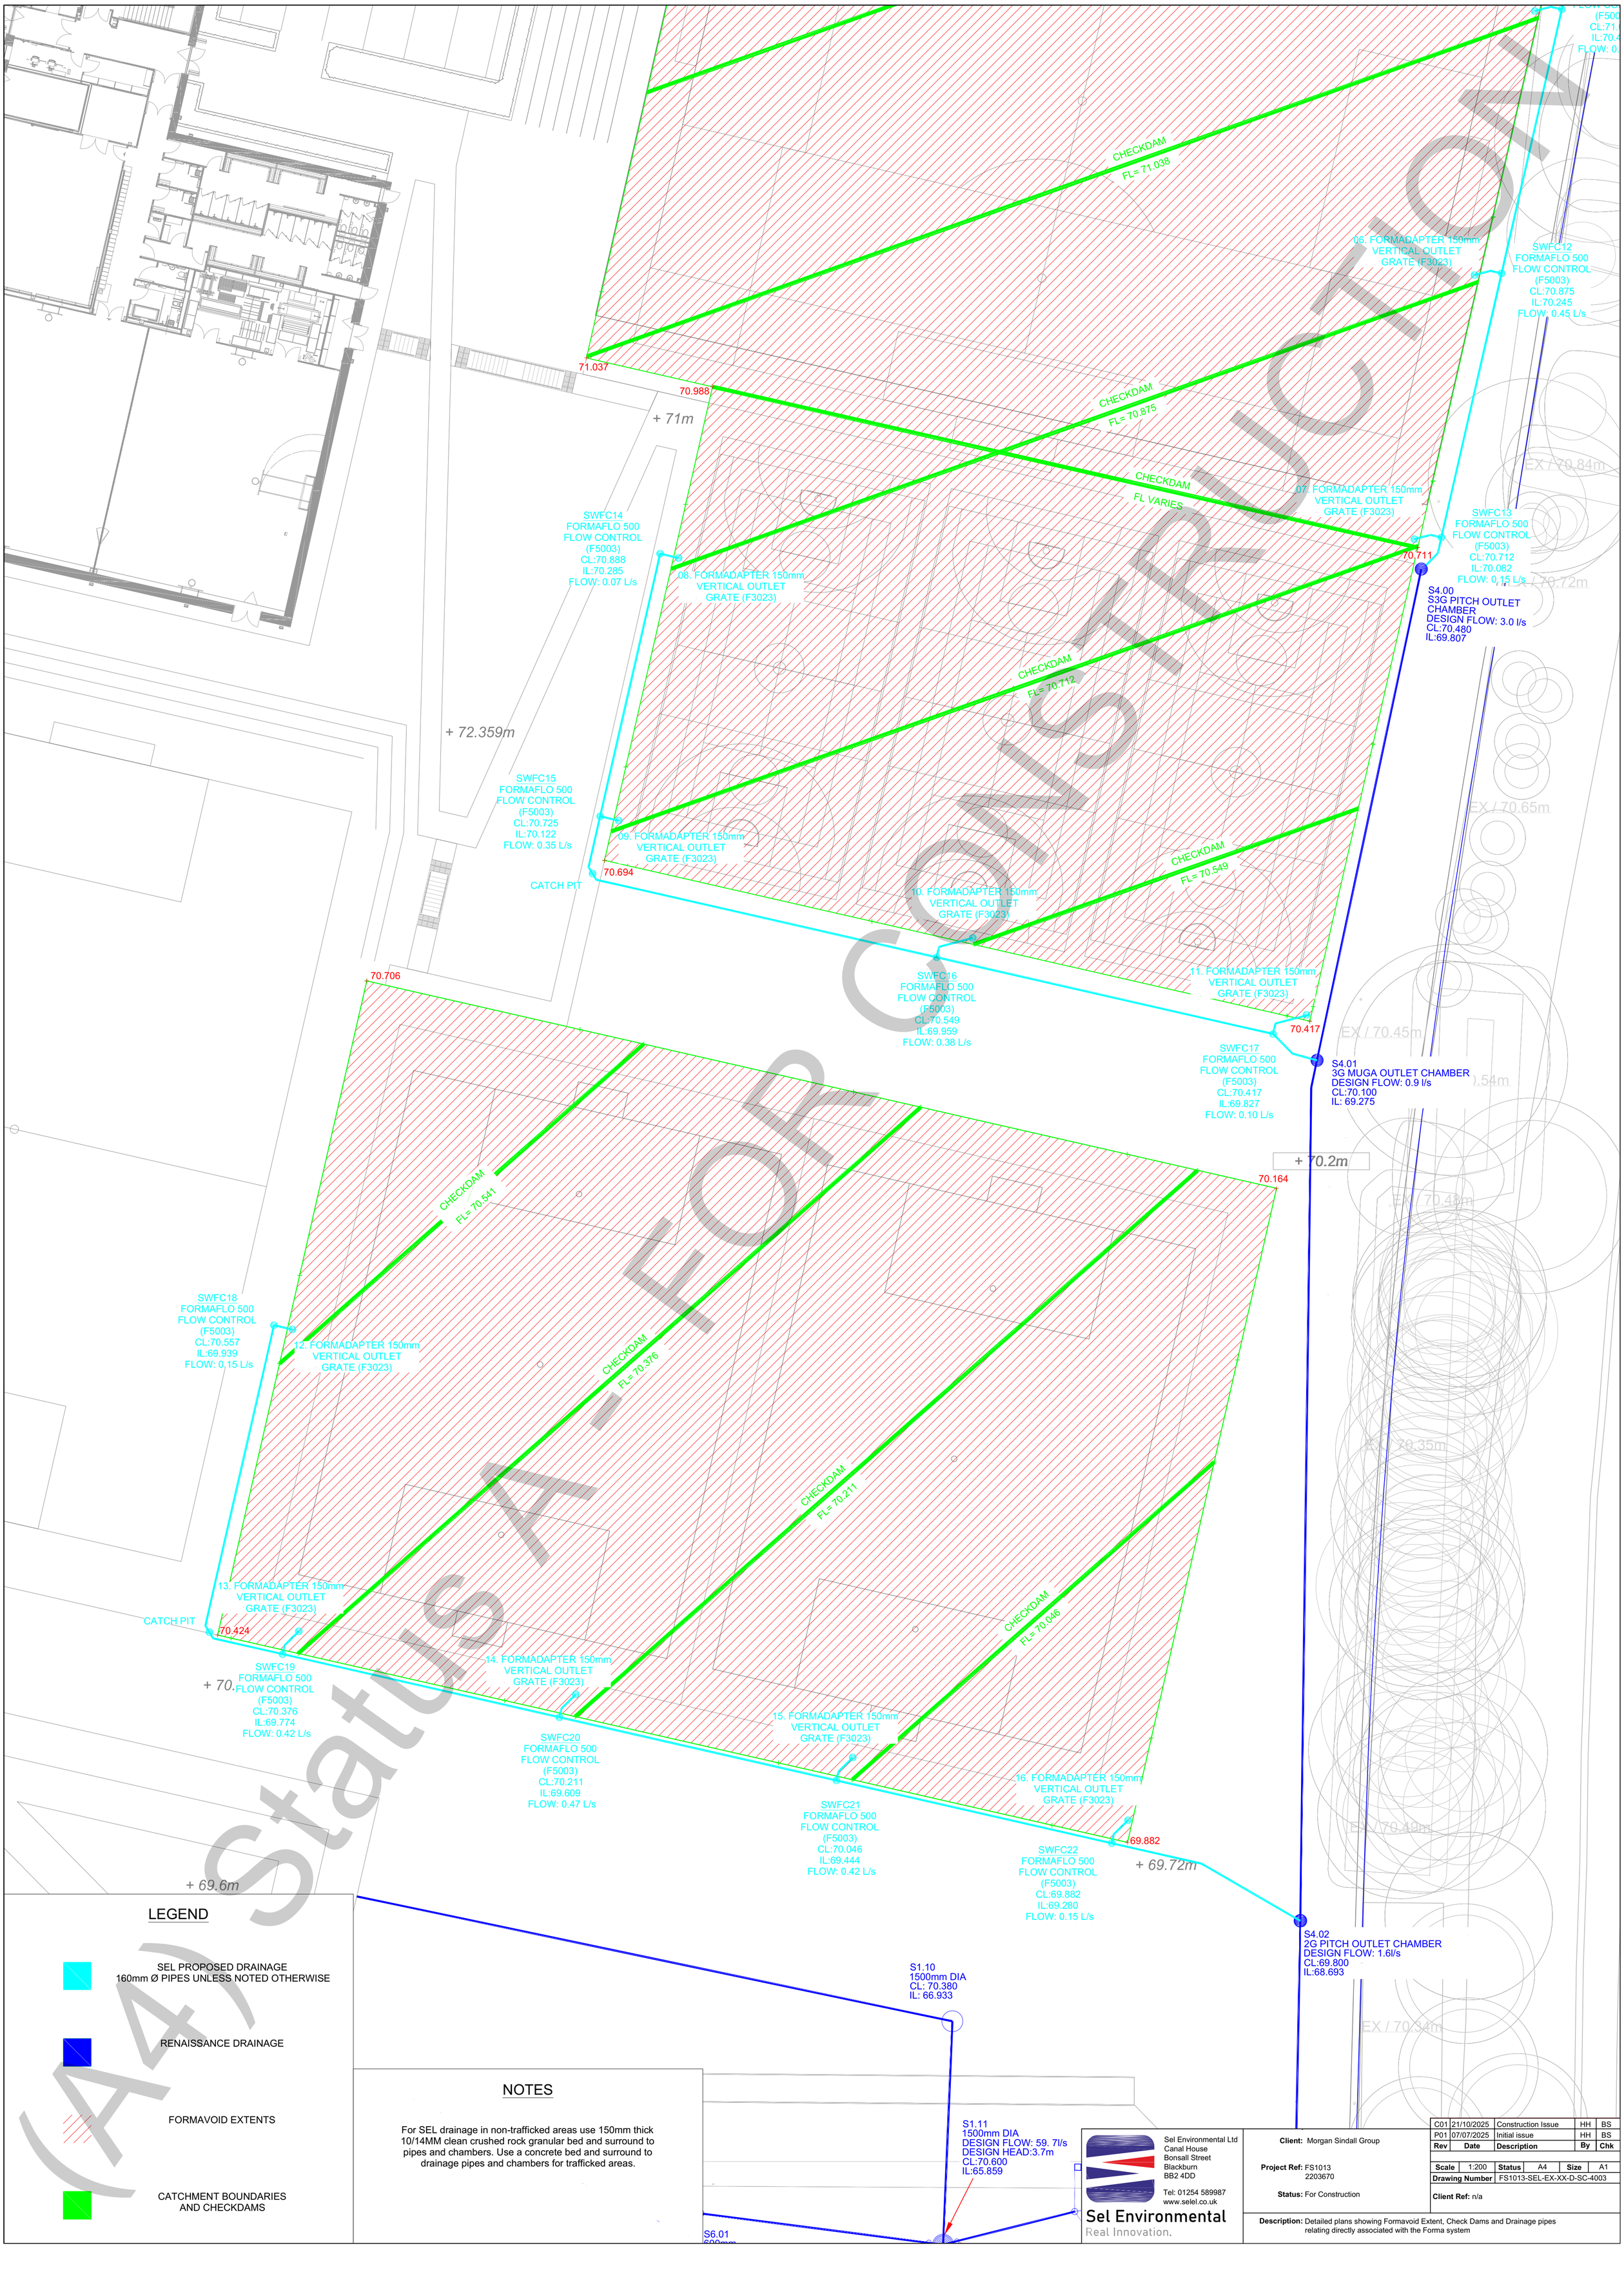

LEGEND

- SEL PROPOSED DRAINAGE 160mm Ø PIPES UNLESS NOTED OTHERWISE
- RENAISSANCE DRAINAGE
- FORMAVOID EXTENTS
- CATCHMENT BOUNDARIES AND CHECKDAMS

NOTES

For SEL drainage in non-trafficked areas use 150mm thick 10/14MM clean crushed rock granular bed and surround to pipes and chambers. Use a concrete bed and surround to drainage pipes and chambers for trafficked areas.

Sel Environmental Ltd
Canal House
Bonsall Street
Blackburn
BB2 4DD

Tel: 01254 589987
www.selel.co.uk

Sel Environmental
Real Innovation.

Client: Morgan Sindall Group

Project Ref: FS1013
2203670

Status: For Construction

Rev	Date	Description	By	Chk
C01	21/10/2025	Construction Issue	HH	BS
P01	07/07/2025	Initial issue	HH	BS

Scale	1:200	Status	A4	Size	A1
Drawing Number	FS1013-SEL-EX-XX-D-SC-4003				

Client Ref: n/a

Description: Detailed plans showing Formavoid Extent, Check Dams and Drainage pipes relating directly associated with the Forma system

(A4) Status A - FOR CONSTRUCTION