


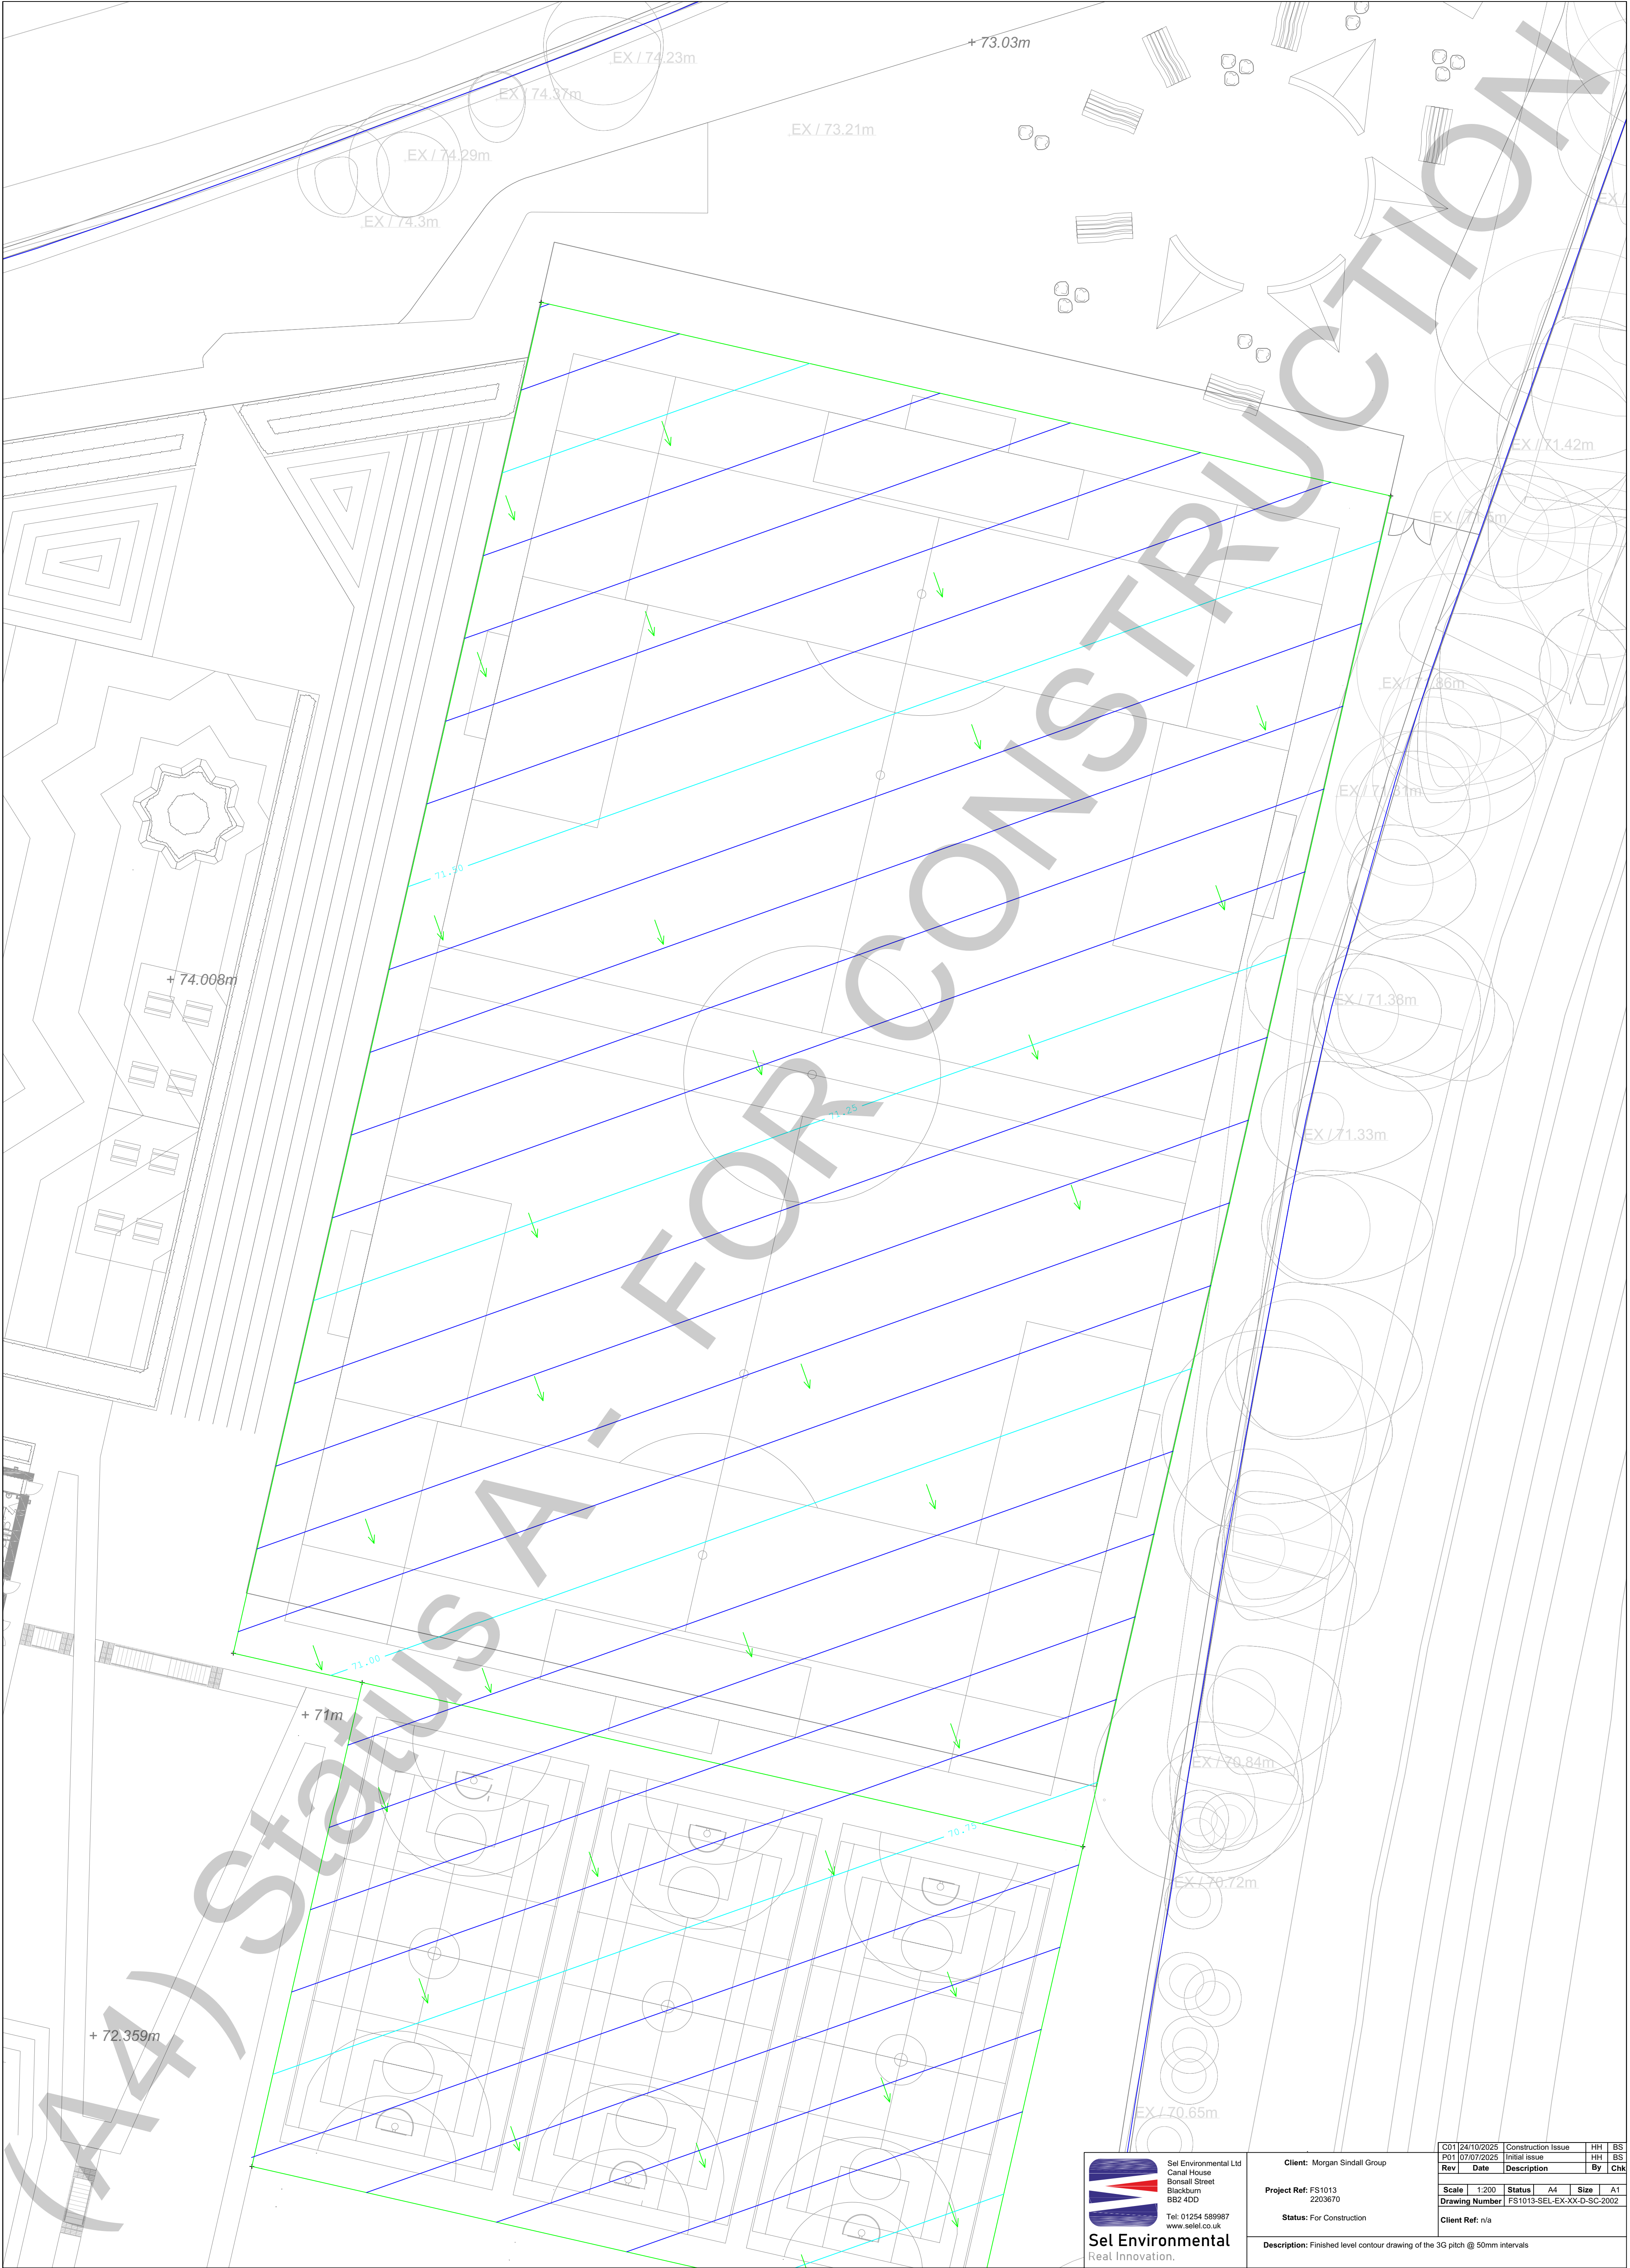



Sel Environmental Ltd
Canal House
Bonall Street
Blackburn
BB2 4DD
Tel: 01254 589987
www.sel.co.uk

Sel Environmental
Real Innovation.

Client: Morgan Sindall Group		C01 24/10/2025 Construction issue		HH	BS
Project Ref: FS1013 2203670		P01 07/07/2025 Initial issue		HH	BS
Status: For Construction		Rev	Date	Description	By Chk
Description: Finished level contour drawing of the 3G pitch @ 50mm intervals		Scale	1:200	Status	A4
		Drawing Number	FS1013-SEL-EX-XX-D-SC.2002	Size	A1
		Client Ref: n/a			