



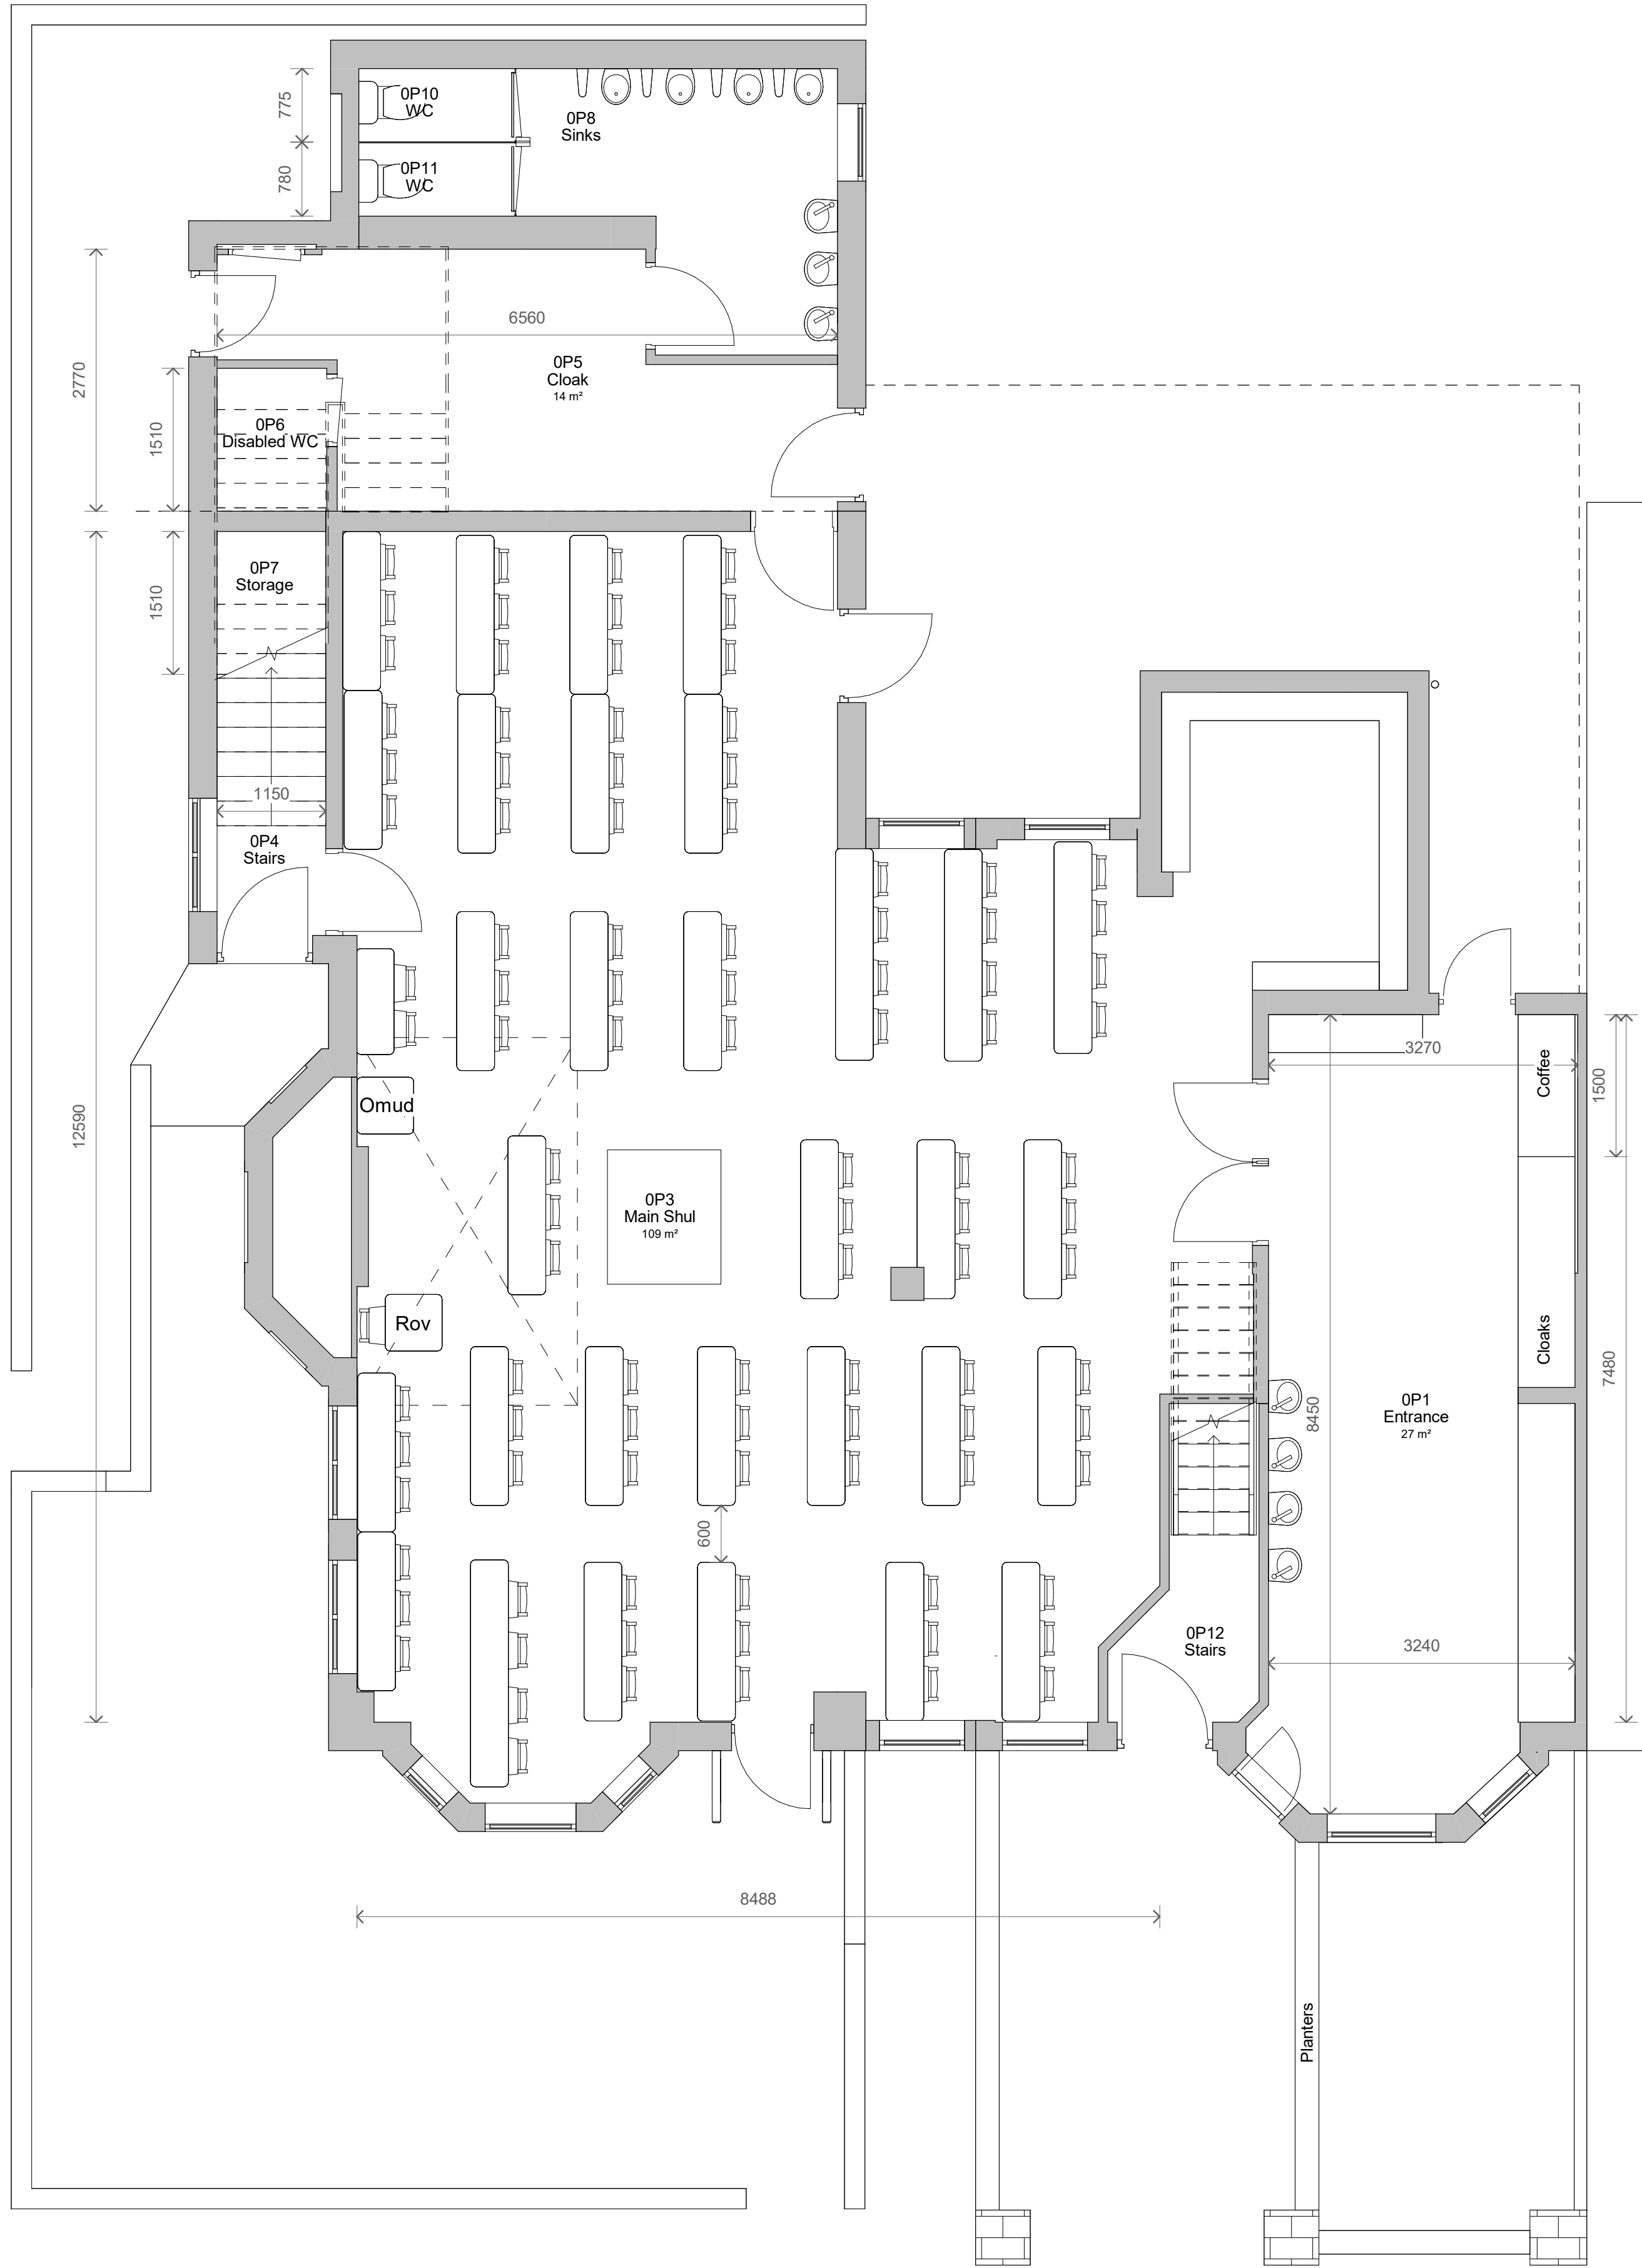

1 Level 0 - 72-74 Proposed
1 : 50



2 Level 1 - 72-74 Proposed
1 : 50

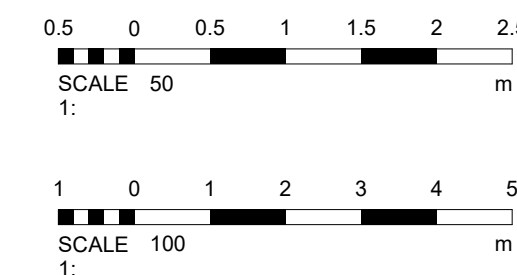

3	Planning - Revised	27/02/2024
2	Revised Plans	20/09/2023
1	Revised Plans	03/08/2023
No.	Description	Date

PROJECT			72-74 King's Road		
TITLE			72-74 Proposed Plans		
CLIENT			Cope		
STATUS			DESIGN		
DRAWN BY	DATE	SCALE (@ A1)			
SG	31/12/2020	1 : 50			
PROJECT NUMBER		DRAWING NUMBER		REV	
GSS23082		003		3	
GOLD SKETCH					
S T U D I O S					
www.goldsketch.co.uk		info@goldsketch.co.uk		0161 792 9595	
NOTES					
© COPYRIGHT - ALL RIGHTS RESERVED.					
THIS DRAWING MUST NOT BE REPRODUCED WITHOUT PRIOR WRITTEN CONSENT.					
DRAWING TO BE USED FOR THE EXACT PURPOSE ONLY - CONFIRMED ON SITE. ANY DISCREPANCIES TO BE REPORTED TO THE					
ALL DIMENSIONS ARE TO FACE UNLESS OTHERWISE SPECIFIED. ALL DIMENSIONS ARE TO FACE UNLESS OTHERWISE SPECIFIED.					
LOCATIONS, RELEVANT CODES OF PRACTICE AND BRITISH STANDARDS. ALL DIMENSIONS ON THIS DRAWING ARE IN MILLIMETERS UNLESS					
OTHERWISE STATED.					