


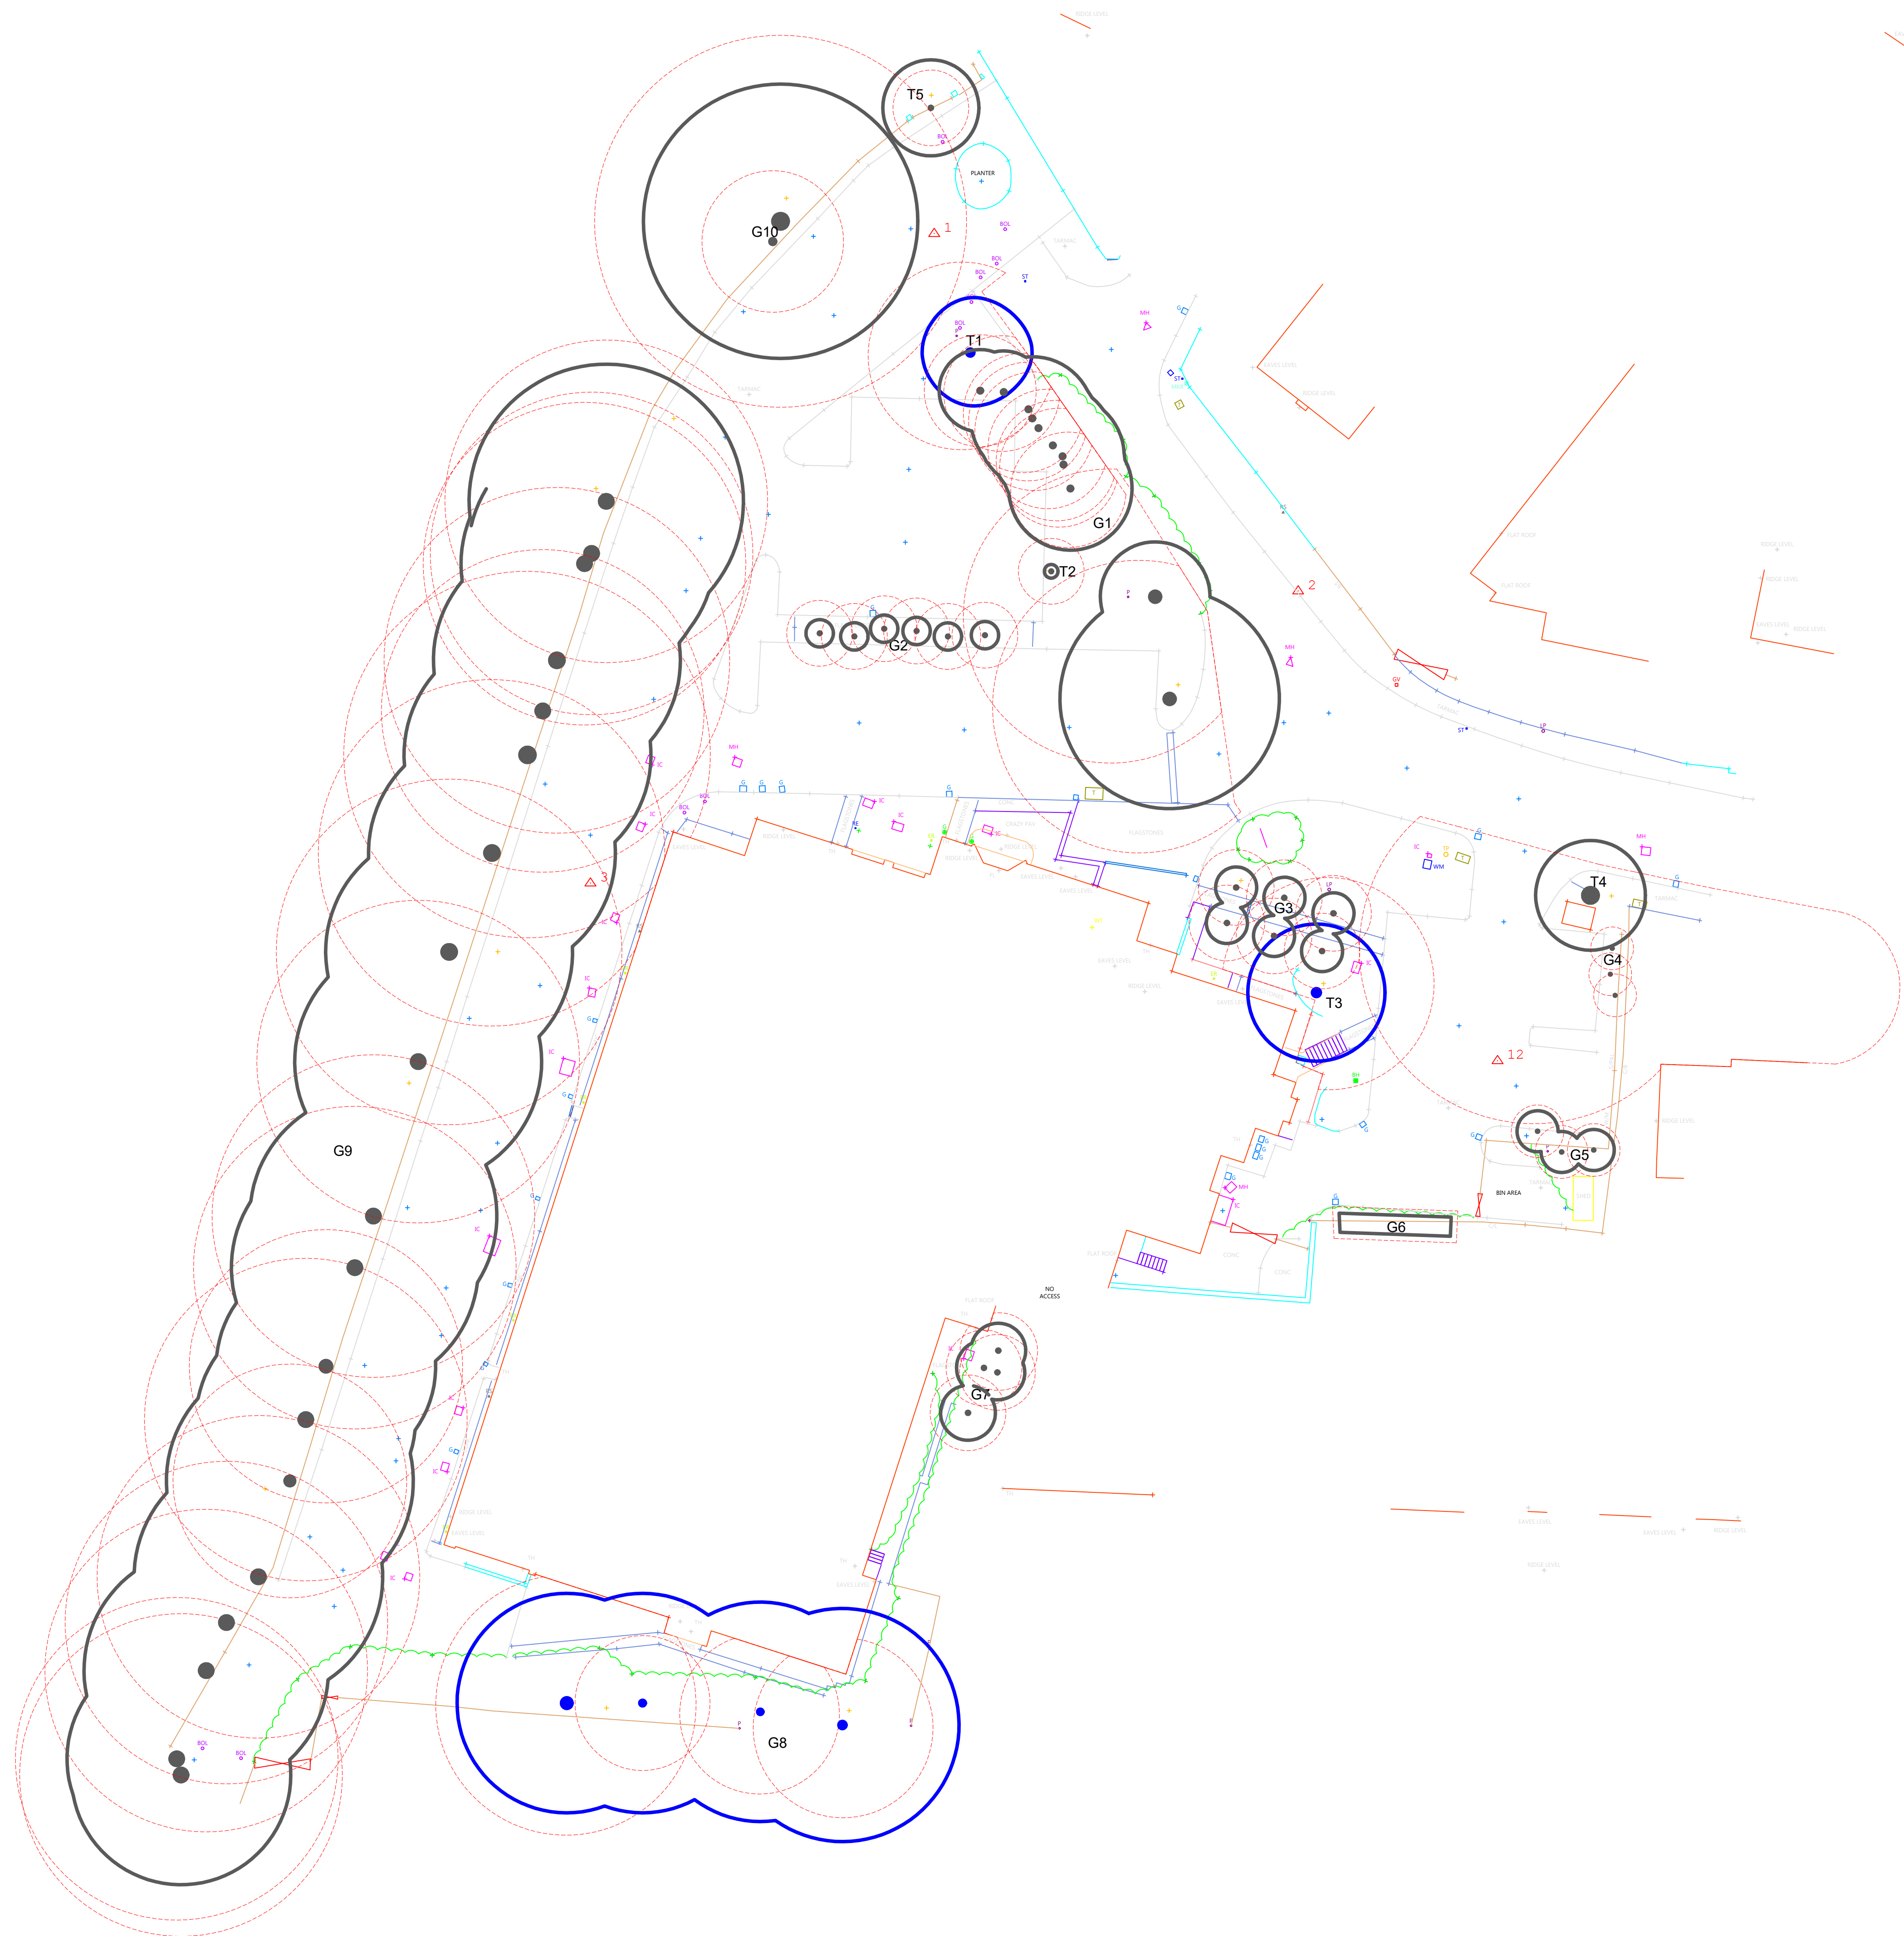

-  Category A Trees
-  Category B Trees
-  Category C Trees
-  Category U Trees
-  Root protection area

Mulberry TMC
Adamson House
Towers Business Park
Wilmslow Road
Didsbury
M20 2YY



Tel: 0161 955 3628
Email: info@mulberrytmc.co.uk

Site Address:
Fairways Lodge
Prestwich

Drawing Title:
BS5837 Plan

Drawing No:
FLP/BS/01

Date:
25/09/2023

Scale:
1:250@A1

Drawn by:
CS

Dimensions are not to be scaled from this drawing.

All written measurements are to be checked on site by the contractor. Copyright Mulberry TMC.

Note: All rights described in Chapter IV of the Copyright Design & Patents Act 1988 have generally been asserted.