



Notes



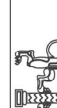


Legend



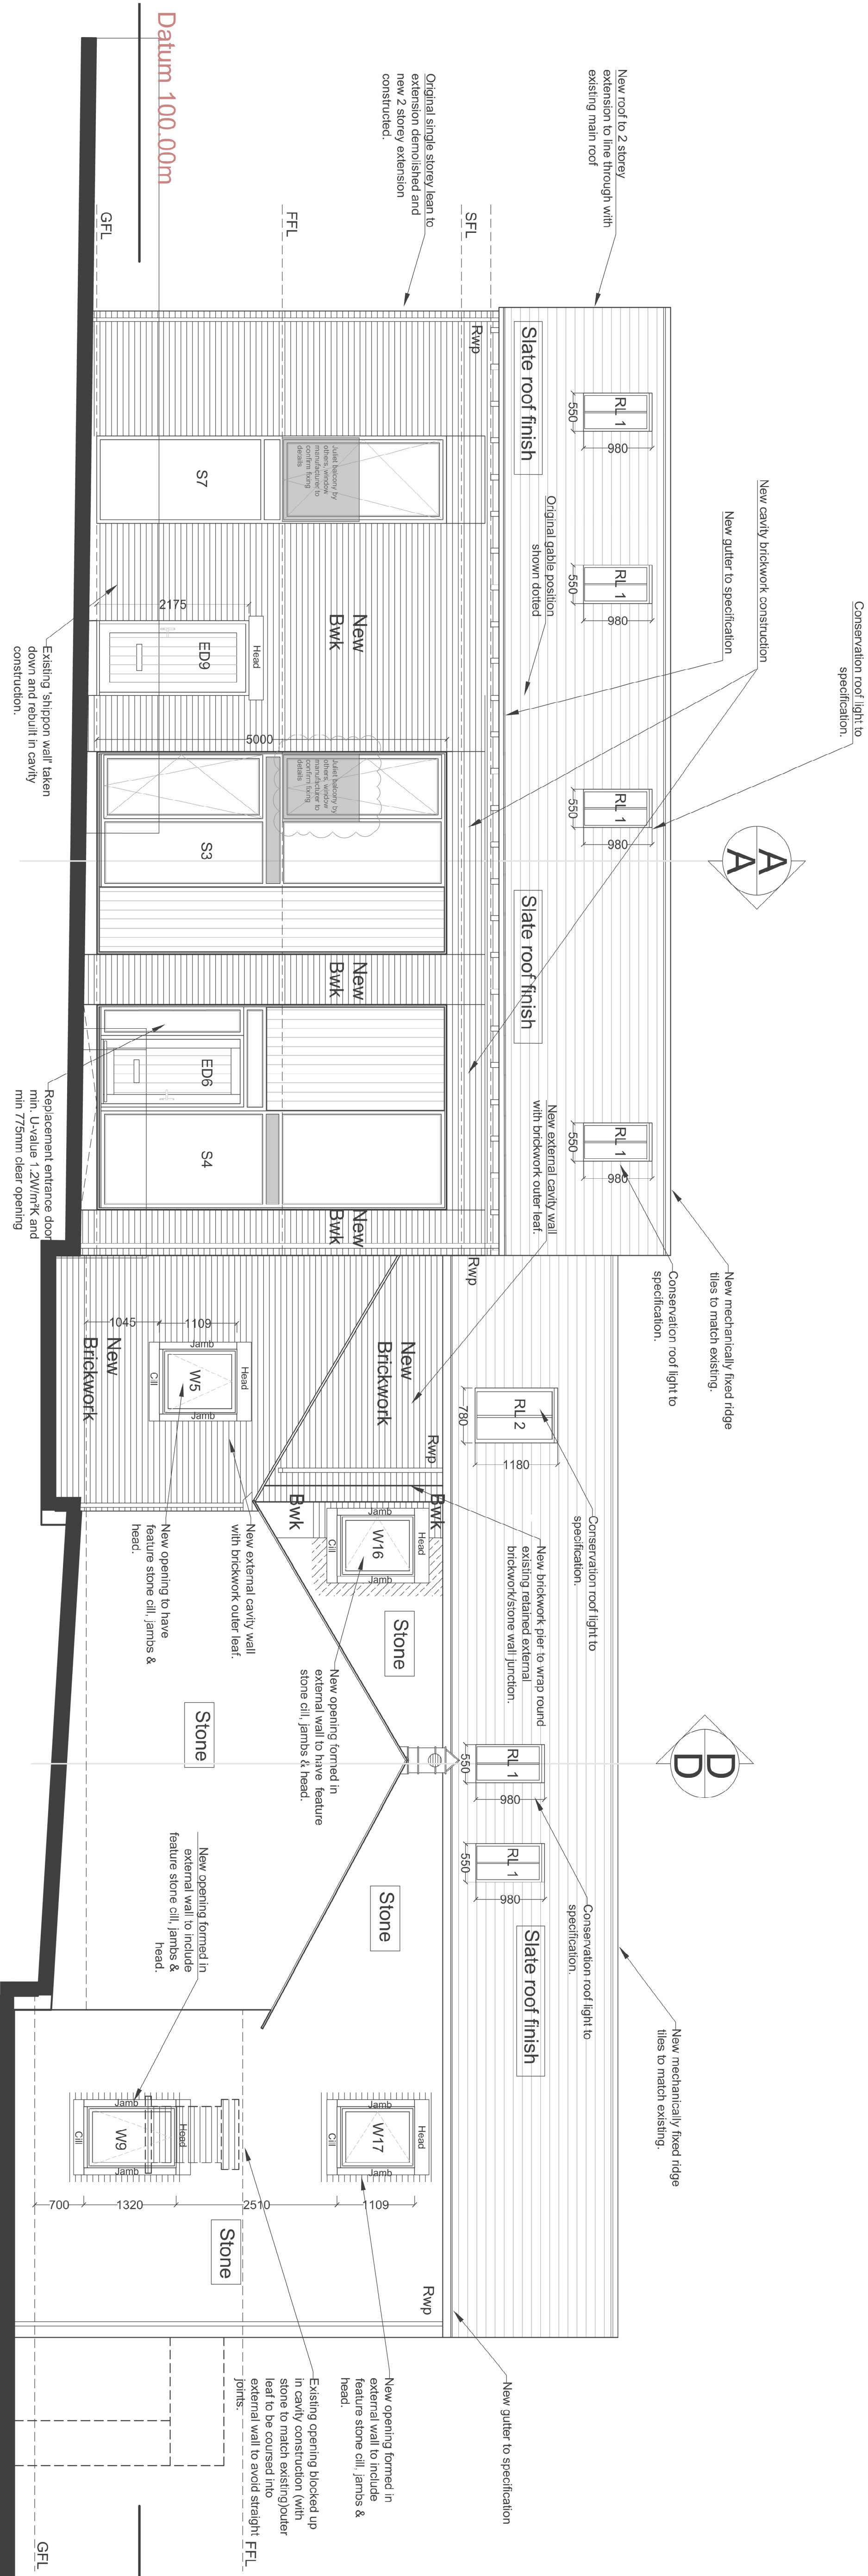

Elevation C (North Facing Elevation)

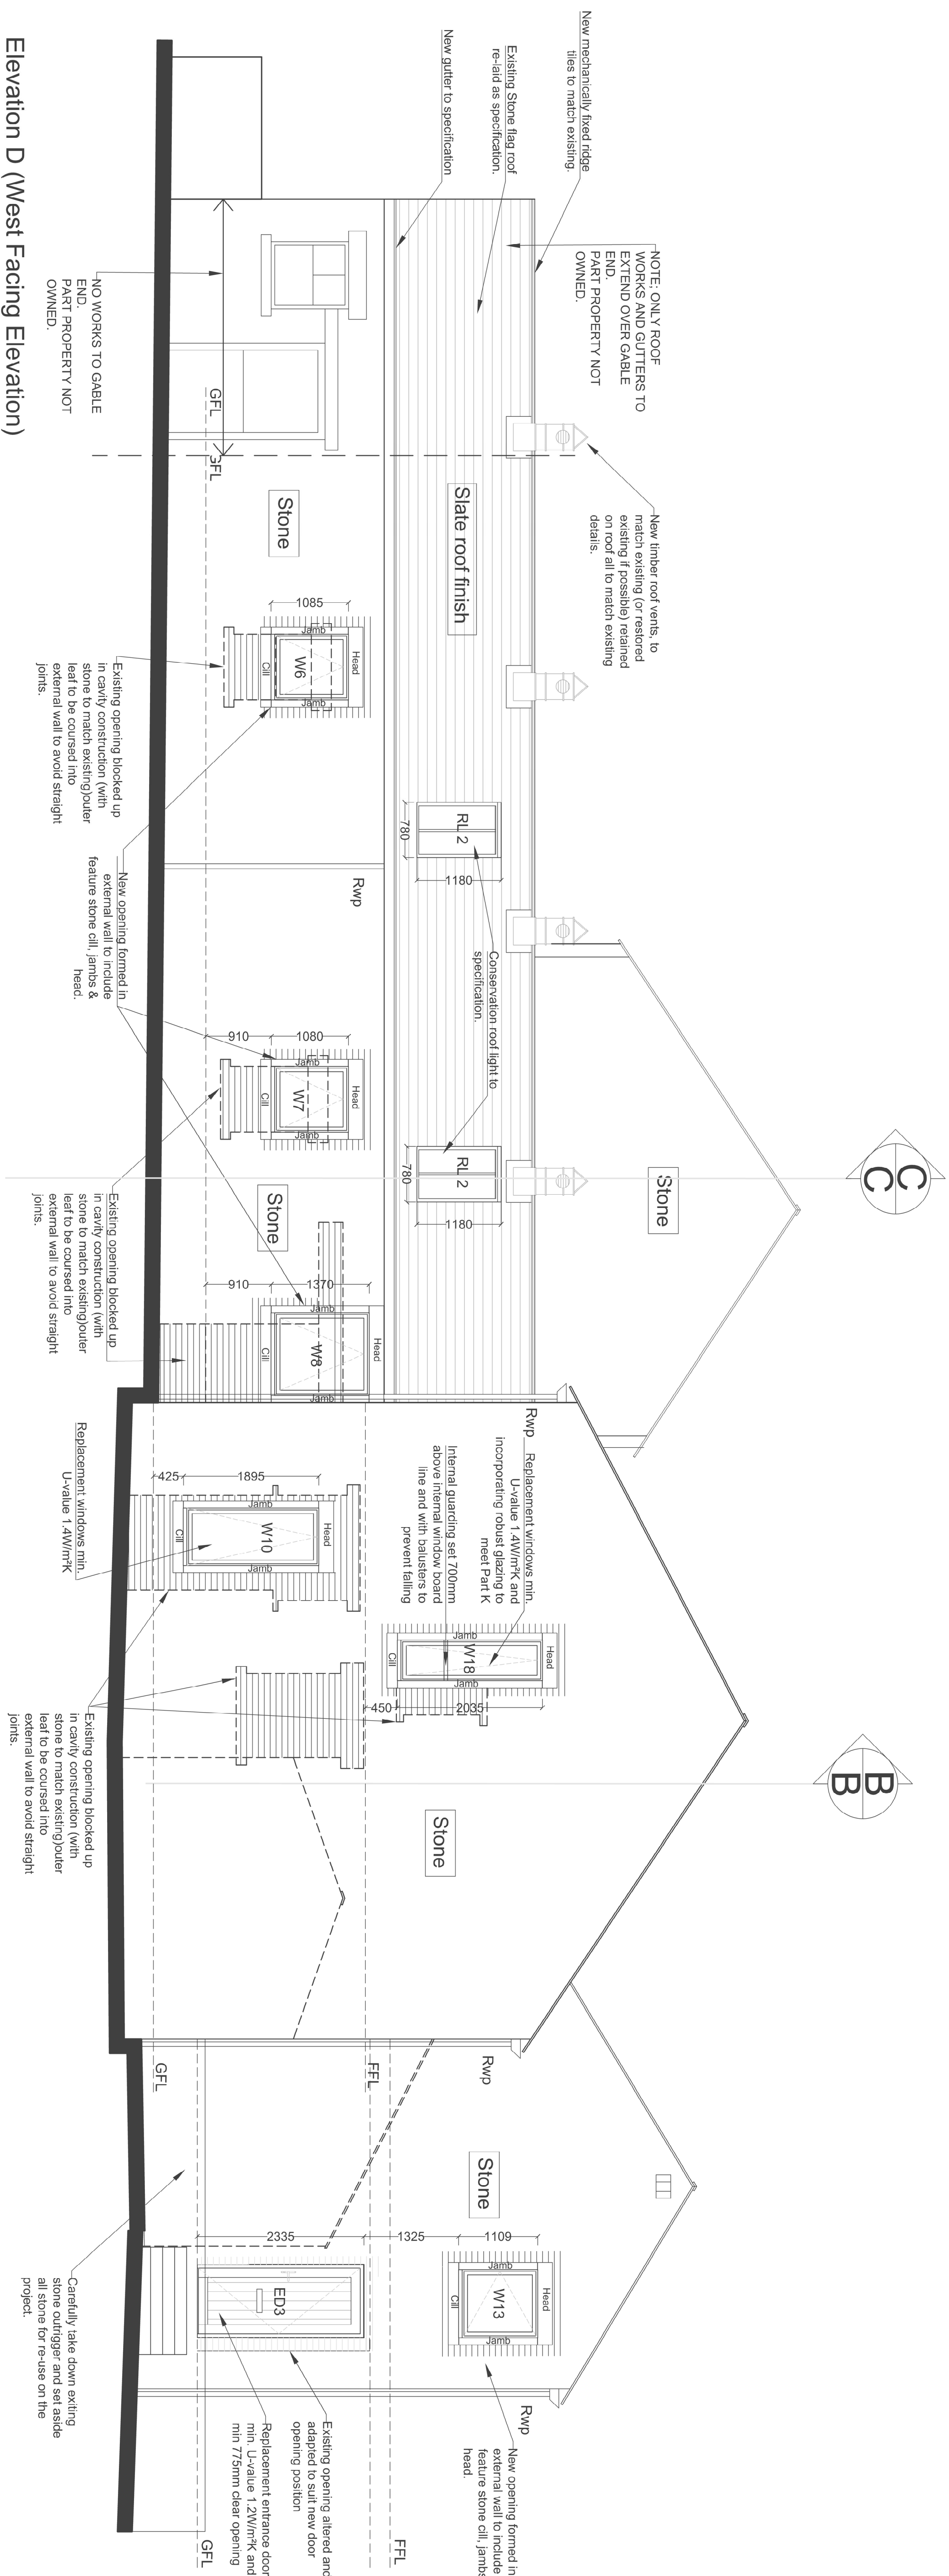

Elevation D (West Facing Elevation)

Rev	Initial issue	Date	By

