



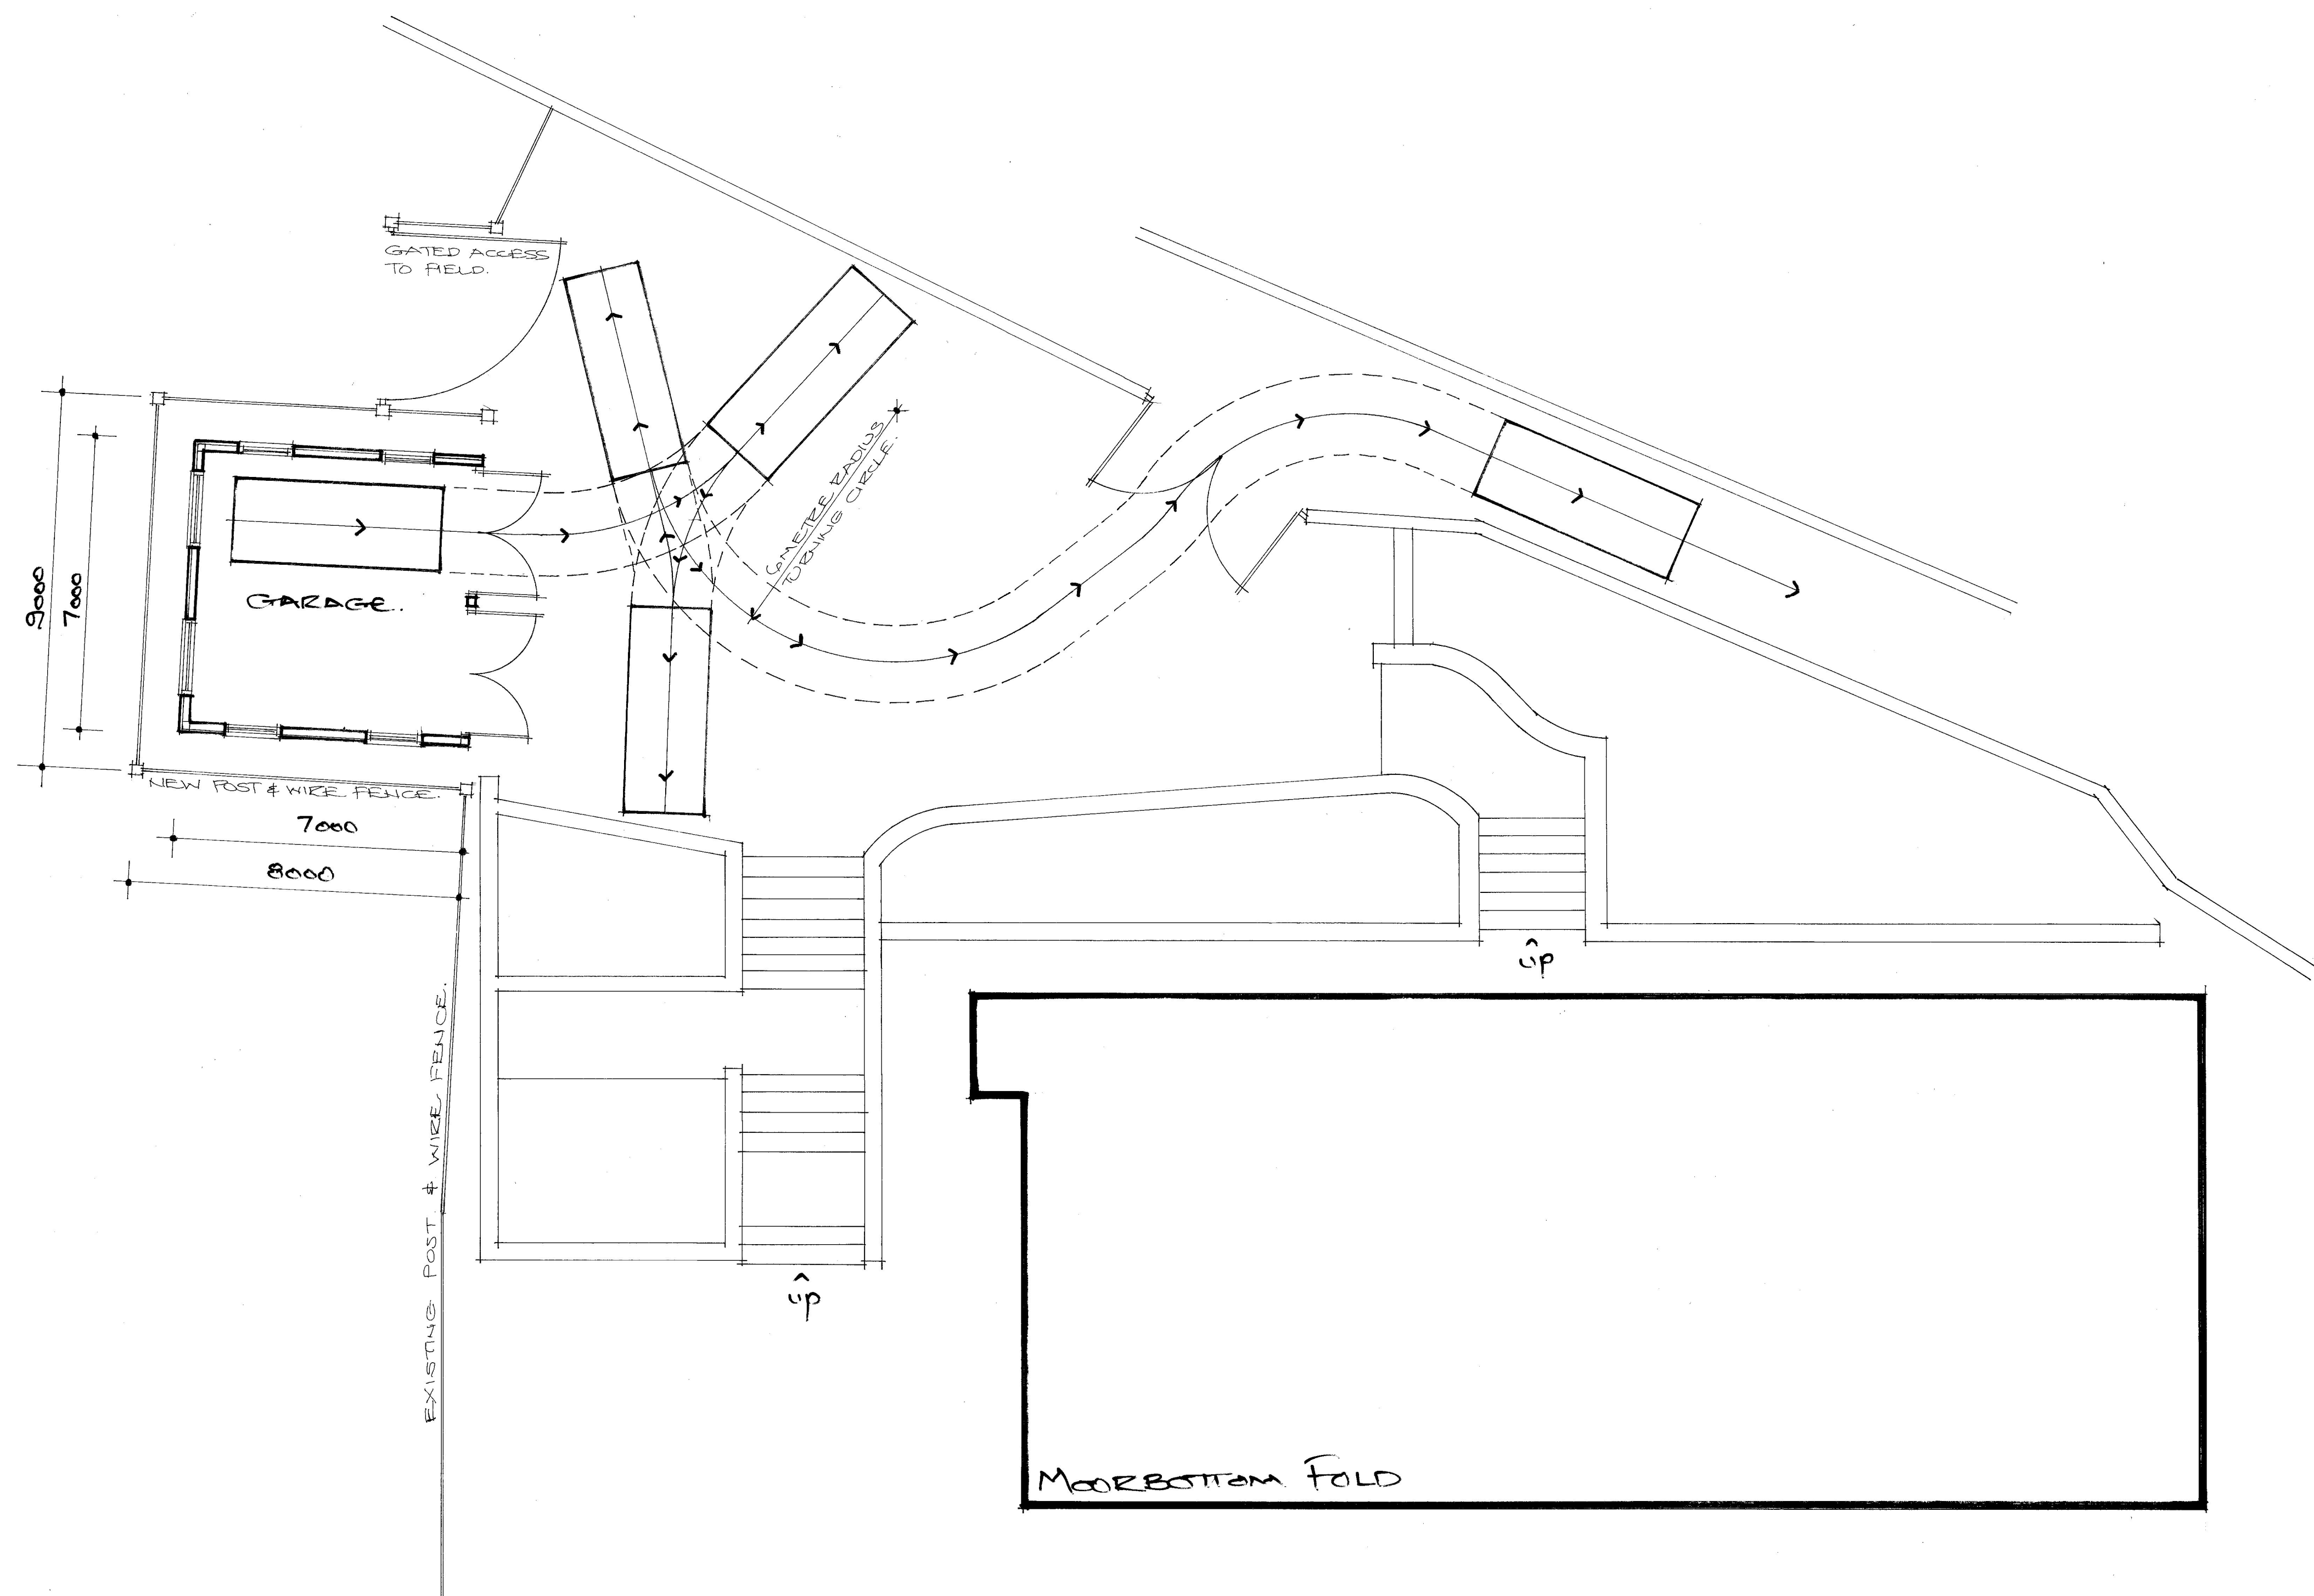

PROPOSED GARAGE LAYOUT

SITE MOORBOTTOM FOLD, MOORBOTTOM ROAD, HOLCOMBE, BURY.			
PROJECT PROPOSED DETACHED GARAGE AND CHANGE OF USE OF LAND TO EXTEND RESIDENTIAL GARDEN			
TITLE PROPOSED LAYOUT AND ELEVATIONS			
SCALE 1:100 @A1	DATE NOV 2023	DRAWN AJL	DRAWING NO BTF/PL/23/002

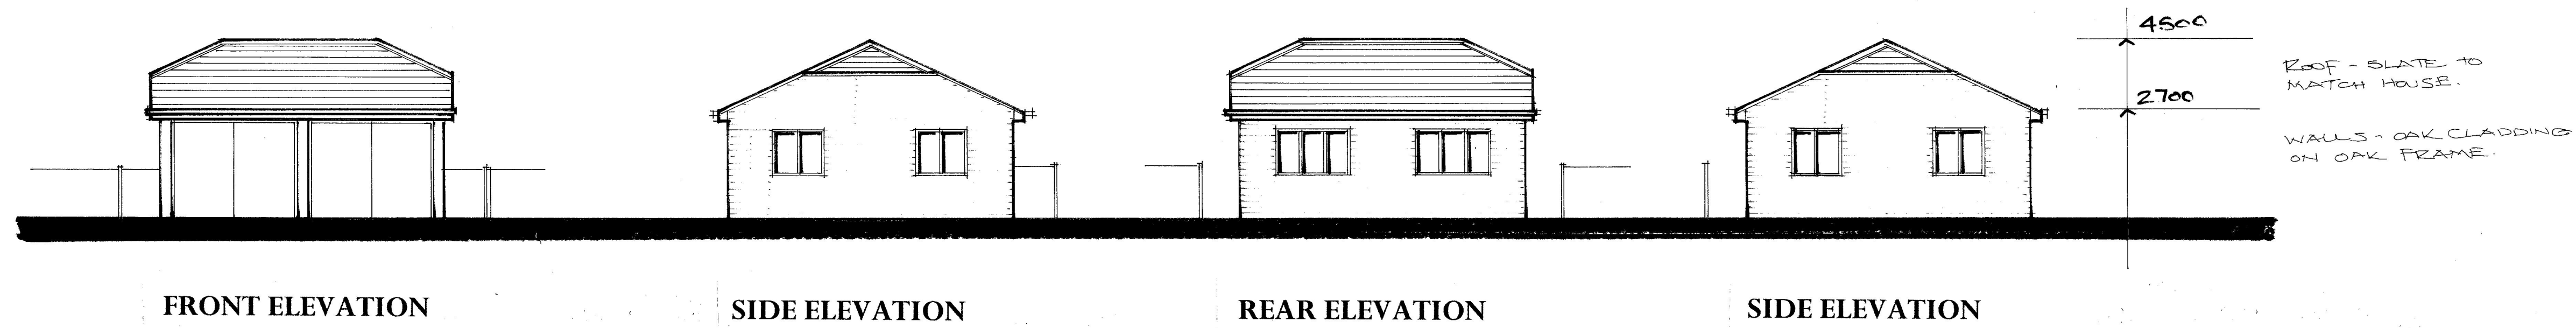

R.T DESIGN
Architectural and Surveying Services

25 Seymour Drive,
Bradshaw,
Bolton,
BL2 3HB
Tel : 07970 636772

