
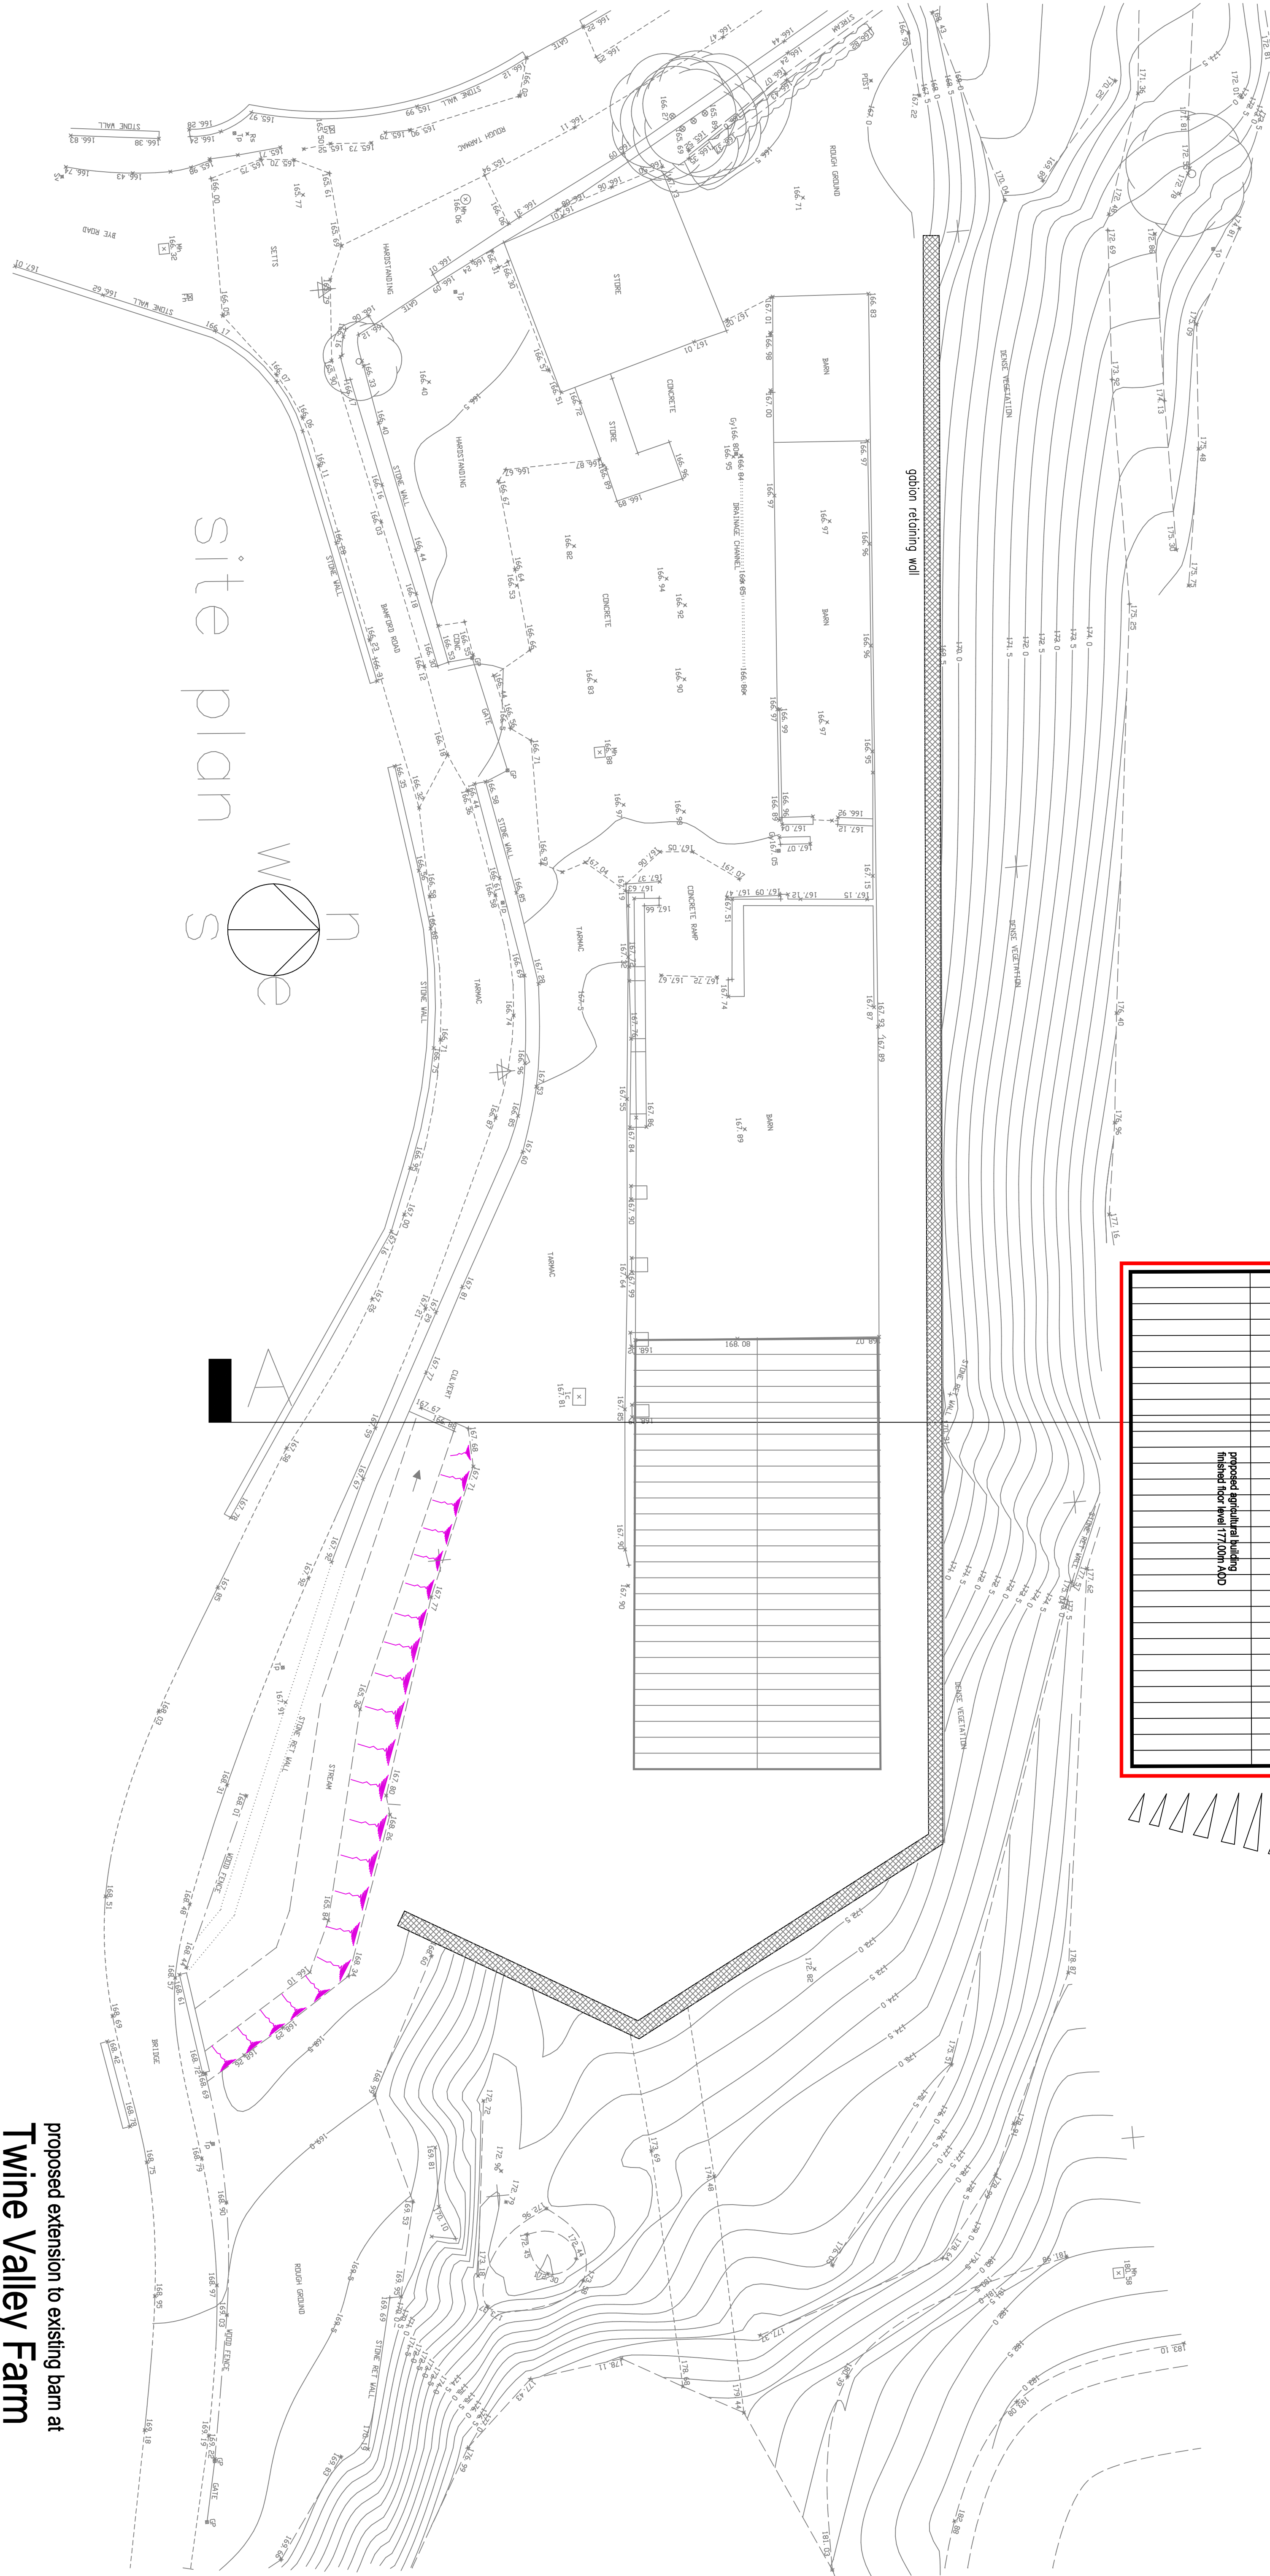


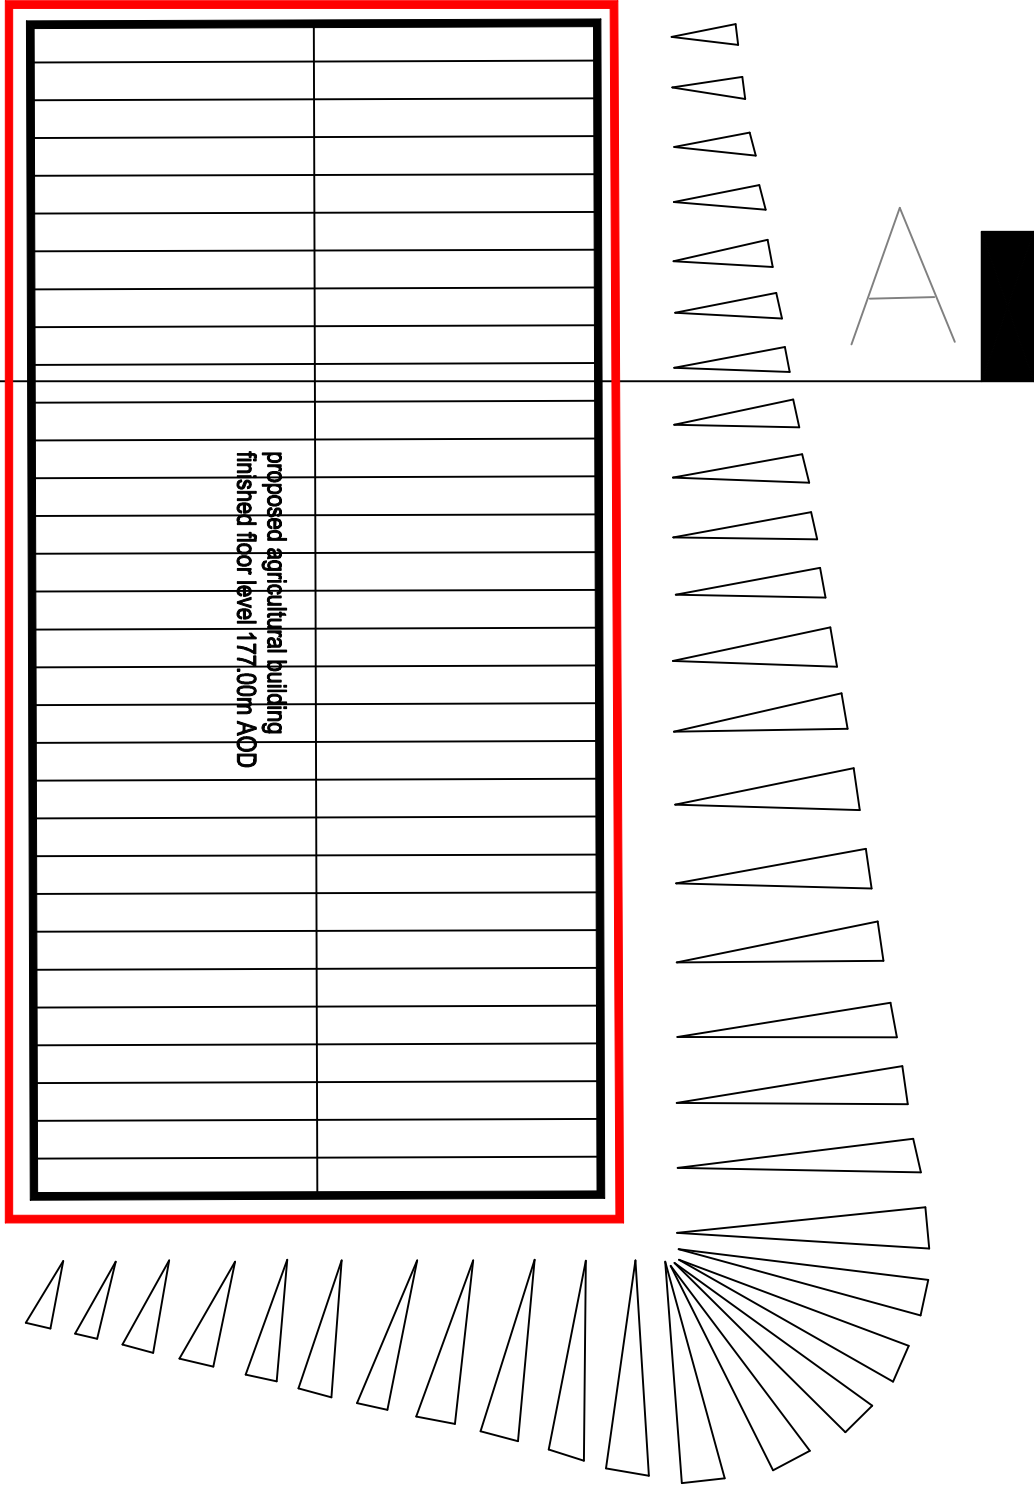

proposed extension to existing barn at
Twine Valley Farm
Bye Road
Shuttleworth

0m 20m
linear scale 1:200 @ A1
Rae Cornell Associates Building Design and Planning Consultants
214 Burnley Road Bacup Lancashire
01706 873000