
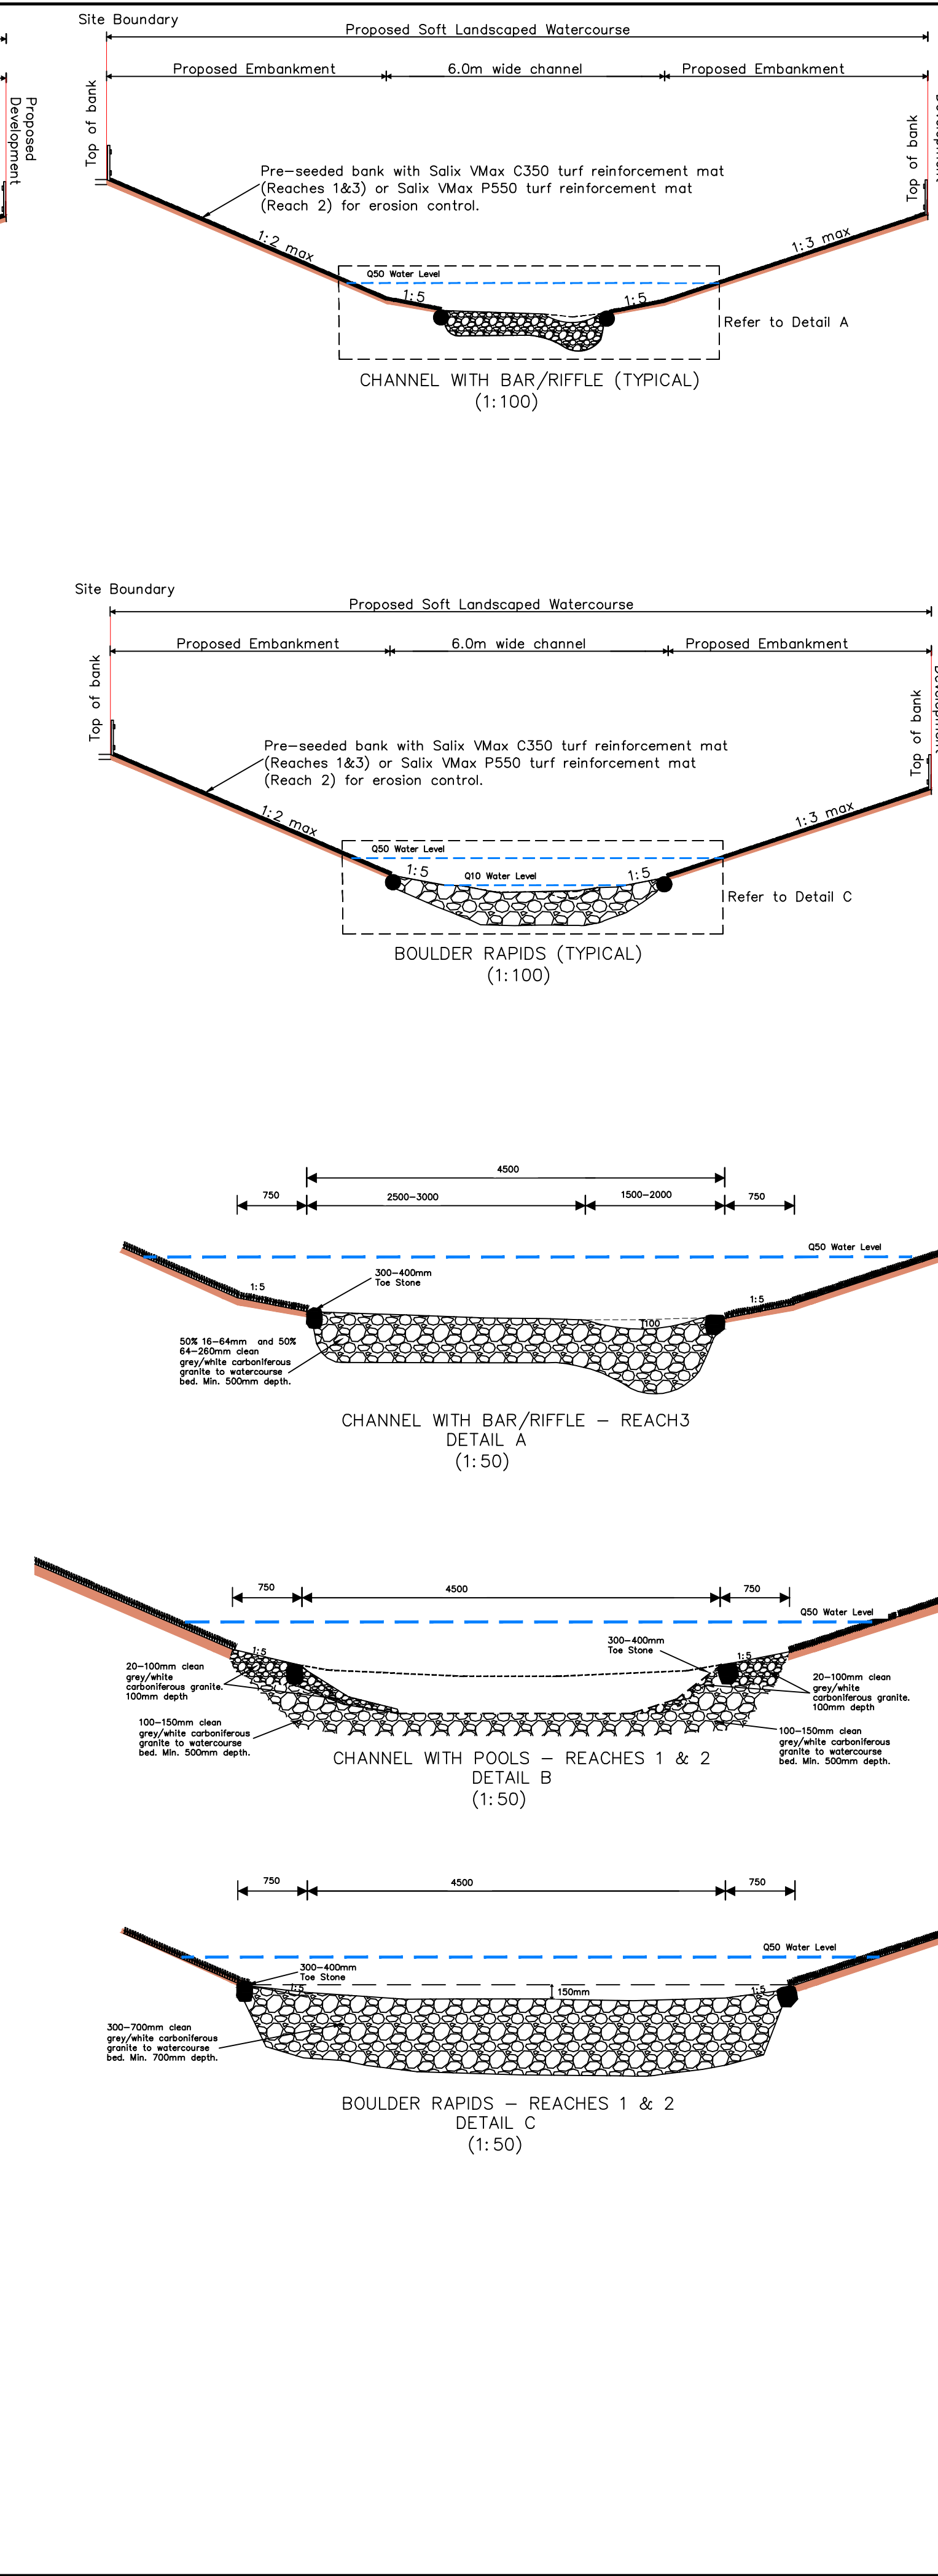
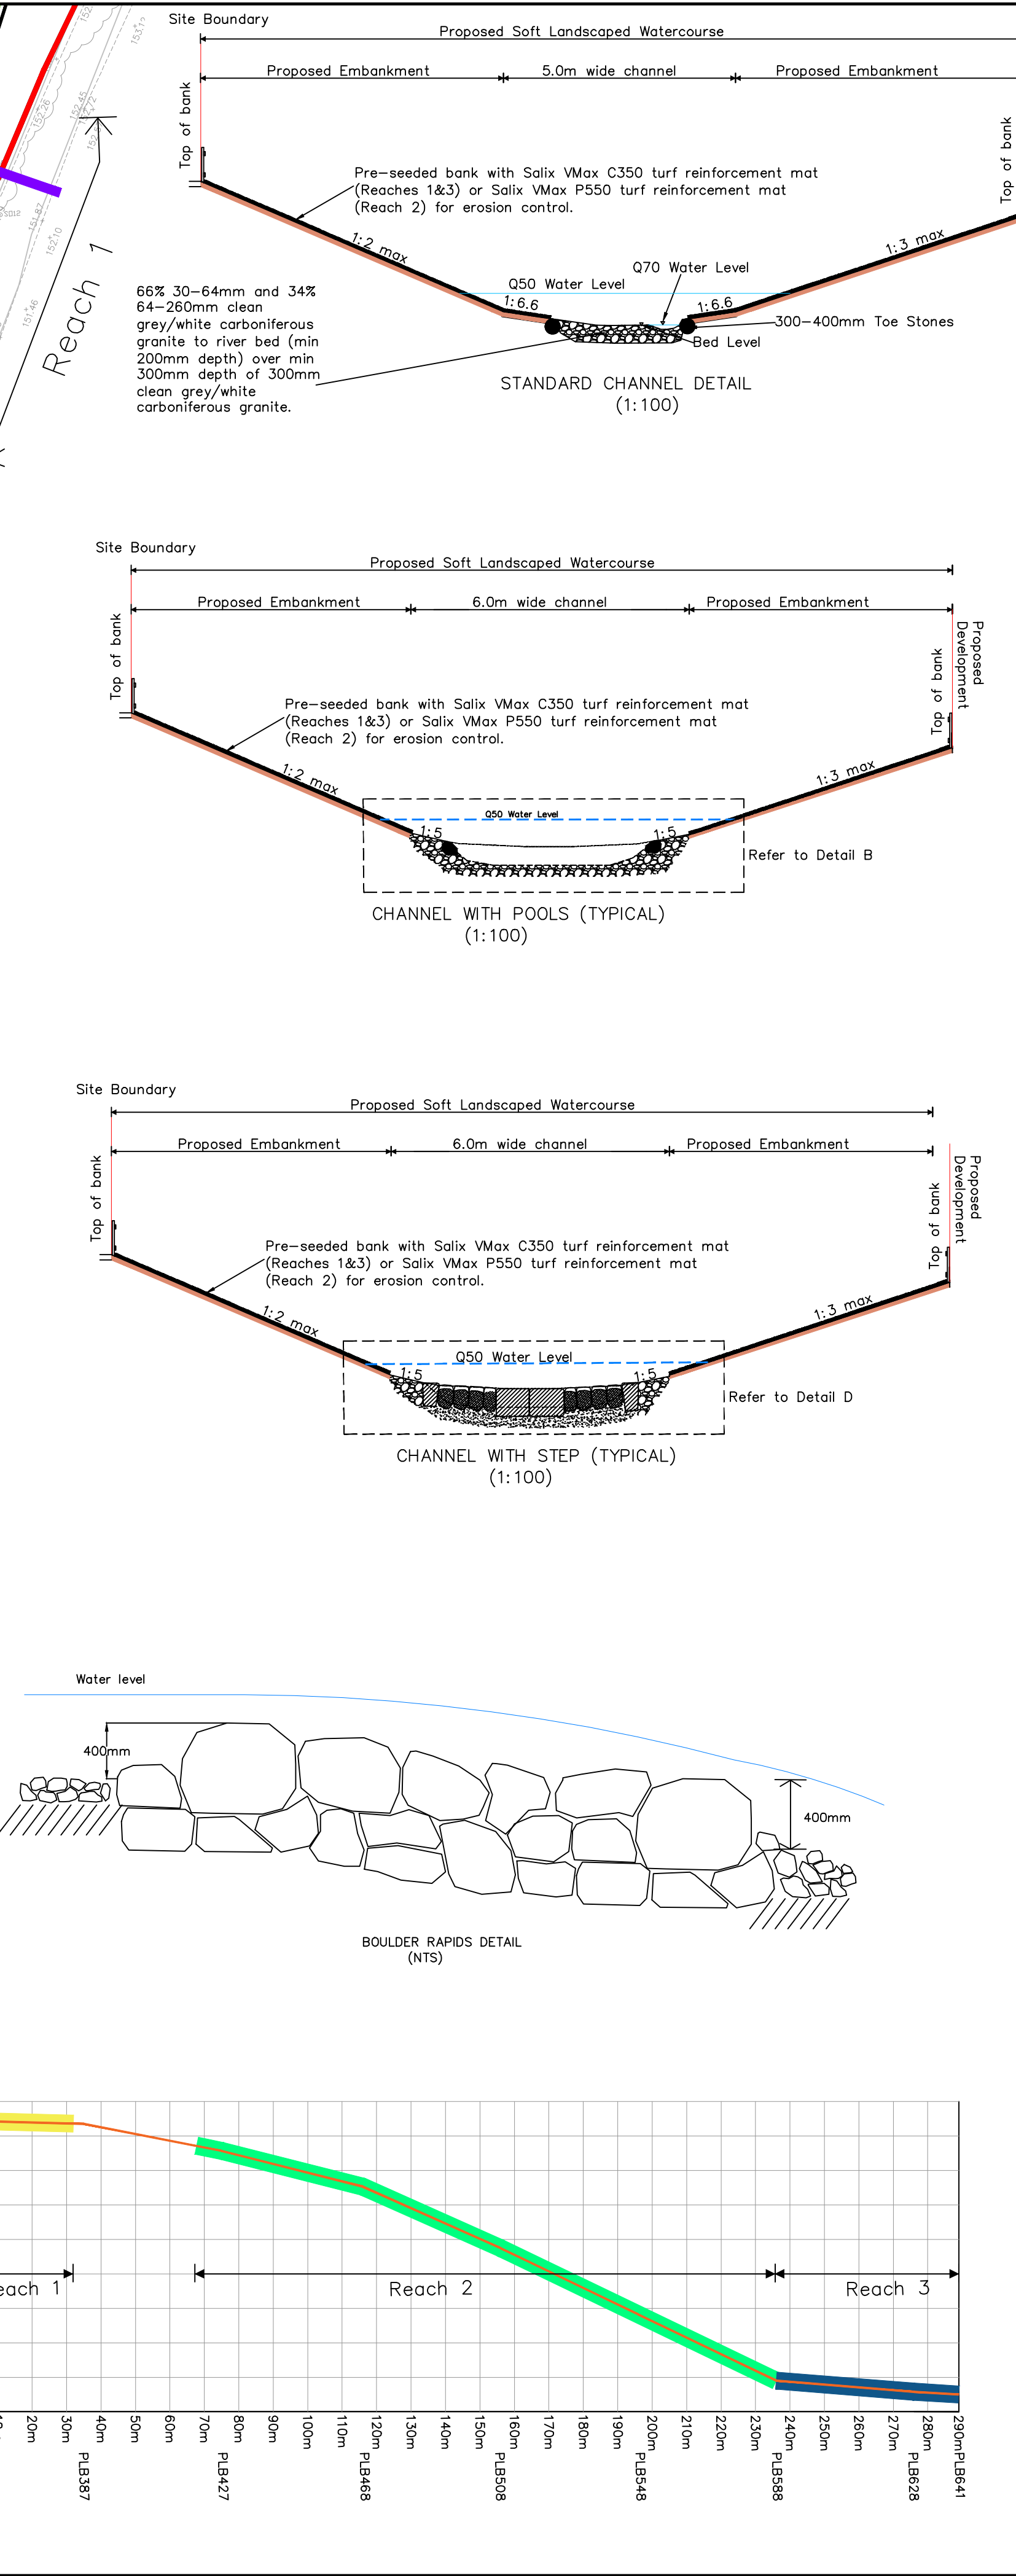


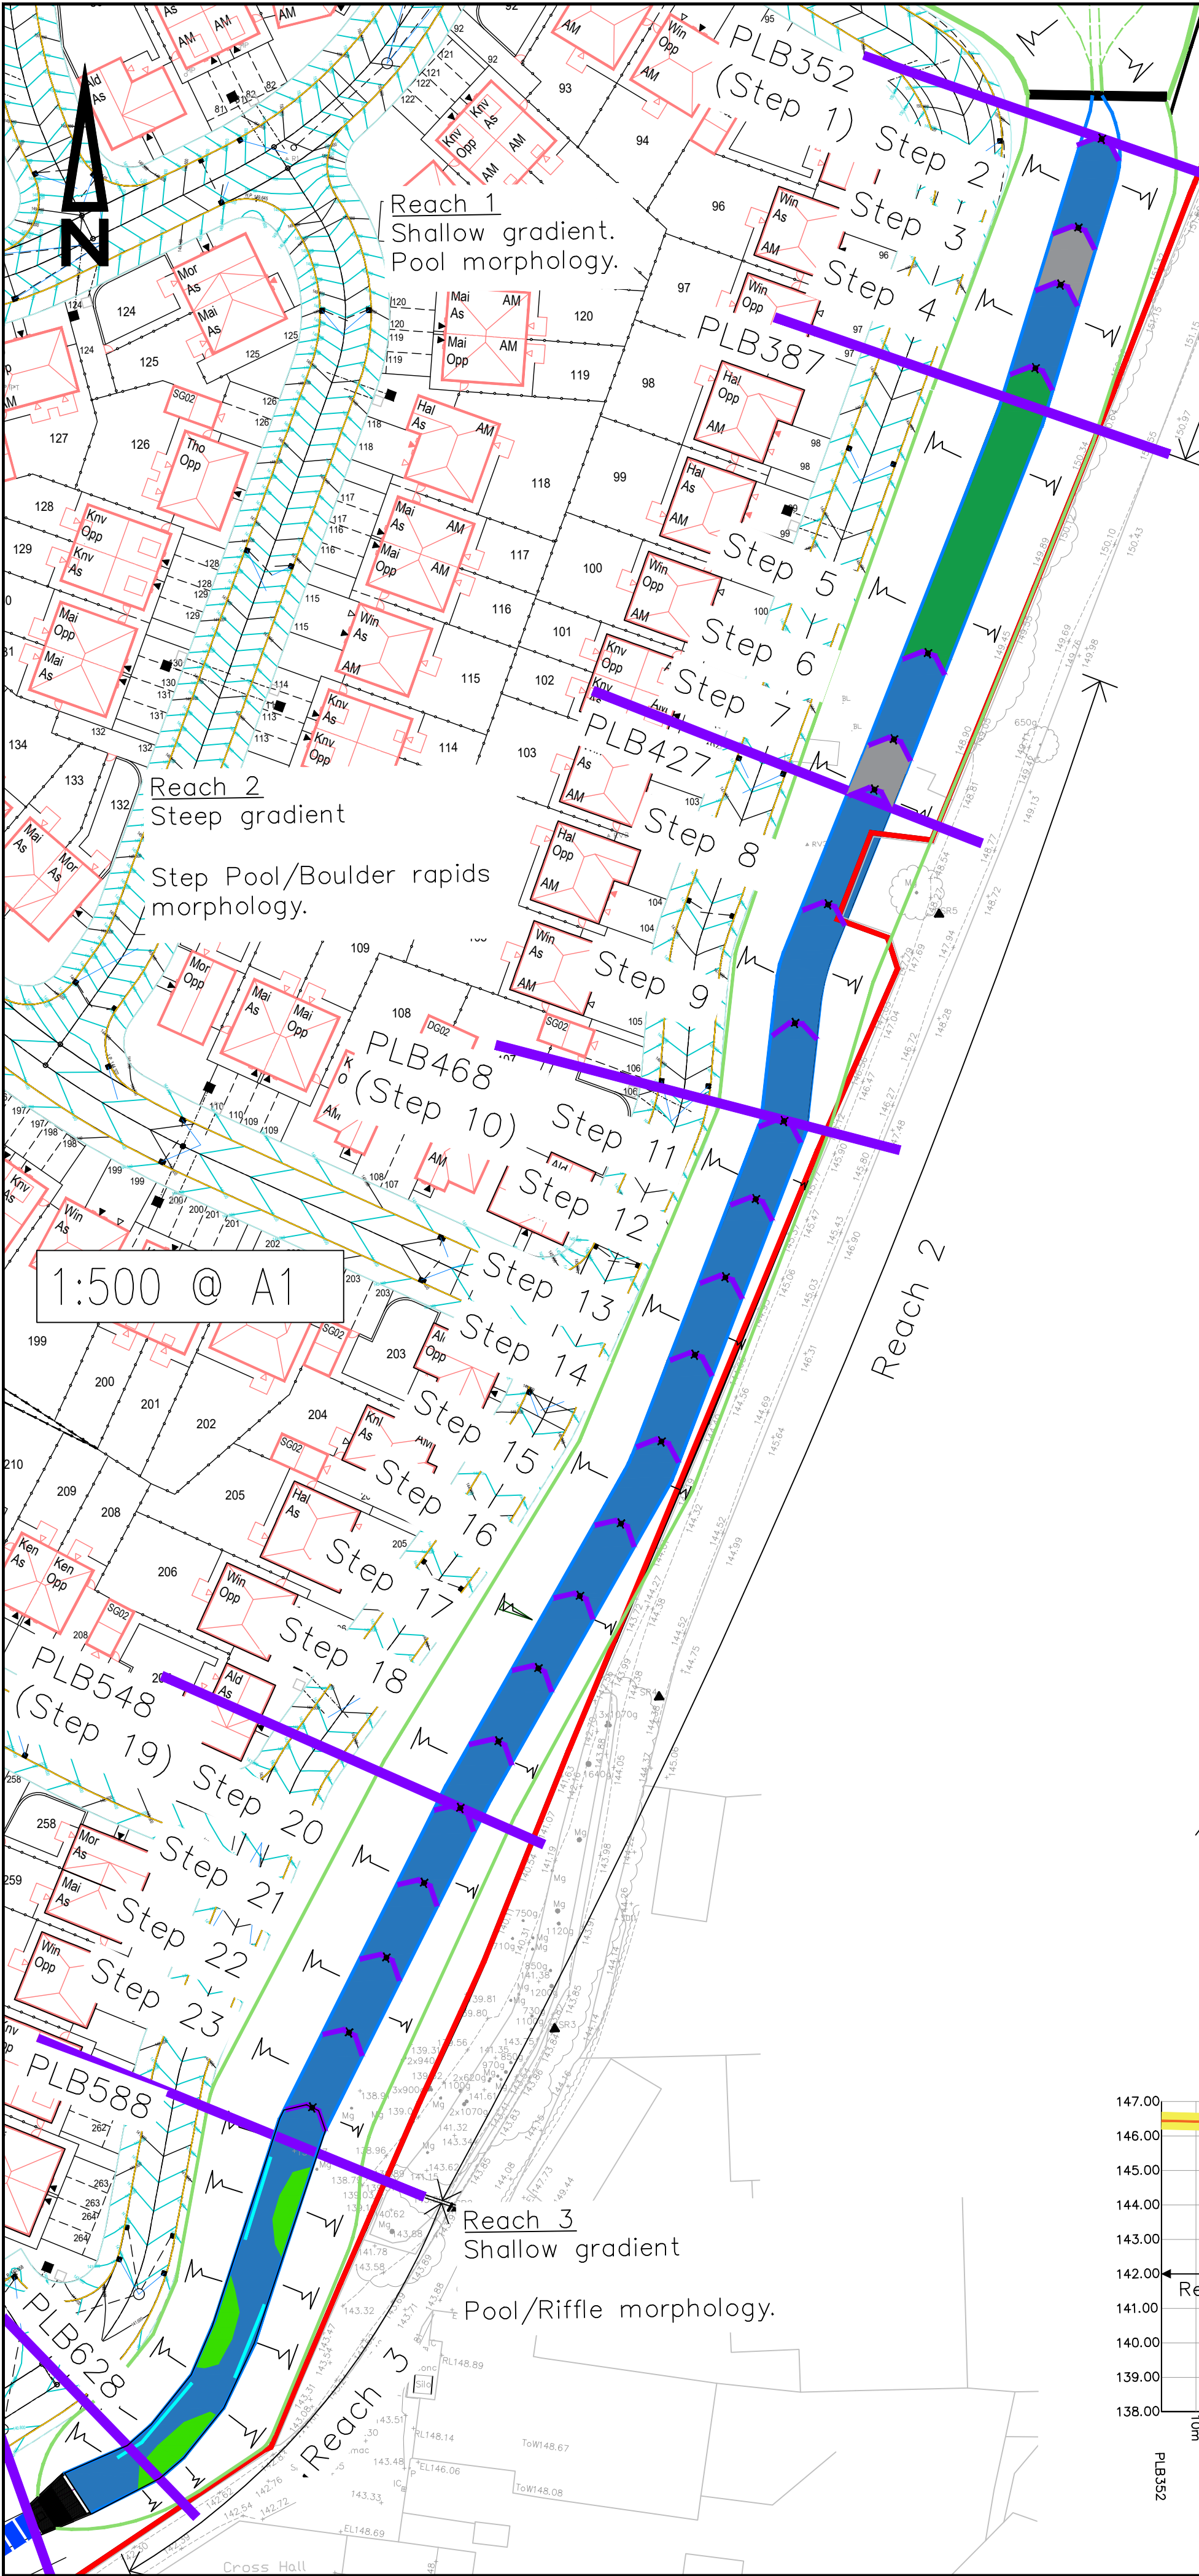

Key

- PLB468
- Proposed new top of bank line
- Proposed Headwall. Refer to Drawing 6155/517
- Proposed channel with bars
- Proposed standard channel
- Proposed channel with riffles
- Proposed channel with step and pool
- Proposed channel with boulder rapids
- Step Construction Point

Notes

- All sediment sizes and depths to be confirmed by a suitably qualified geomorphologist.
- Supervision of watercourse channel construction is to be undertaken by a suitably qualified geomorphologist.
- All dimensions are in millimeters unless specified otherwise.
- All specified stone to be clean grey/white carboniferous granite

D	NJ	27.07.21	Complete Redesign
C	NJ	23.04.21	Sections and notes added
B	NJ	09.04.21	Design amendments
A	NJ	04.02.21	Design amendments
© Copyright			
160 AZTEC AZTEC WEST ALMONDSBURY BRISTOL BS32 4TU Tel : 01454 800474			Web Site www.ColeEasdon.com
E-mail br@ColeEasdon.com			
COLE EASDON CONSULTANTS			
Client Barratt Homes (Machester)			
Job Title Proposed Residential Development Former Tetrosyl Site Walmersley old Road Bury			
Drawing Title Proposed Watercourse Geomorphology Sheet 1 of 2			
Drawing Status FOR COMMENT FOR PLANNING FOR TENDER FOR APPROVAL FOR CONSTRUCTION AS BUILT			
CONSTRUCTION AT CLIENT / CONTRACTOR RISK			
Designed by NJ		Drawn by NJ	
Date January 2021		Scale As Shown @ A1	
Dwg No. 6155/519		Rev. D	