


Area subject to separate application for site extension

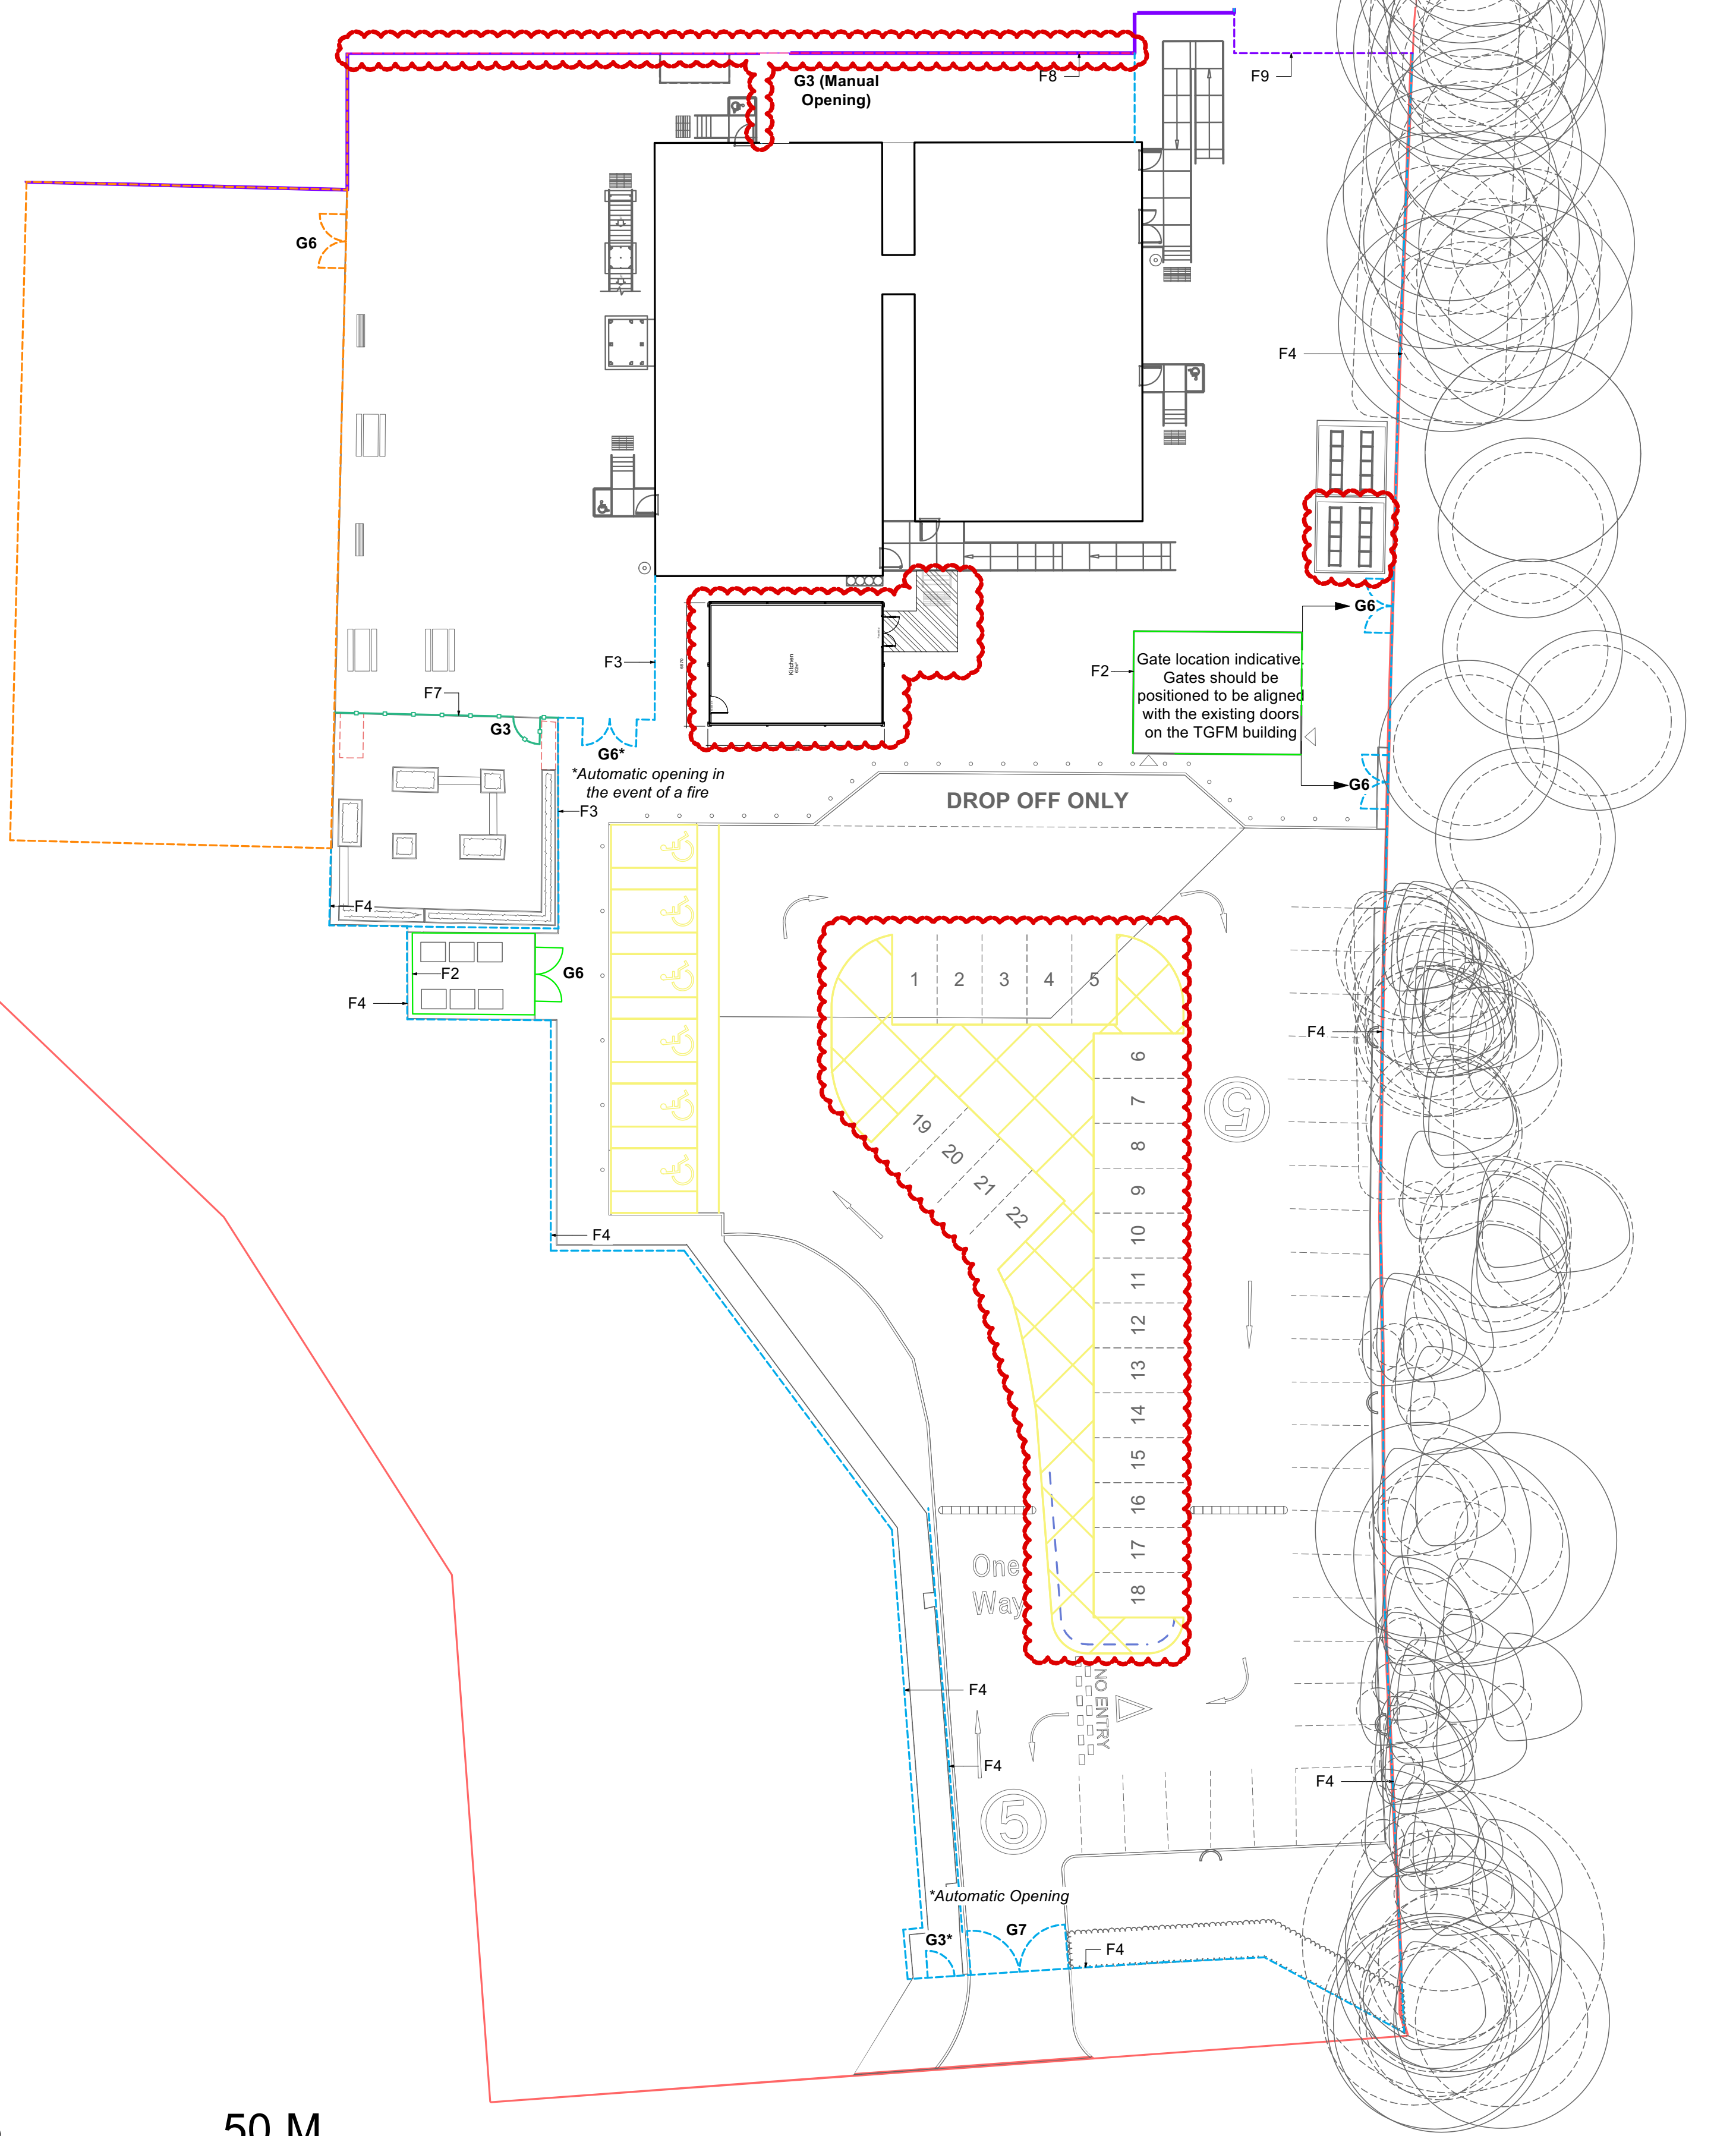

Note

1. Do not scale from this drawing
2. To be read in conjunction with Project Risk Register REF: FS1013-ALA-EX-XX-T-L-0002
3. To be read in conjunction with all other Landscape Architect's drawings
4. To be read in conjunction with Outline Landscape Specification REF: FS1013-ALA-EX-XX-SP-L-0001

1.	Falling on stairs and ramps.	Stairways and ramps to be designed by specialists.	16.11.2023
2.	Collision between pedestrians and vehicles in car park	Pedestrian barrier, kerbs, road markings to clearly denote parking.	16.11.2023
3.	Collision between pedestrians and cyclist accessing cycle storage facilities	School to manage speed on site. Clear wayfinding to be developed.	16.11.2023
5.	Collision pedestrians / windows	Windows unopenable.	16.11.2023

ID	RISK	MITIGATION	DATE MITIGATED
RESIDUAL PROJECT RISKS			

KEY

Fencing and Railing Types
Specification refers to School Specific Outline Specification

- F0** Existing Fence
- F2** Timber Close Board Fence 2.4m Height
- F3** Weldmesh Fence Internal Security 1.8m Height
- F4** Weldmesh Fence Perimeter Security 2.4m Height
- F5** Weldmesh Fence Rebound MUGA Fencing 3.0m Height
- F7** Rail and Post Fencing 1.2m Height
- F8** Temps 1 North Fence line to be removed as part of Temps 2

Gate Types

- G3** Single Leaf Gate 1.5m Width Automatic / Manual Opening
- G6** Double Leaf Gate 3m Width Automatic / Manual Opening
- G7** Double Leaf Gate 5.5m Width Manual Opening
- Temporary Vehicle Barriers To Contractor Specification

NOTE:
All gates to be lockable with padlocks. Exit and fall open override buttons to be spaced away from the gate locations to stop improper use

D/E DESIGN DELIVERABLE REF :
n/a

DATE	REV	DESCRIPTION OF REVISION	DRAWN BY	APPROVED BY
08/01/2025	P06	Issued for Stage 3	CH	BS
19/12/2024	P05	Final Record Information - Car park white lining updated.	CH	RS
09/06/2024	C03	Final Record Information	NW	BS
25/07/2024	C02	Final Record Information	NW	BS

REVISIONS

STATUS :
S2 - For Planning

ares
LANDSCAPE ARCHITECTS

Client :
Morgan Sindall

PROJECT TITLE :
Star Radcliffe Academy, Bury

DRAWING TITLE :
Temps Fencing Arrangement

DRAWING NUMBER :
FS1013-ALA-EX-ZZ-D-L-0104

STATUS :
S2

REVISION :
P06

Ares Landscape Architects LTD
Gatersrasher,
51 Eyre Lane
Sheffield
S1 4RB
t: 0114 276 2000
e: hello@aresdesign.co.uk
w: ares.eu.com

DRAWING SCALE :
1:250

PAPER SIZE :
A1

DRAWN BY :
PH

APPROVED BY :
BS

DRAWN DATE :
06/07/2023

ALA PROJECT CODE :
ALA805