


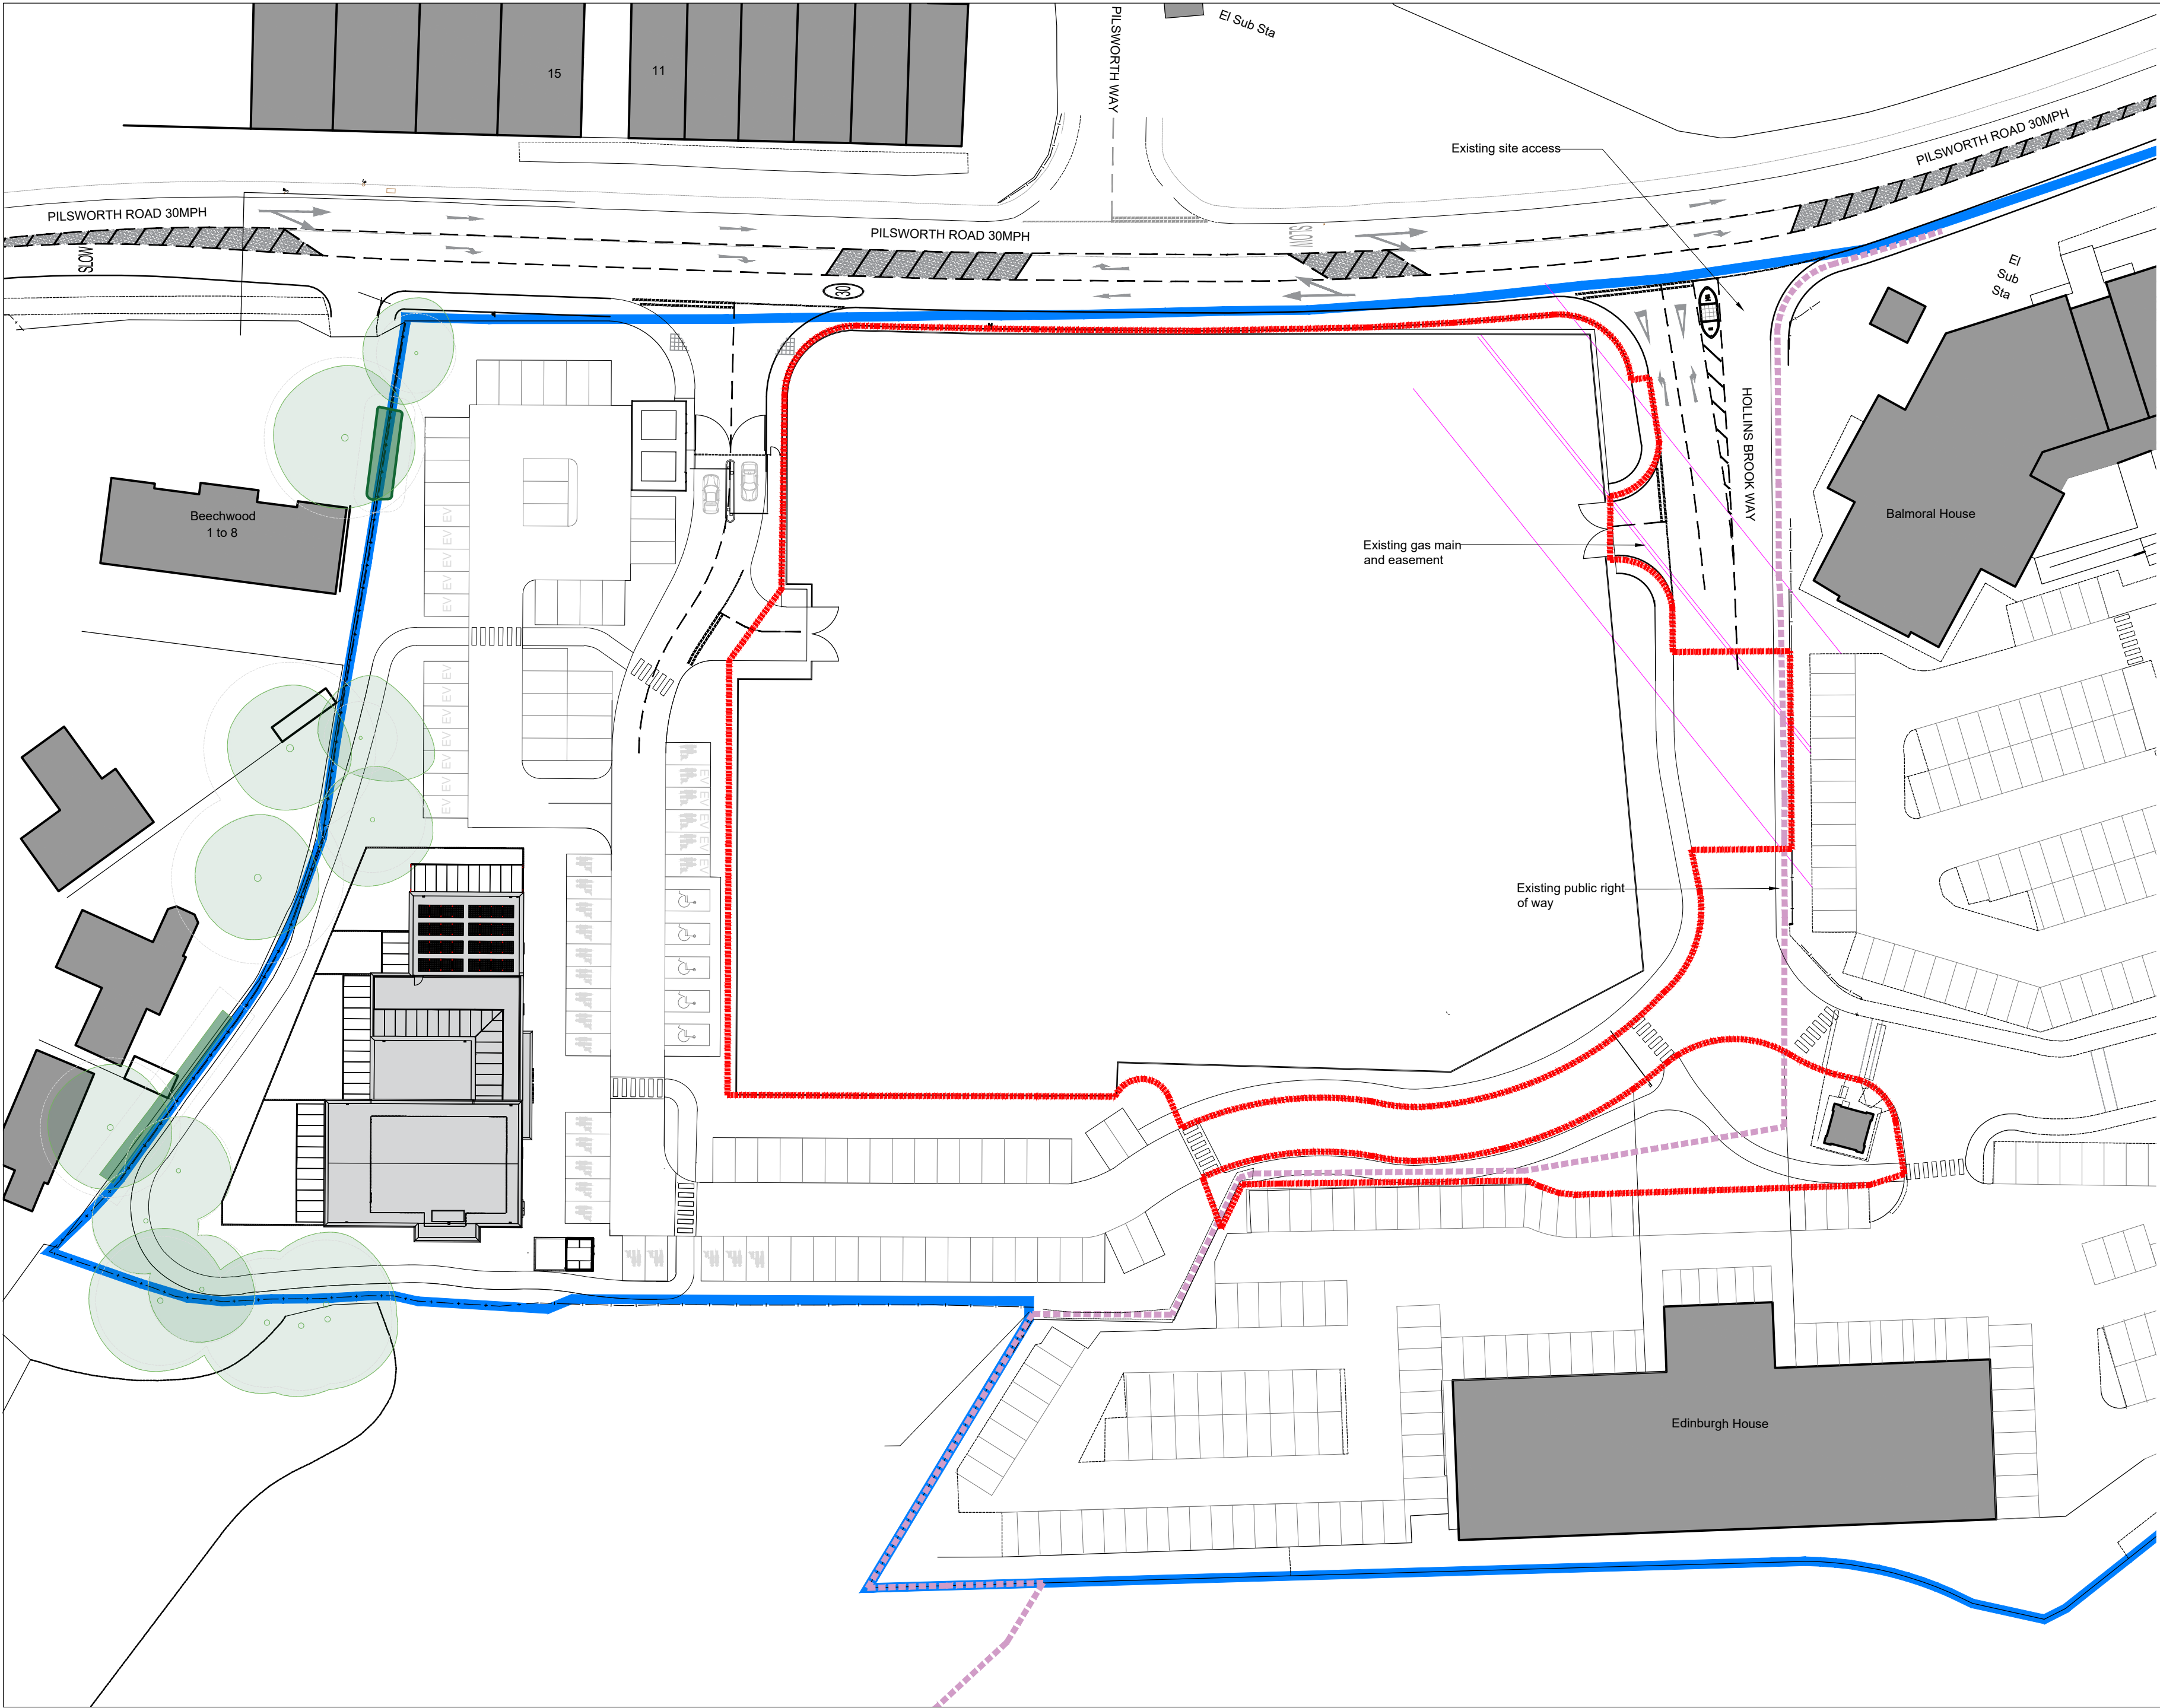


NOTES AEWTP027C

- All dimensions and levels are to be checked on site.
- Any discrepancies are to be reported to the architect before any work commences
- This drawing shall not be scaled to ascertain any dimensions. Work to figured dimensions only.
- This drawing shall not be reproduced without express written permission from AEW.
- Title overlay drawings and ownership boundaries are produced using all reasonable endeavors. AEW cannot be responsible for the accuracy or scale discrepancy of base plans supplied to them.
- All works are to be undertaken in accordance with Building Regulations and the latest British Standards.
- All proprietary materials and products are to be used strictly in accordance with the manufacturers recommendations.

CDM 2015

Client notified of duties: 19/01/2022
Principal Designer: Avid
Unless noted below, all known hazards have been highlighted on the drawing:

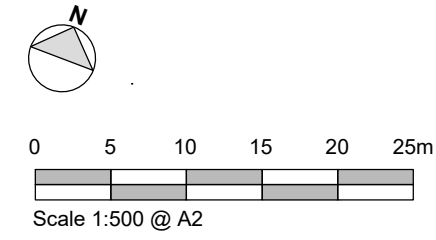

- Key:**
- Site Boundary
 - Land owned by the client
 - Existing Buildings
 - Public Right of Way
 - Gas Main
 - Existing Trees to be retained

P03	04/09/24	RP	PBH
Re-issued with world co-ordinates			
P02	14/08/24	RP	PBH
Issued for survey works			
P01	29/06/23	RP	PBH
Issued for planning			
REV	Date	Drawn by -	Checked by -
Status	Purpose of Issue		
S2	For Planning		
drawing stage			
Stage 4			
client			

date 10/01/2023 drawn RP
scale@A2 1:500 checked PBH

Rev P03

Job No 13247-AEW-XX-SI-DR-A-1001

aeuw architects
0161 214 4370
www.aeuarhitects.com
AEW