


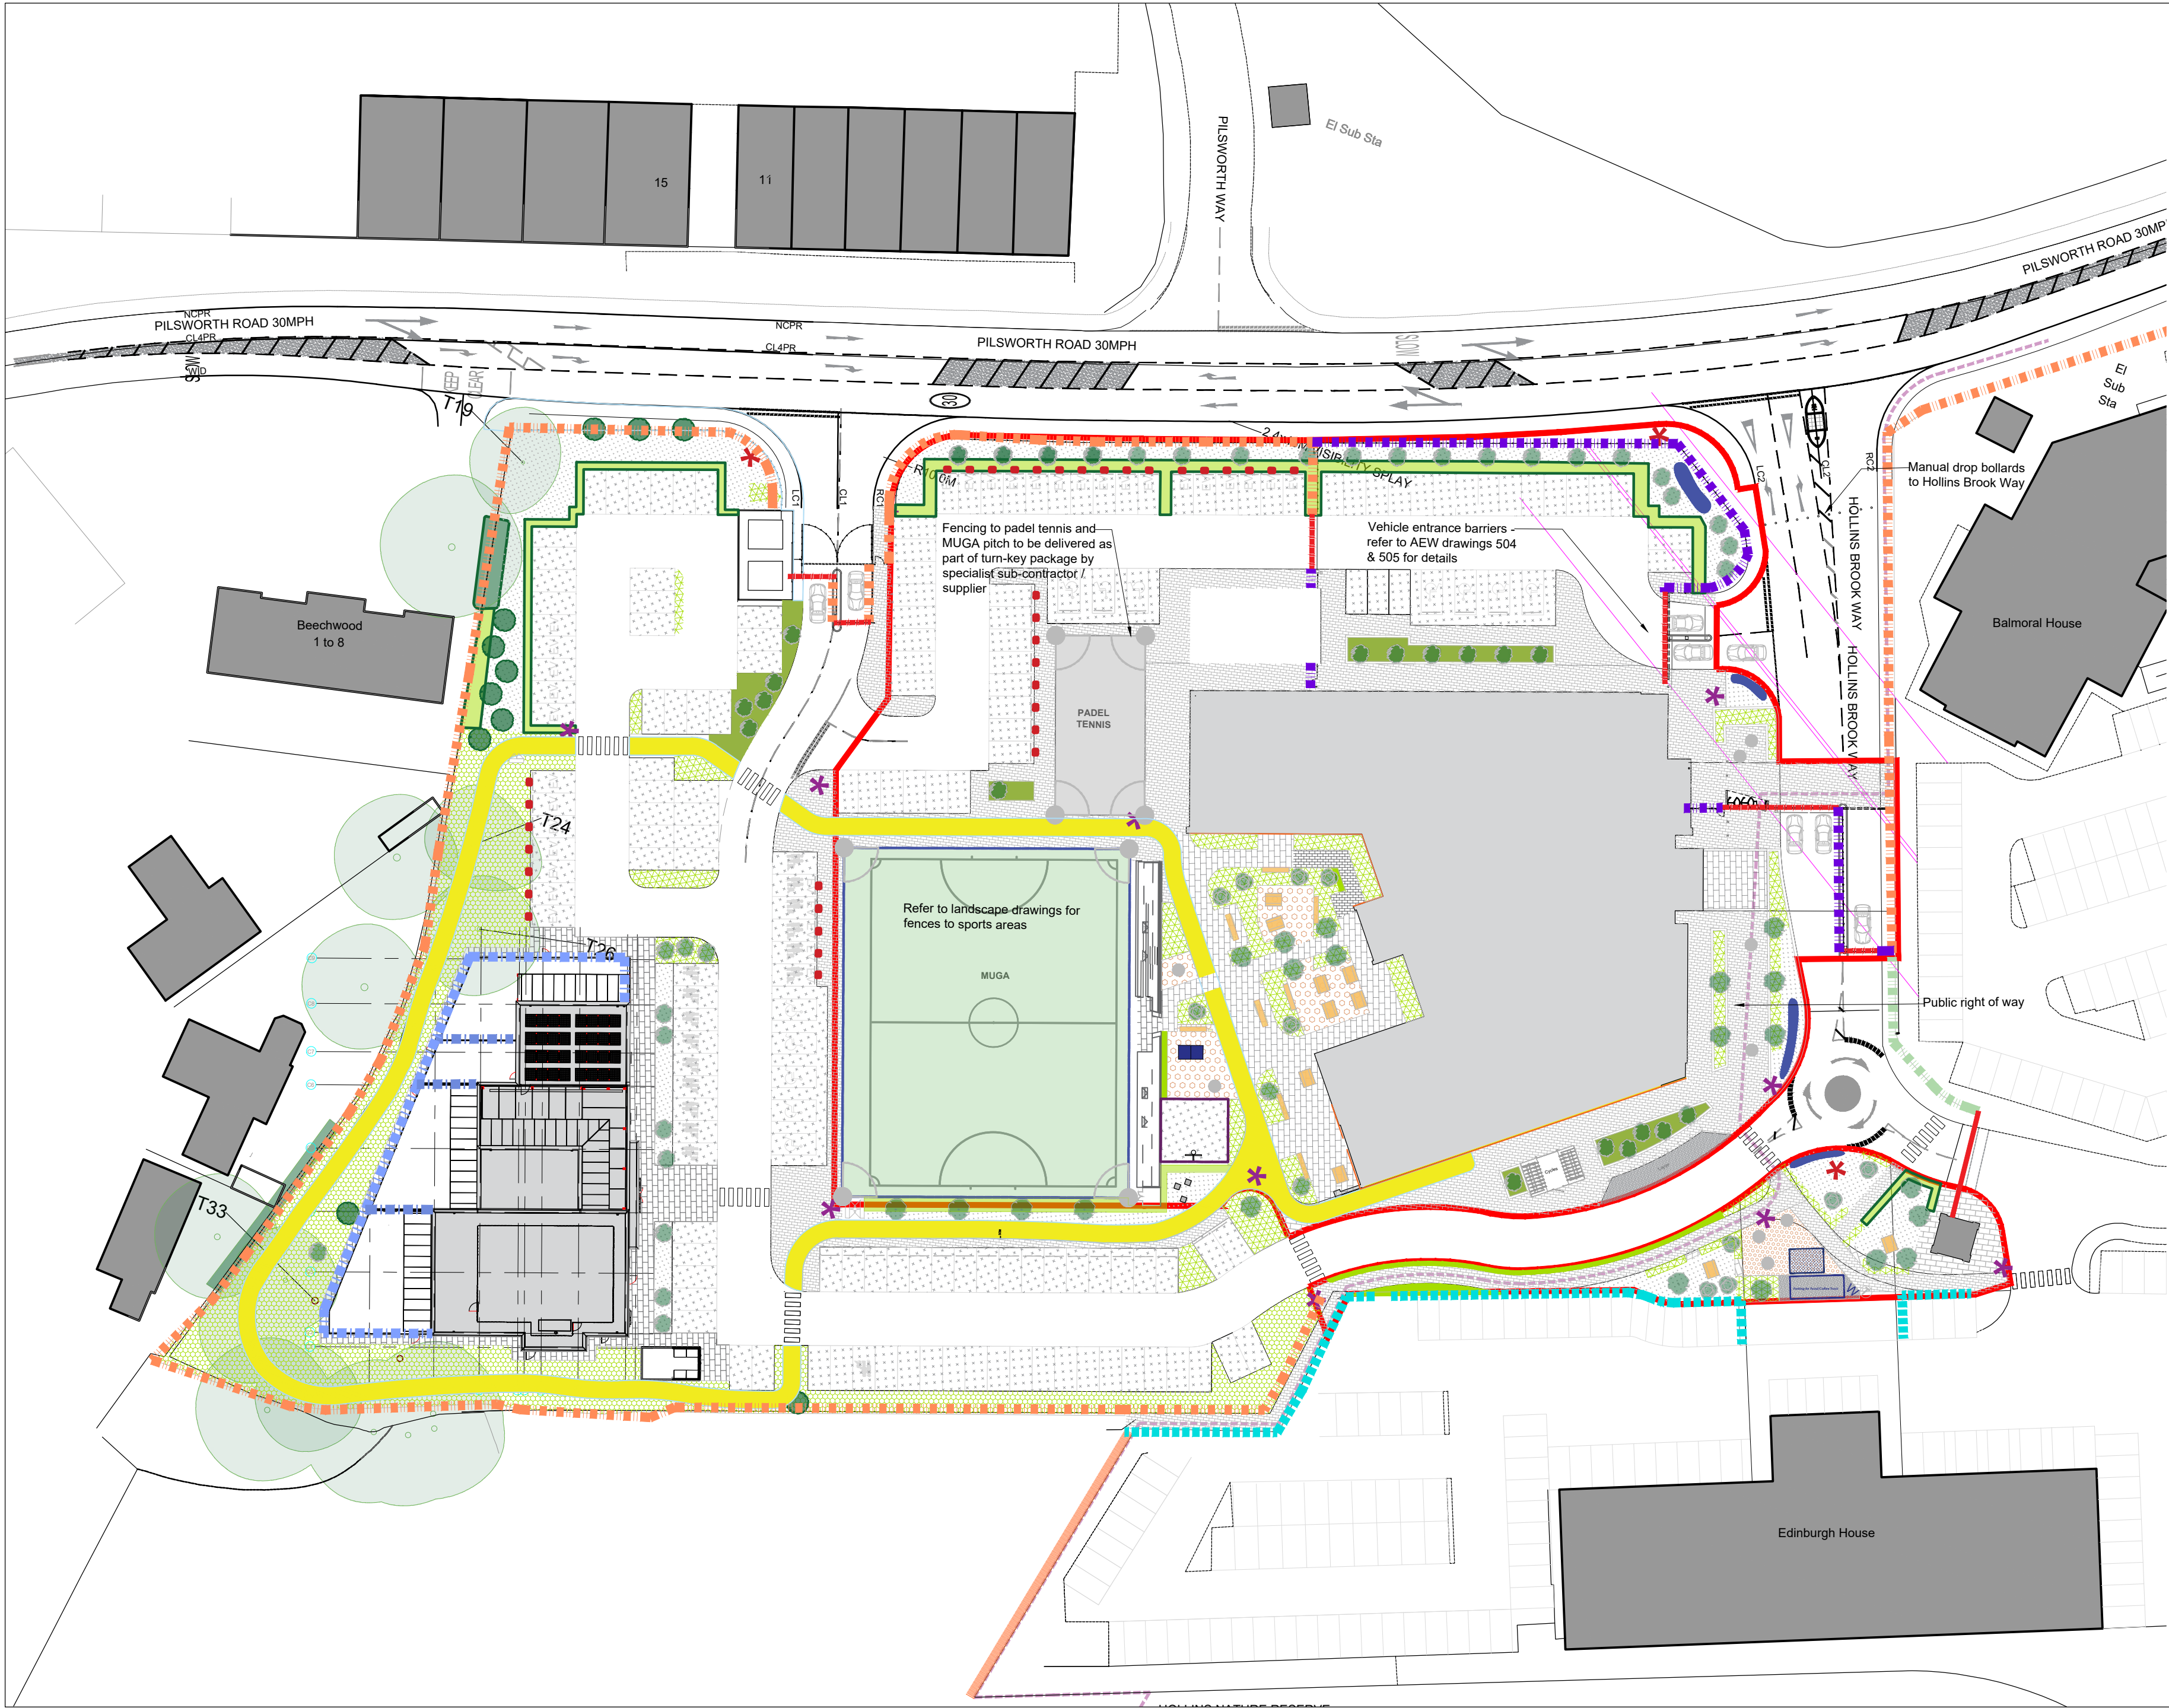

NOTES AEWTP027C

- All dimensions and levels are to be checked on site.
- Any discrepancies are to be reported to the architect before any work commences
- This drawing shall not be scaled to ascertain any dimensions. Work to figured dimensions only.
- This drawing shall not be reproduced without express written permission from AEW.
- Title overlay drawings and ownership boundaries are produced using all reasonable endeavors. AEW cannot be responsible for the accuracy or scale discrepancy of base plans supplied to them.
- All works are to be undertaken in accordance with Building Regulations and the latest British Standards.
- All proprietary materials and products are to be used strictly in accordance with the manufacturers recommendations.

CDM 2015

Client notified of duties: 19/01/2022

Principal Designer: Avid

Unless noted below, all known hazards have been highlighted on the drawing:



0 5 10 15 20 25m

Scale 1:500 @ A2

Key:

- Application Boundary
- Existing Buildings
- Proposed Buildings
- Gas Main
- Existing Trees to be retained
- Proposed perimeter fence - 1.8m high weldmesh fence buried into ground to match existing
- Existing play area fence - 2.5m high close boarded timber acoustic fence
- Existing play area fence - 1.8m high close boarded timber acoustic fence
- Existing weldmesh fencing to JD estate
- Existing weldmesh fence to be removed
- Existing palisade fencing to JD estate
- Existing timber knee rail
- Existing Vehicle barrier
- Proposed Vehicle / pedestrian barrier

P05	30/09/24	EF	RP
Entrance barriers revised			
P04	13/09/24	EF	RP
Revised site boundary			
P03	06/09/24	EF	RP
Cycle store and layby updated.			
P02	06/09/24	EF	RP
Reserved Matters issue			
P01	29/06/23	RP	PBH
Issued for planning			
REV	Date	Drawn by: -	Checked by: -
Status	Purpose of Issue		
S2	For Planning		
drawing stage	Stage 4		

client

JD Group

project

JD Sports Campus
- Hub Building

drawing title

Proposed Boundary Treatment Plan

date 24/03/2023 drawn RP
scale@A2 1:500 checked PBH

Rev

P05

13247-AEW-XX-SI-DR-A-0503

aew architects
0161 214 4370
www.aewarchitects.com

aew