


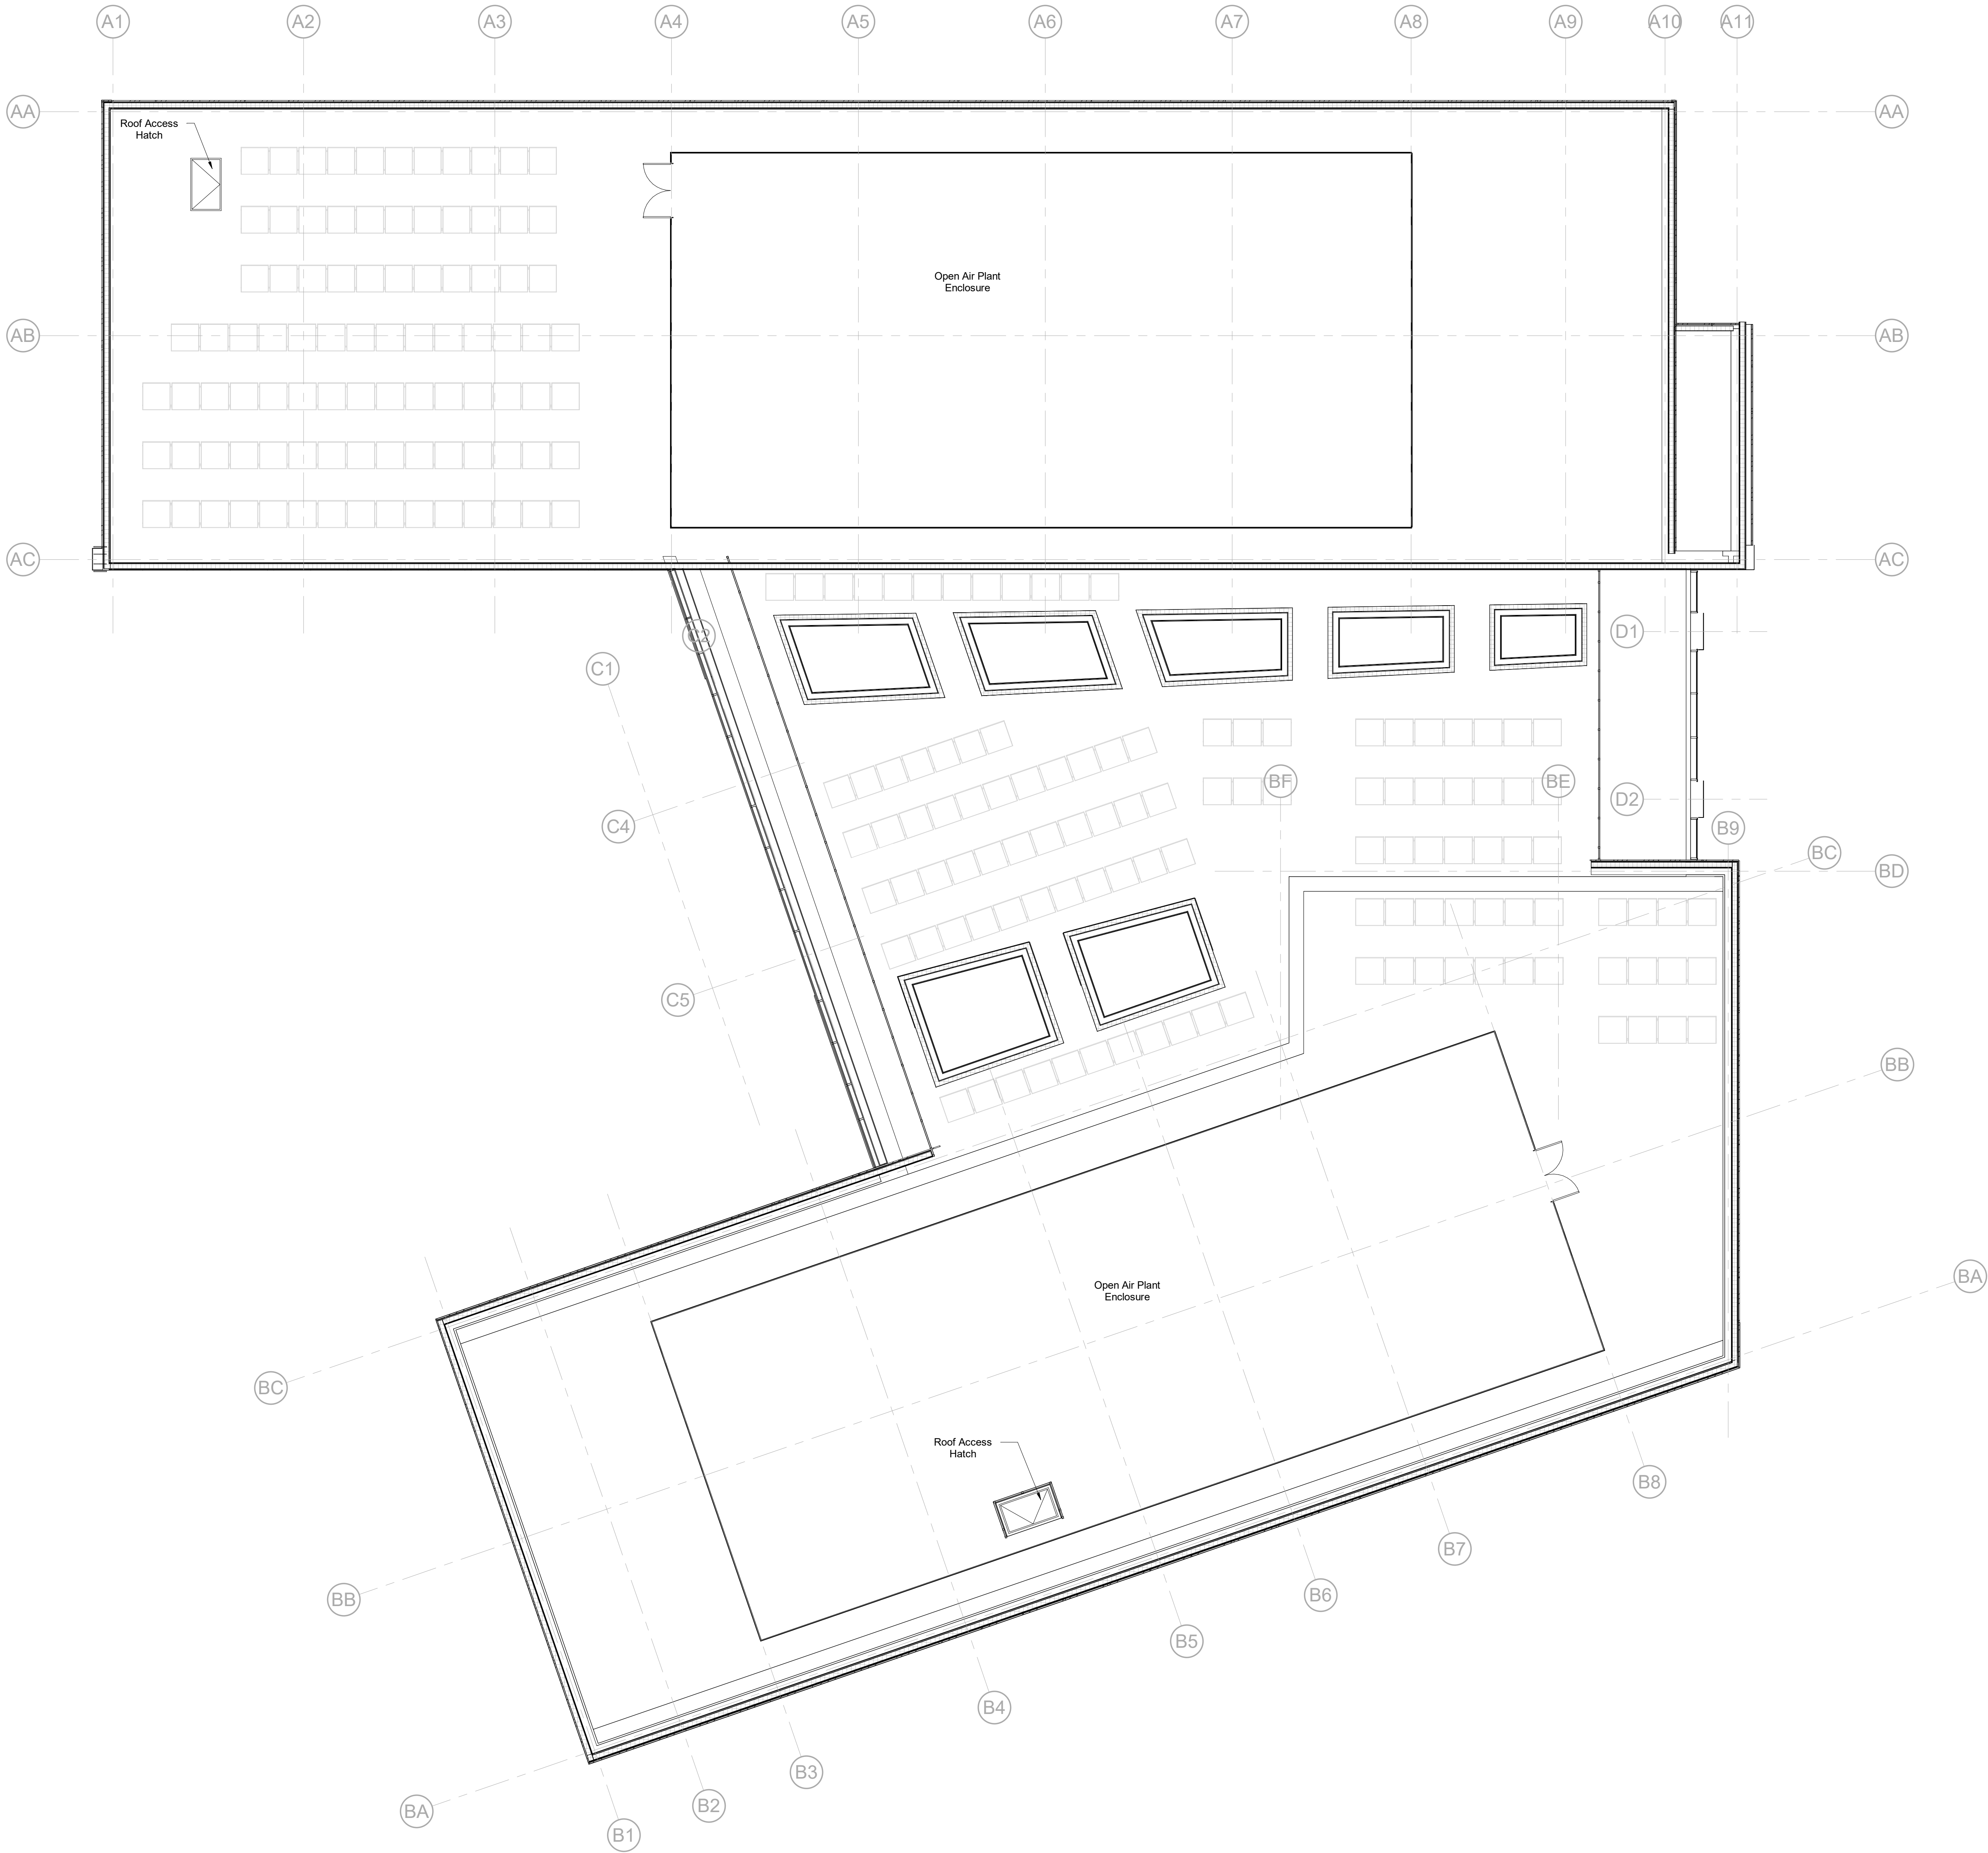

Proposed Roof Level Plan
Scale @ 1 : 100


Scale Bars									
TO BE USED ONLY AS GUIDANCE									
1:500	mm	0	100	200	300	400	500	600	700
1:1000	m	0	10	20	30	40	50	60	70
1:1500	m	0	10	20	30	40	50	60	70

- NOTES
- All dimensions and levels are to be checked on site.
 - Any discrepancies are to be reported to the architect before any work commences.
 - This drawing shall not be scaled to ascertain any dimensions. Work to figured dimensions only.
 - This drawing shall not be reproduced without express written permission from AEW.
 - Title overlay drawings and ownership boundaries are produced using all reasonable endeavours. AEW cannot be responsible for the accuracy or scale discrepancy of base plans supplied to them.
 - All works are to be undertaken in accordance with Building Regulations and the latest British Standards.
 - All proprietary materials and products are to be used strictly in accordance with the manufacturers recommendations.
- This drawing contains the following model files: -
- 13247-AEW-XX-XX-M3-A-0003
211124-RMB-HB-XX-M3-S-0003-P12
2DH2-CDL-XX-XX-M3-ME-0002

CDM 2015

Client notified of duties: 18/01/2022
Principal Designer: Avid

Unless noted below, all known hazards have been highlighted on the drawing.

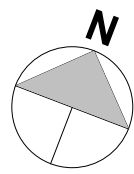

P06	06/09/24	Reserved Matters Planning	EF	PBH				
P05	23/09/24	WIP Reserved Matters Issue	EF	PBH				
P04	09/08/24	Drawings revised in line with design development	EF	PBH				
P03	30/07/24	Re-issued for planning	EF	PBH				
P02	10/07/23	Re-issued for planning	RP	PBH				
P01	30/06/23	Prepared issue for planning	PH1	BP				
Rev	Date	Description	Drawn By	Checked By				
Status Purpose of Issue								
S2	For Planning Approval							
drawing stage Stage 4								
client JD Group								
project JD Sports Campus - Hub Building								
drawing title GA Plan - Roof Level								
date	06/04/23	drawn	RP					
scale @ A0	1 : 100	checked	PBH					

Rev

P06

13247-AEW-01-03-DR-A-0514

Drawn By

aew architects
0161 214 4370
www.aewarchitects.com

aew