


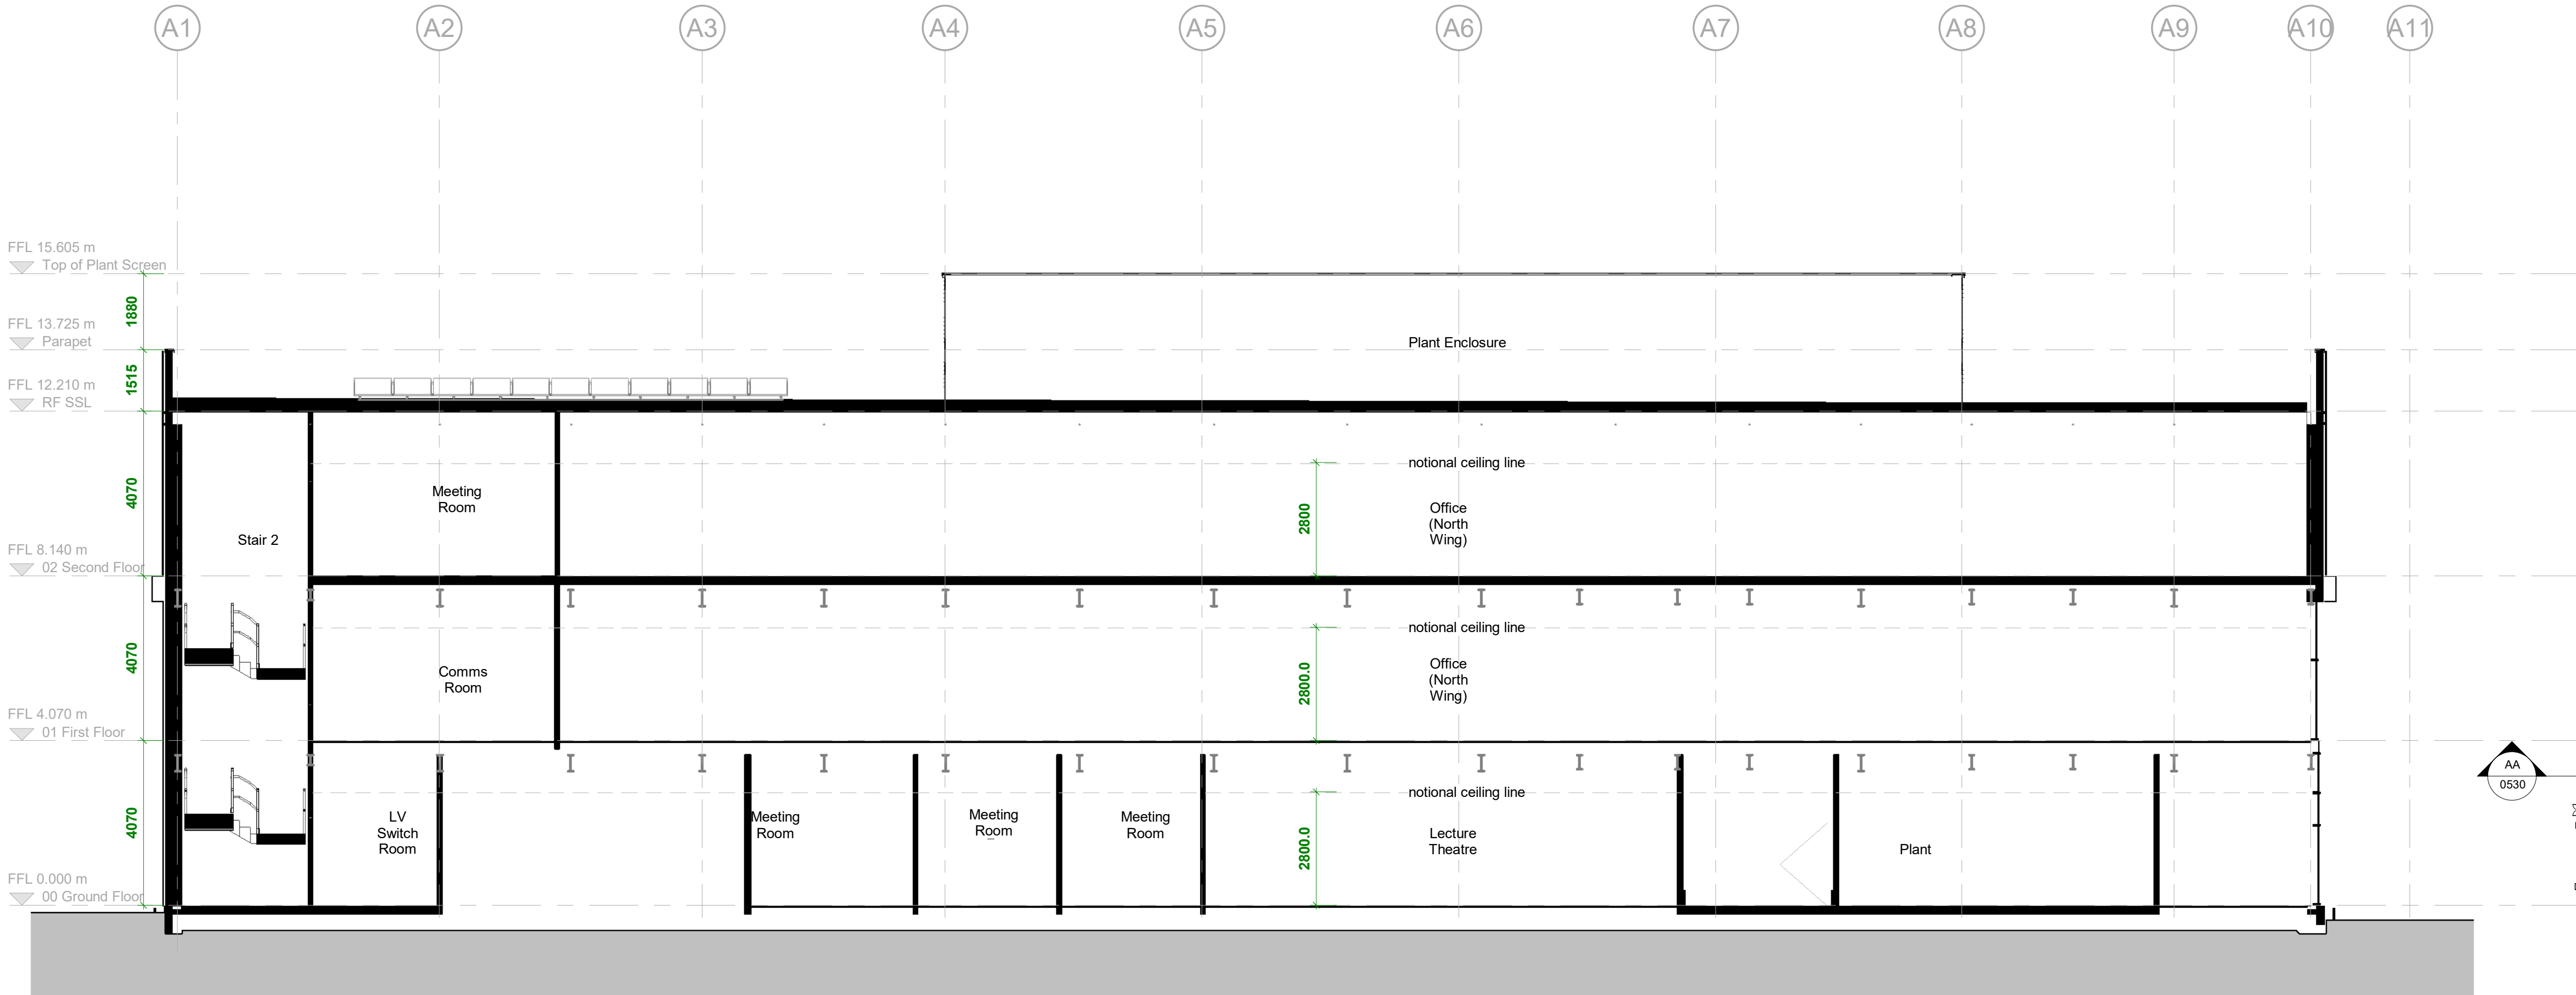


Section AA - Through North Wing

Scale @ 1 : 100



Section BB - Through South Wing

Scale @ 1 : 100

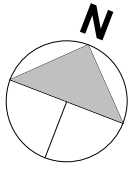


Scale Bars		TO BE USED ONLY AS GUIDANCE	
1:100	mm	1000	2000
1:200	mm	5000	10000
1:500	M	5	10
1:1250	M	10	20

NOTES

- All dimensions and levels are to be checked on site.
 - Any discrepancies are to be reported to the architect before any work commences
 - This drawing shall not be scaled to ascertain any dimensions. Work to figured dimensions only.
 - This drawing shall not be reproduced without express written permission from AEW.
 - Title overlay drawings and ownership boundaries are produced using all reasonable endeavors. AEW cannot be responsible for the accuracy or scale discrepancy of base plans supplied to them.
 - All works are to be undertaken in accordance with Building Regulations and the latest British Standards.
 - All proprietary materials and products are to be used strictly in accordance with the manufacturers recommendations
- This drawing contains the following model files: -
- 13247-AEW-XX-XX-M3-A-0003
211124-KRD-HB-XX-M3-S-0000-P12
JDHQ-CDL-XX-XX-M3-ME-0002

CDM 2015

Client notified of duties: 19/01/2022
Principal Designer: Avid
Unless noted below, all known hazards have been highlighted on the drawing.

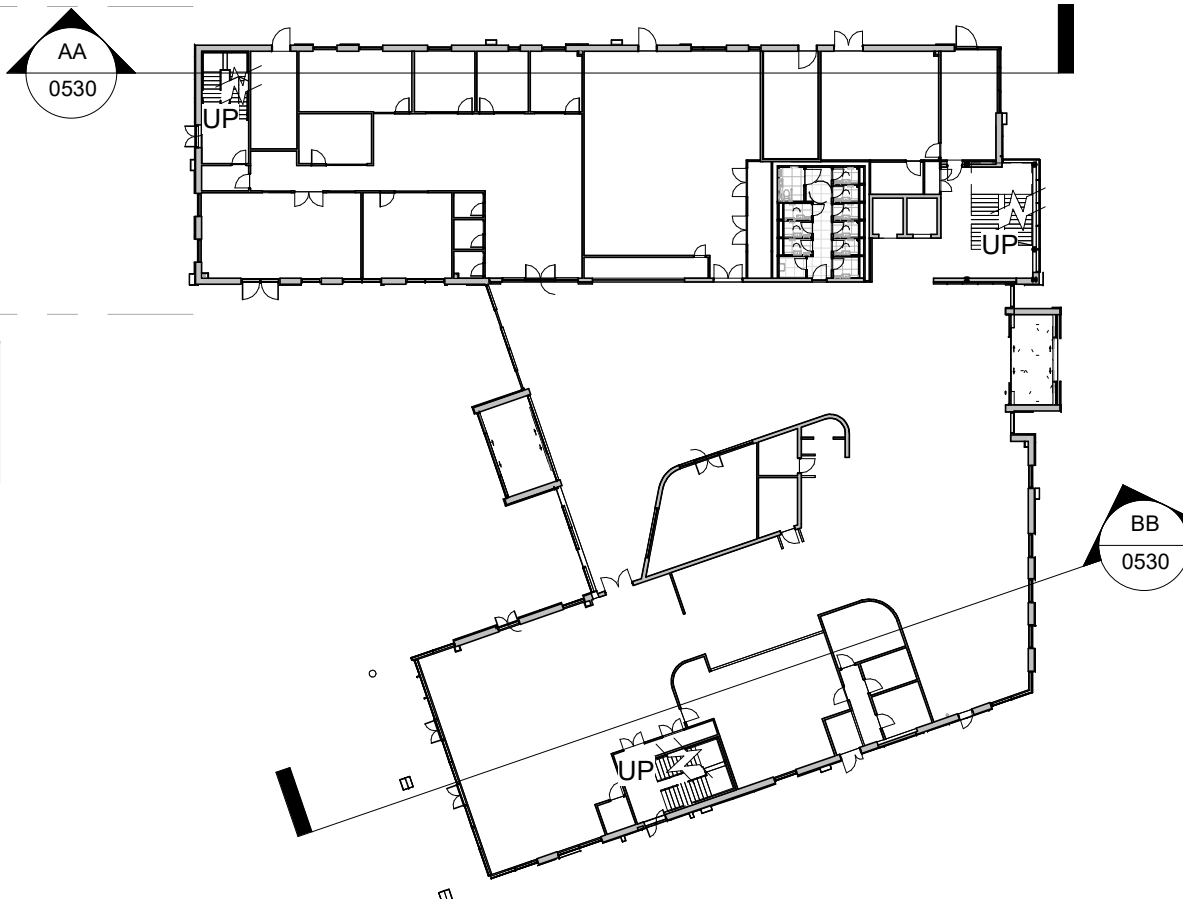

P03	06/09/24	Reserved Matters Planning Issue	EF	PBH
P02	23/08/24	WVP Reserved Matters Issue	EF	PBH
P01	30/05/23	Preliminary issue for planning	PBH	RP
Rev	Date	Description	Drawn by	Checked By
Status	Purpose of Issue			
S2	For Planning Approval			
drawing stage	Stage 4			
client	JD Group			
project	JD Sports Campus - Hub Building			
drawing title	GA Sections AA, BB			
date	04/06/23	drawn	RP	
scale @ A1	As indicated	checked	PBH	