


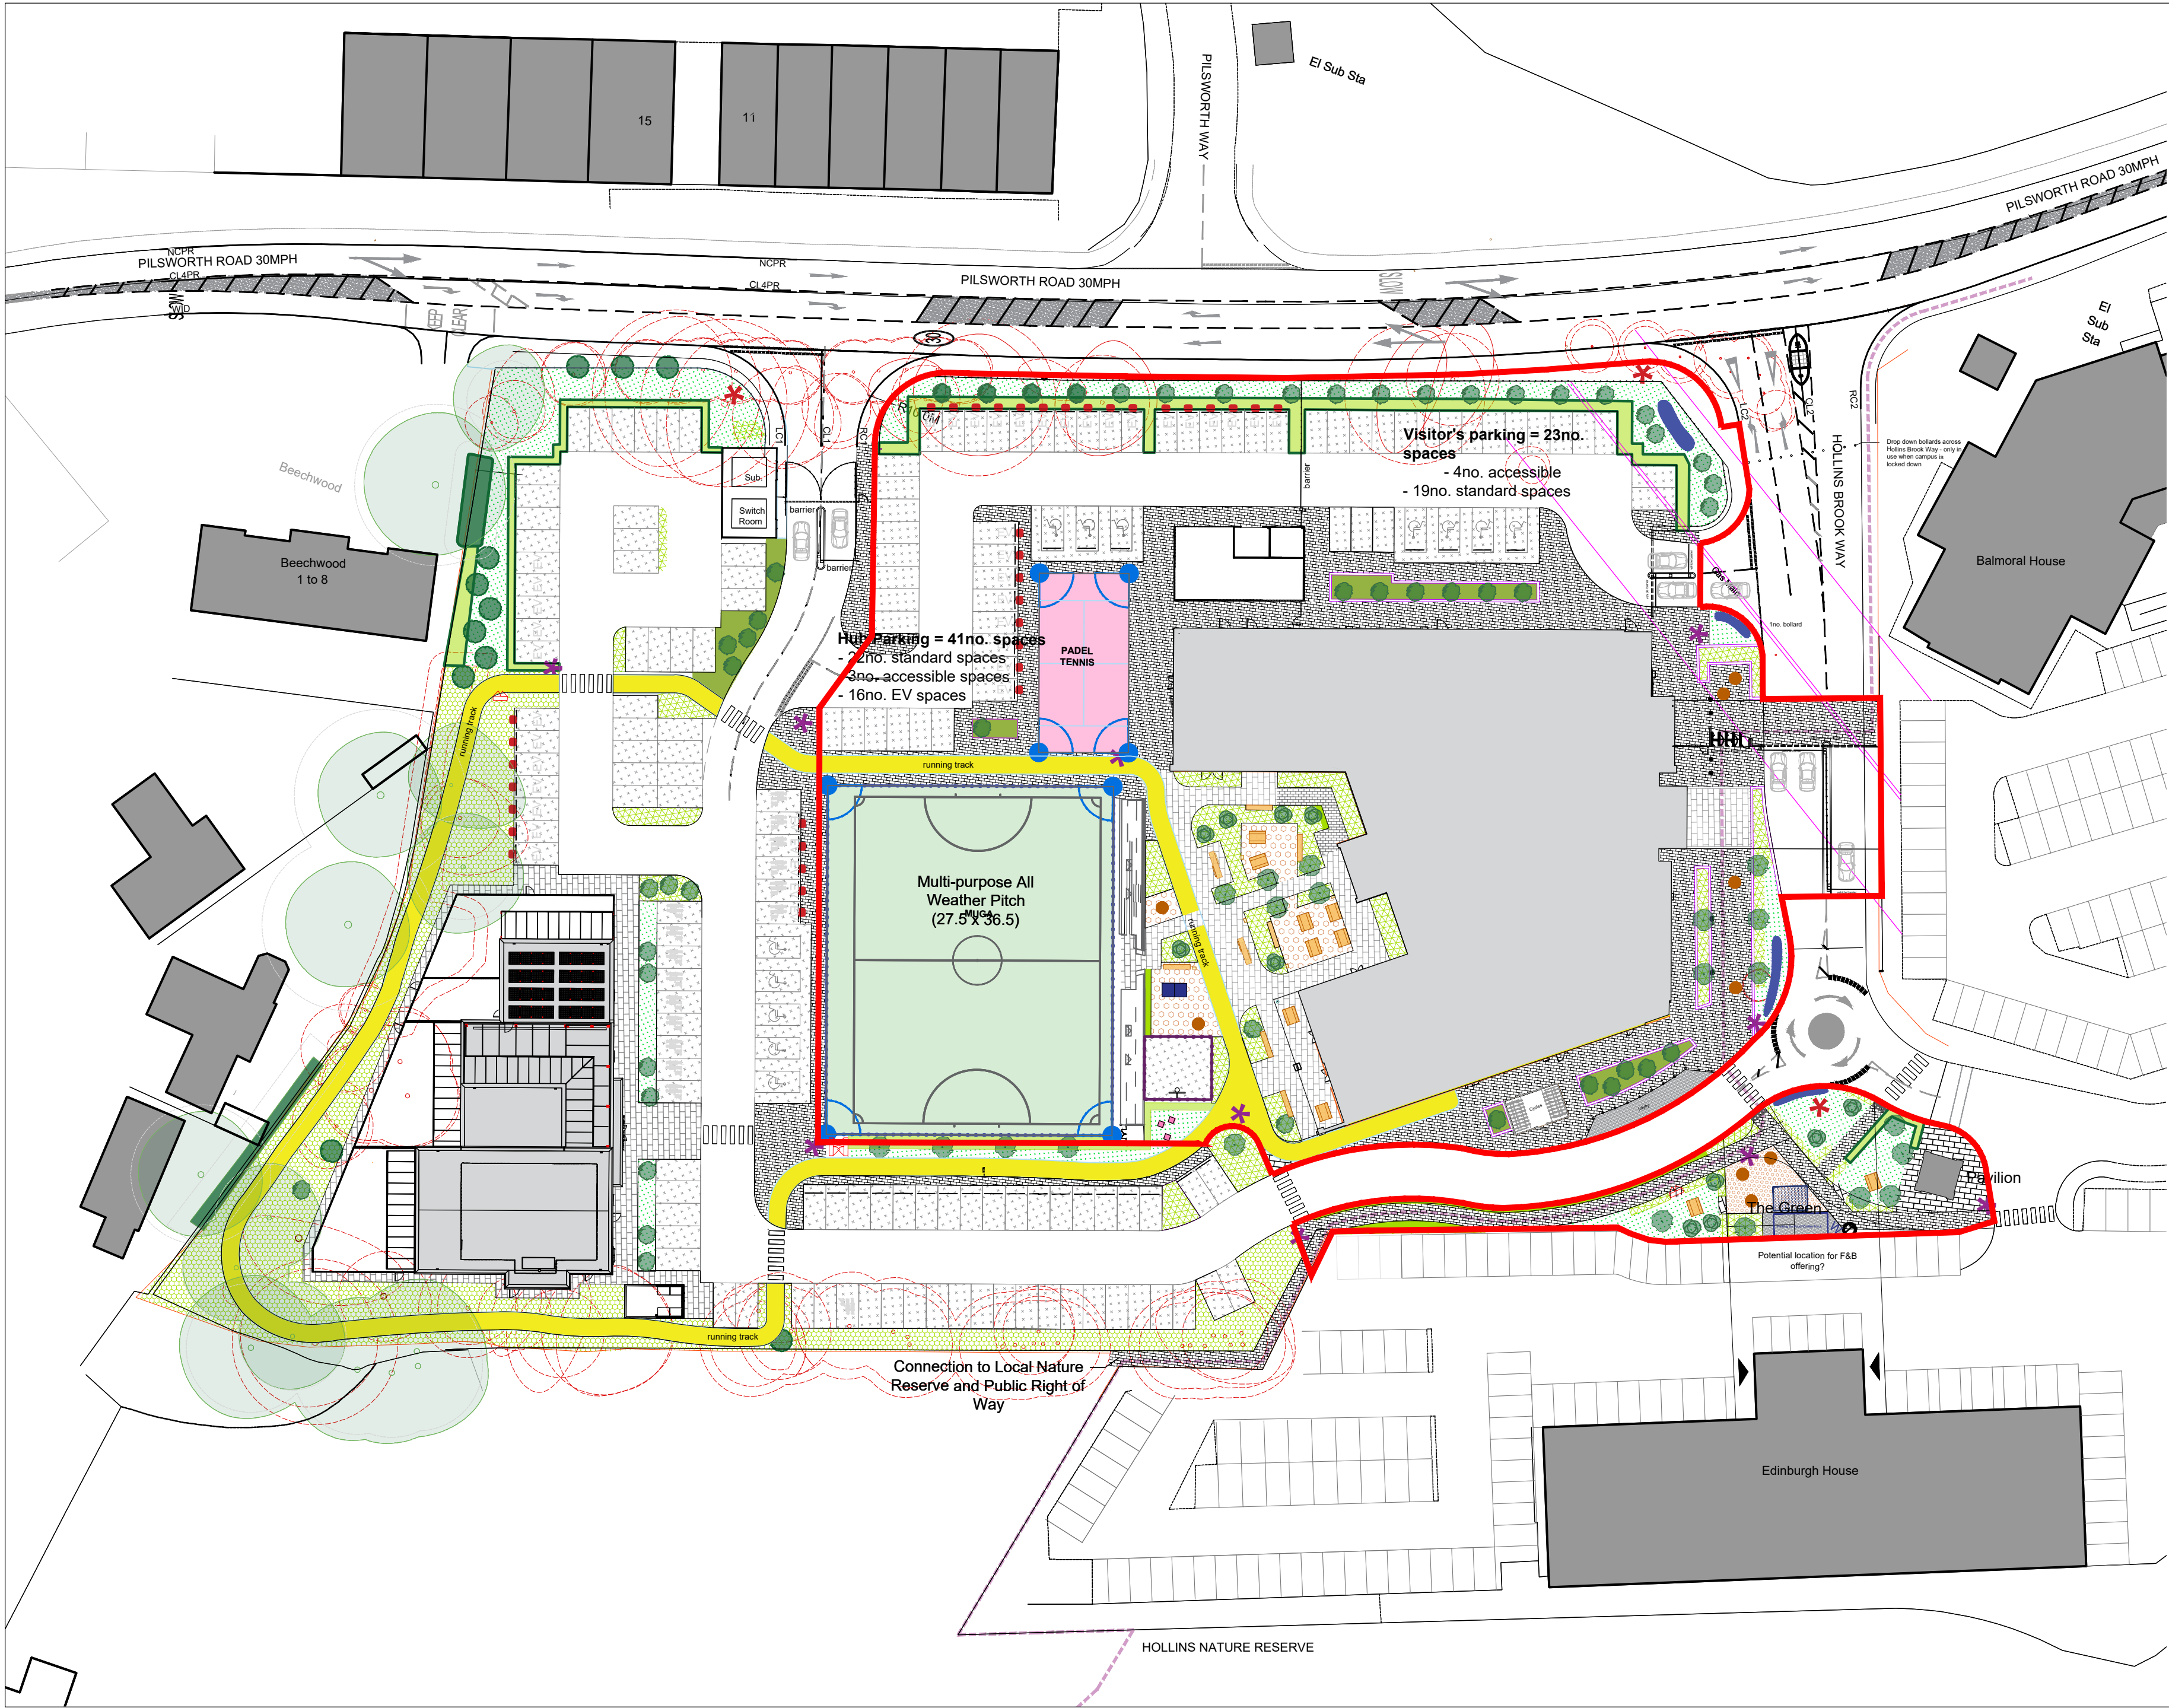

NOTES AEWTP027C

- All dimensions and levels are to be checked on site.
- Any discrepancies are to be reported to the architect before any work commences
- This drawing shall not be scaled to ascertain any dimensions. Work to figured dimensions only.
- This drawing shall not be reproduced without express written permission from AEW.
- Title overlay drawings and ownership boundaries are produced using all reasonable endeavors. AEW cannot be responsible for the accuracy or scale discrepancy of base plans supplied to them.
- All works are to be undertaken in accordance with Building Regulations and the latest British Standards.
- All proprietary materials and products are to be used strictly in accordance with the manufacturers recommendations.

CDM 2015

Client notified of duties: 19/01/2022

Principal Designer: Avid

Unless noted below, all known hazards have been highlighted on the drawing:



0 5 10 15 20 25m

Scale 1:500 @ A2

Key:

- Site Boundary
- Existing Buildings
- Proposed Buildings
- Public Right of Way
- Gas Main
- Existing Trees to be retained

P10	30/09/24	EF	RP
Entrance barriers revised			
P09	13/09/24	EF	RP
Revised site boundary			
P08	10/09/24	EF	RP
Updated with latest landscape plan.			
P07	10/09/24	EF	RP
Updated cycle store and layby.			
P06	06/09/24	EF	RP
Reserved Matters Issue			
P05	29/08/24	EF	PBH
EV location amended.			
P04	29/08/24	EF	PBH
Re-export			
P03	23/08/24	EF	PBH
Reserved Matters Issue			
P02	01/08/24	RP	RP
DRAFT ISSUE FOR CO-ORDINATION			
P01	29/06/23	RP	PBH
Issued for planning			
REV	Date	Drawn by: -	Checked by: -
Status	Purpose of Issue		
S2	For Co-ordination		
drawing stage	Stage 4		
client	JD Group		
project	JD Sports Campus - Hub Building		
drawing title	Proposed Siteplan		

date 10/01/2023 drawn RP
scale@A2 1:500 checked RP

Rev P10

Job No 13247-AEW-XX-SI-DR-A-0502

aew architects
0161 214 4370
www.aewarchitects.com

aew