
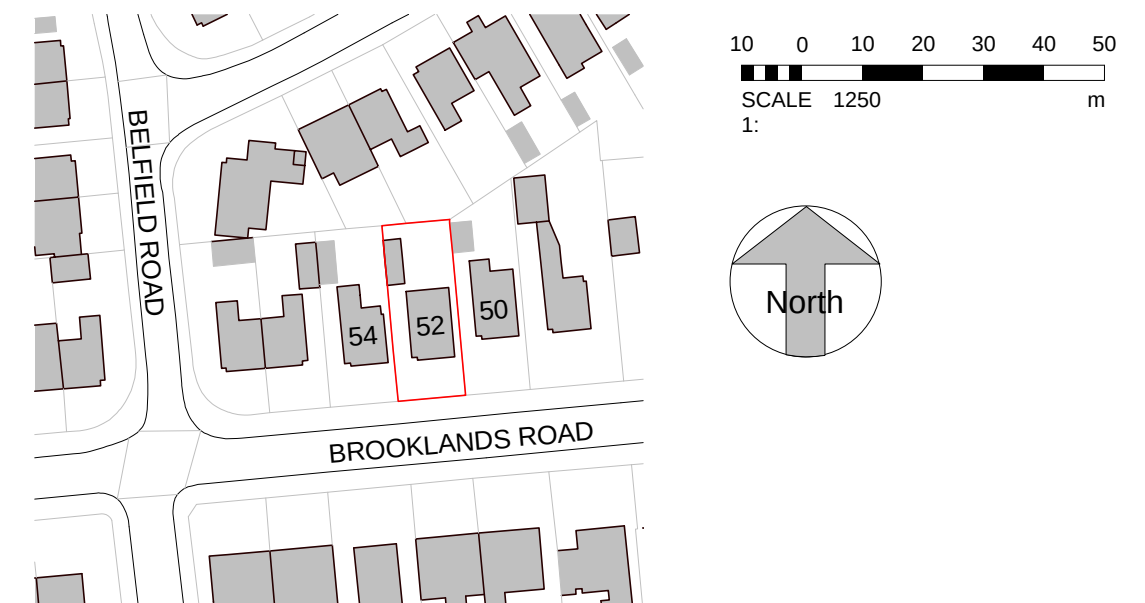


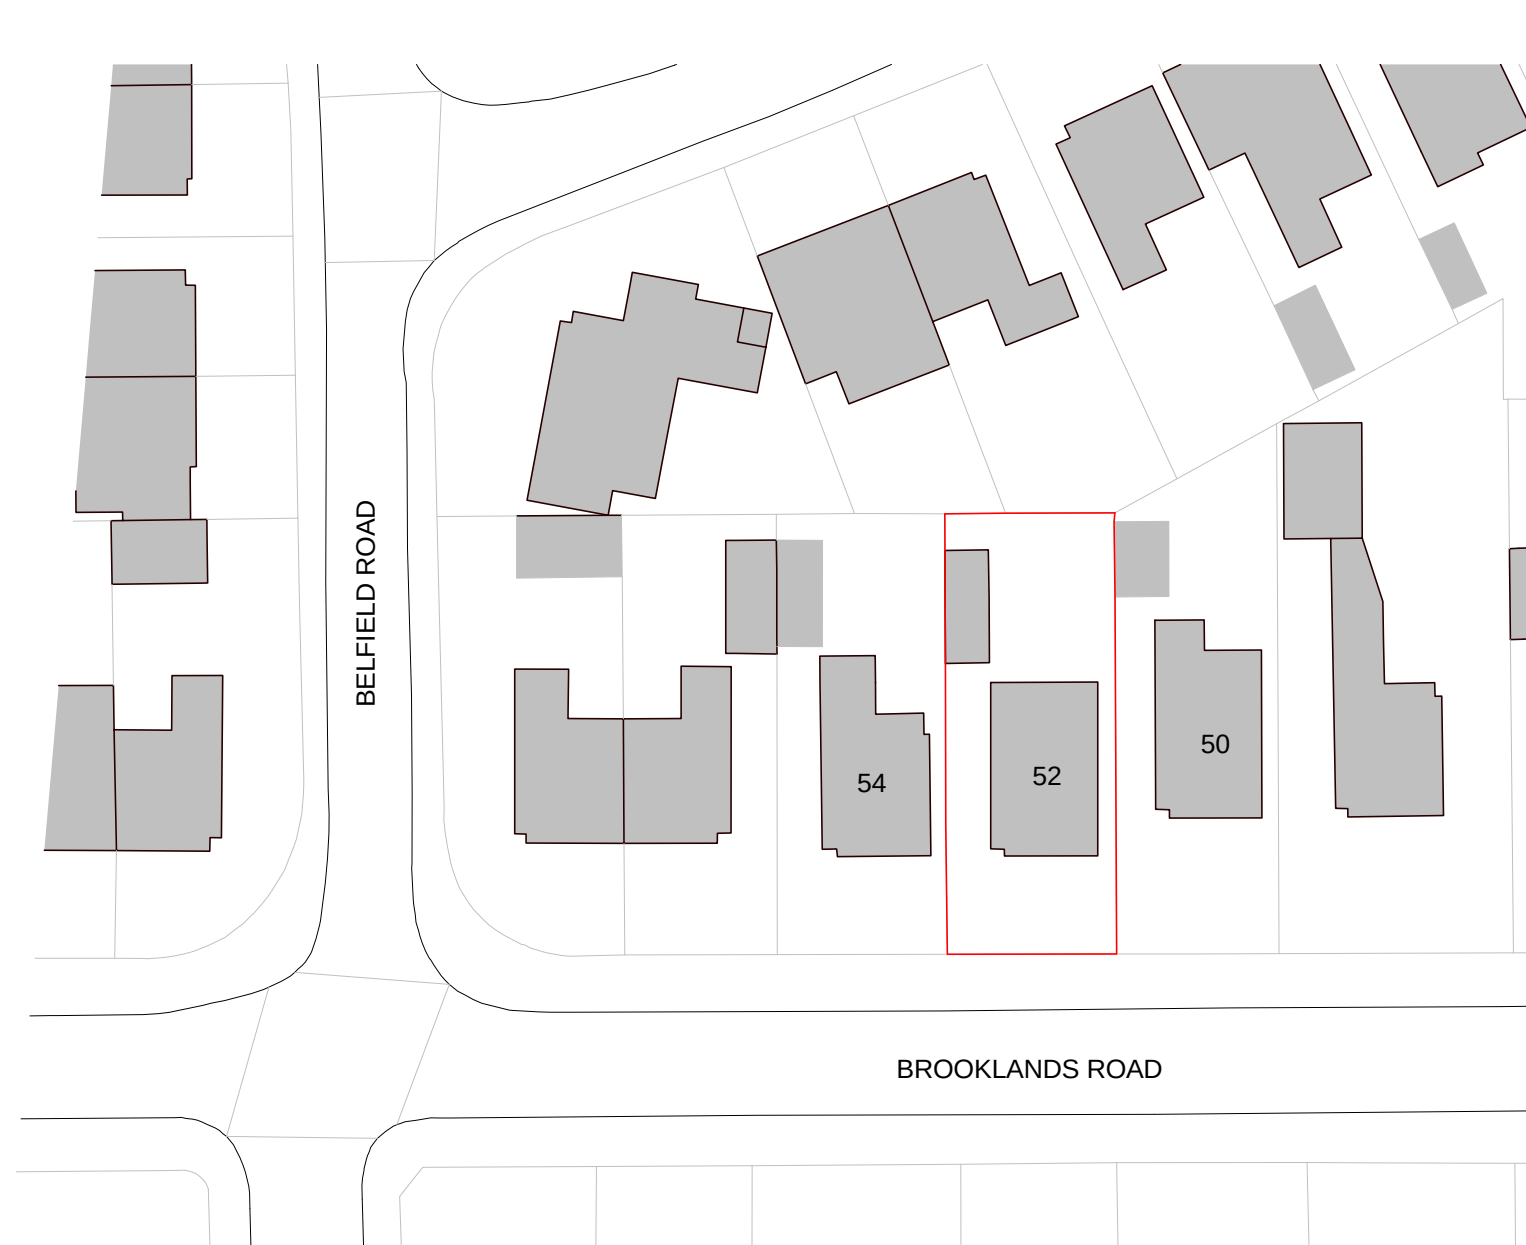




Legend - Boundaries

Site Boundary


Site Boundary determined using OS DATA

Site Ownership


PROJECT	52 Brookland Road	PROJECT NUMBER		DRAWING NUMBER		REV	GOLD SKETCH S T U D I O S www.golds sketch.co.ukinfo@golds sketch.co.uk0161 792 9595	
TITLE	Site - Location and Block Plan	GSS21092		001				
CLIENT	Haffner	DRAWN BY	CHECKED BY	DATE	SCALE (@ A1)	No. Description Date		
		SG	SG	15/10/2021	As indicated	STATUS	PLANNING	NOTES © COPYRIGHT : ALL RIGHTS RESERVED. THIS DRAWING MUST NOT BE REPRODUCED WITHOUT PRIOR WRITTEN CONSENT. DRAWING TO BE USED FOR THE STATUS INDICATED ONLY. ALL DIMENSIONS AND SETTING OUT SHALL BE CHECKED AND CONFIRMED ON SITE. ANY DISCREPANCIES TO BE REPORTED TO THE DESIGNER PRIOR TO THE COMMENCEMENT OF ANY WORK. ALL WORK AND MATERIALS TO BE IN ACCORDANCE WITH CURRENT STATUTORY LEGISLATION, RELEVANT CODES OF PRACTICE AND BRITISH STANDARDS. ALL DIMENSIONS ON THIS DRAWING ARE IN MILLIMETRES (UNLESS OTHERWISE STATED).

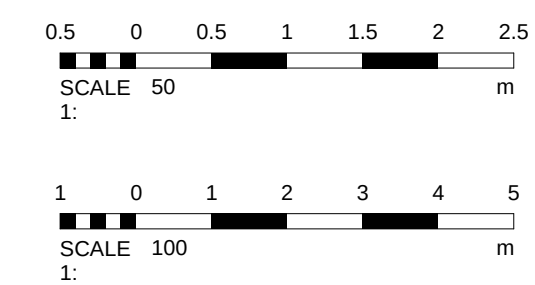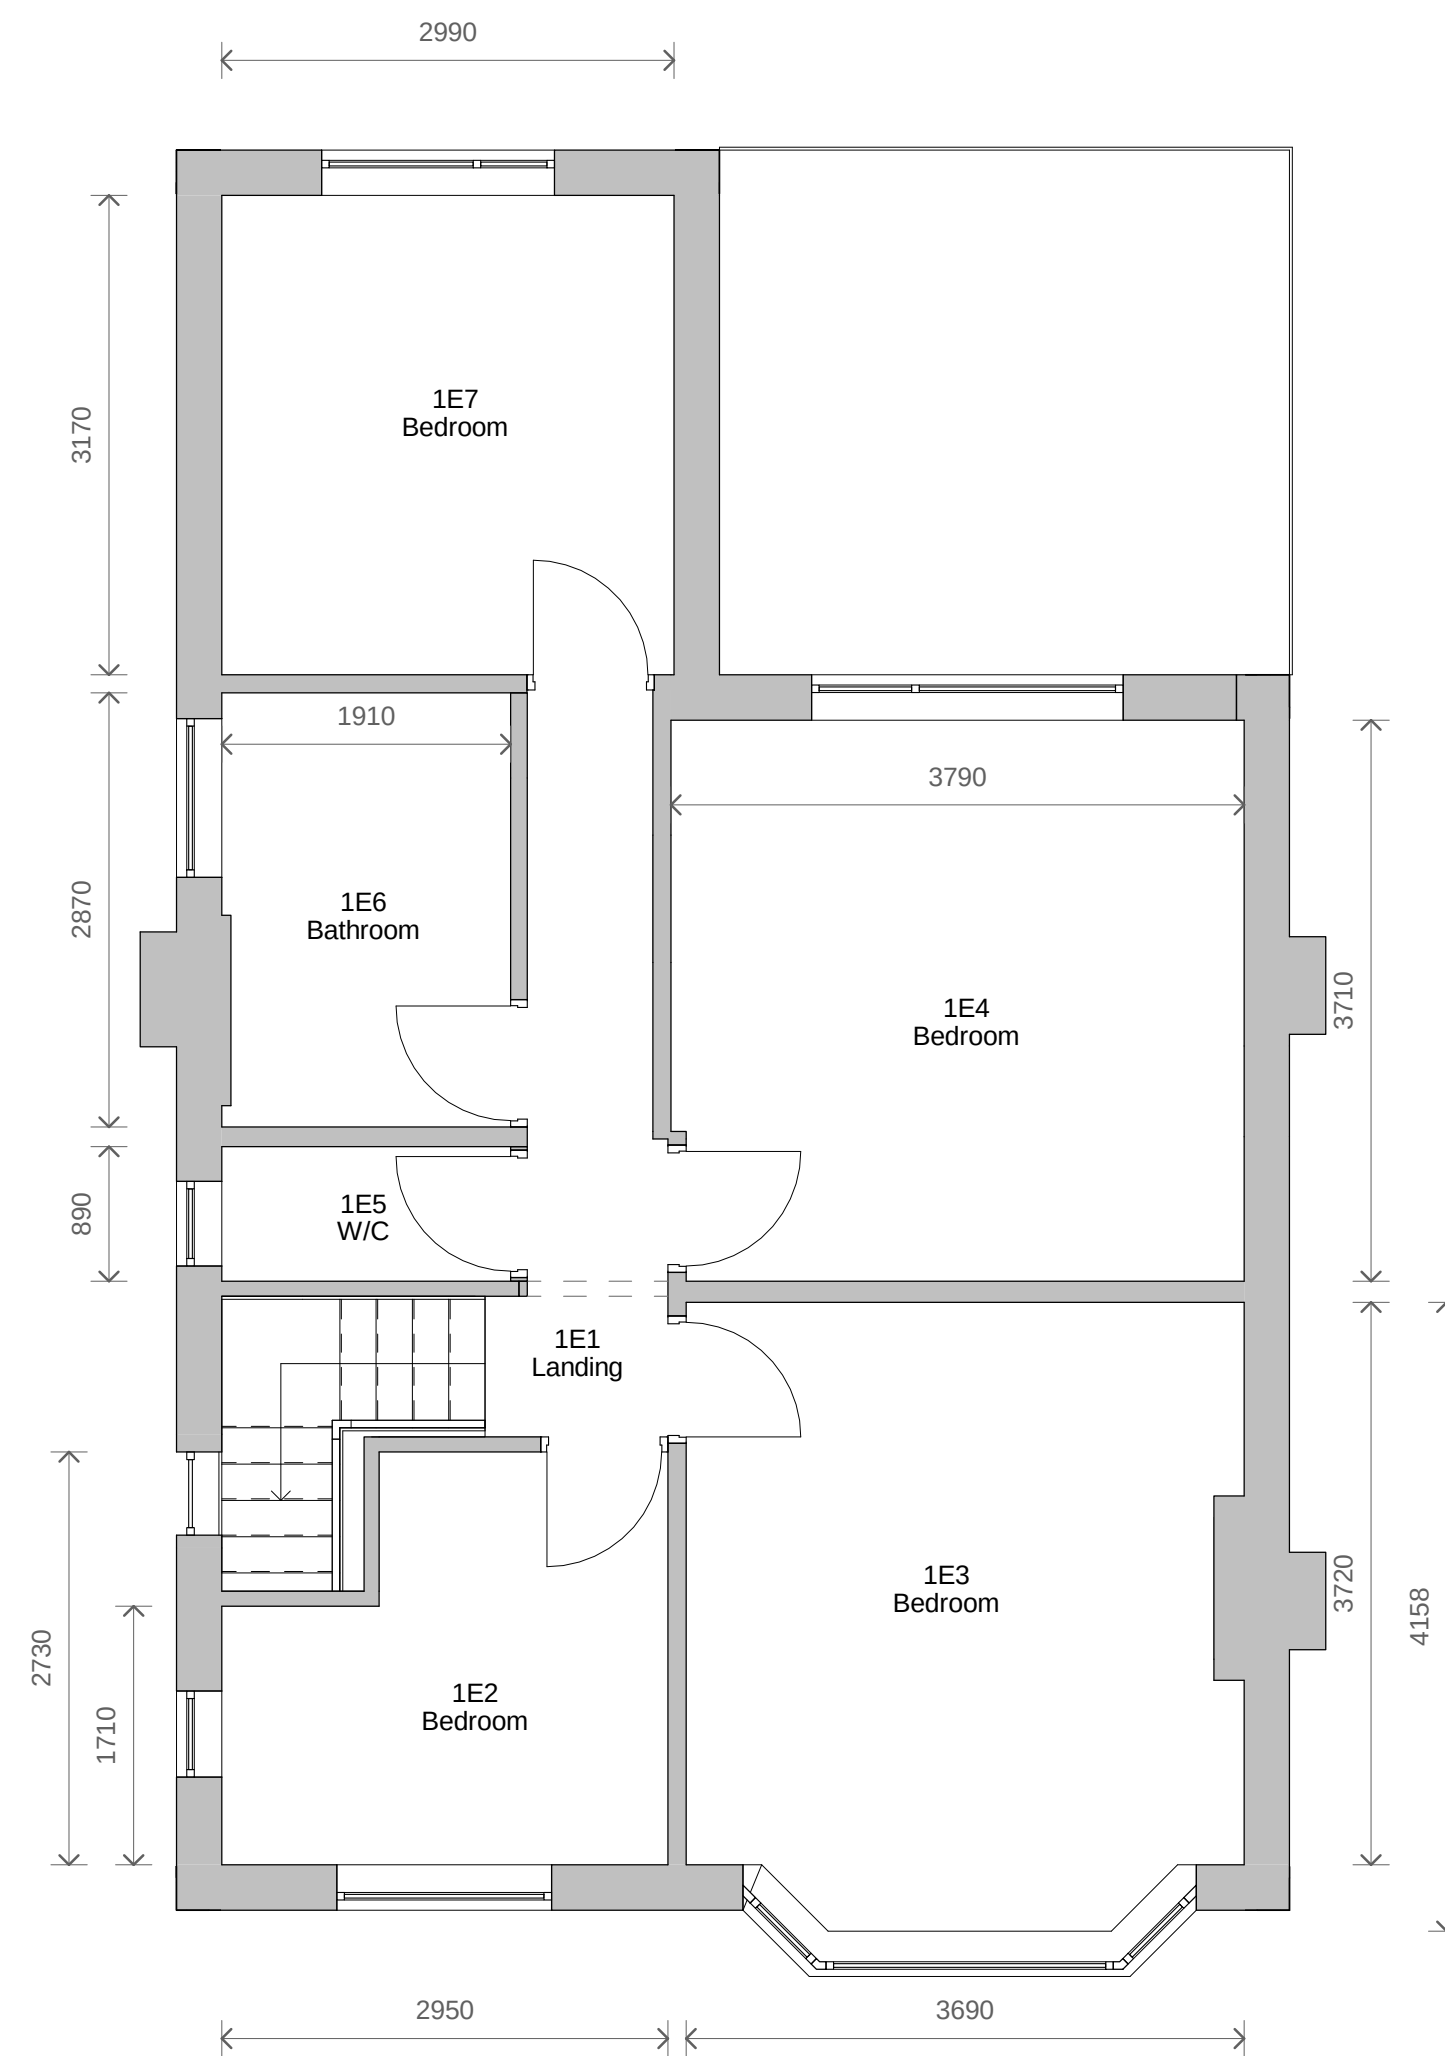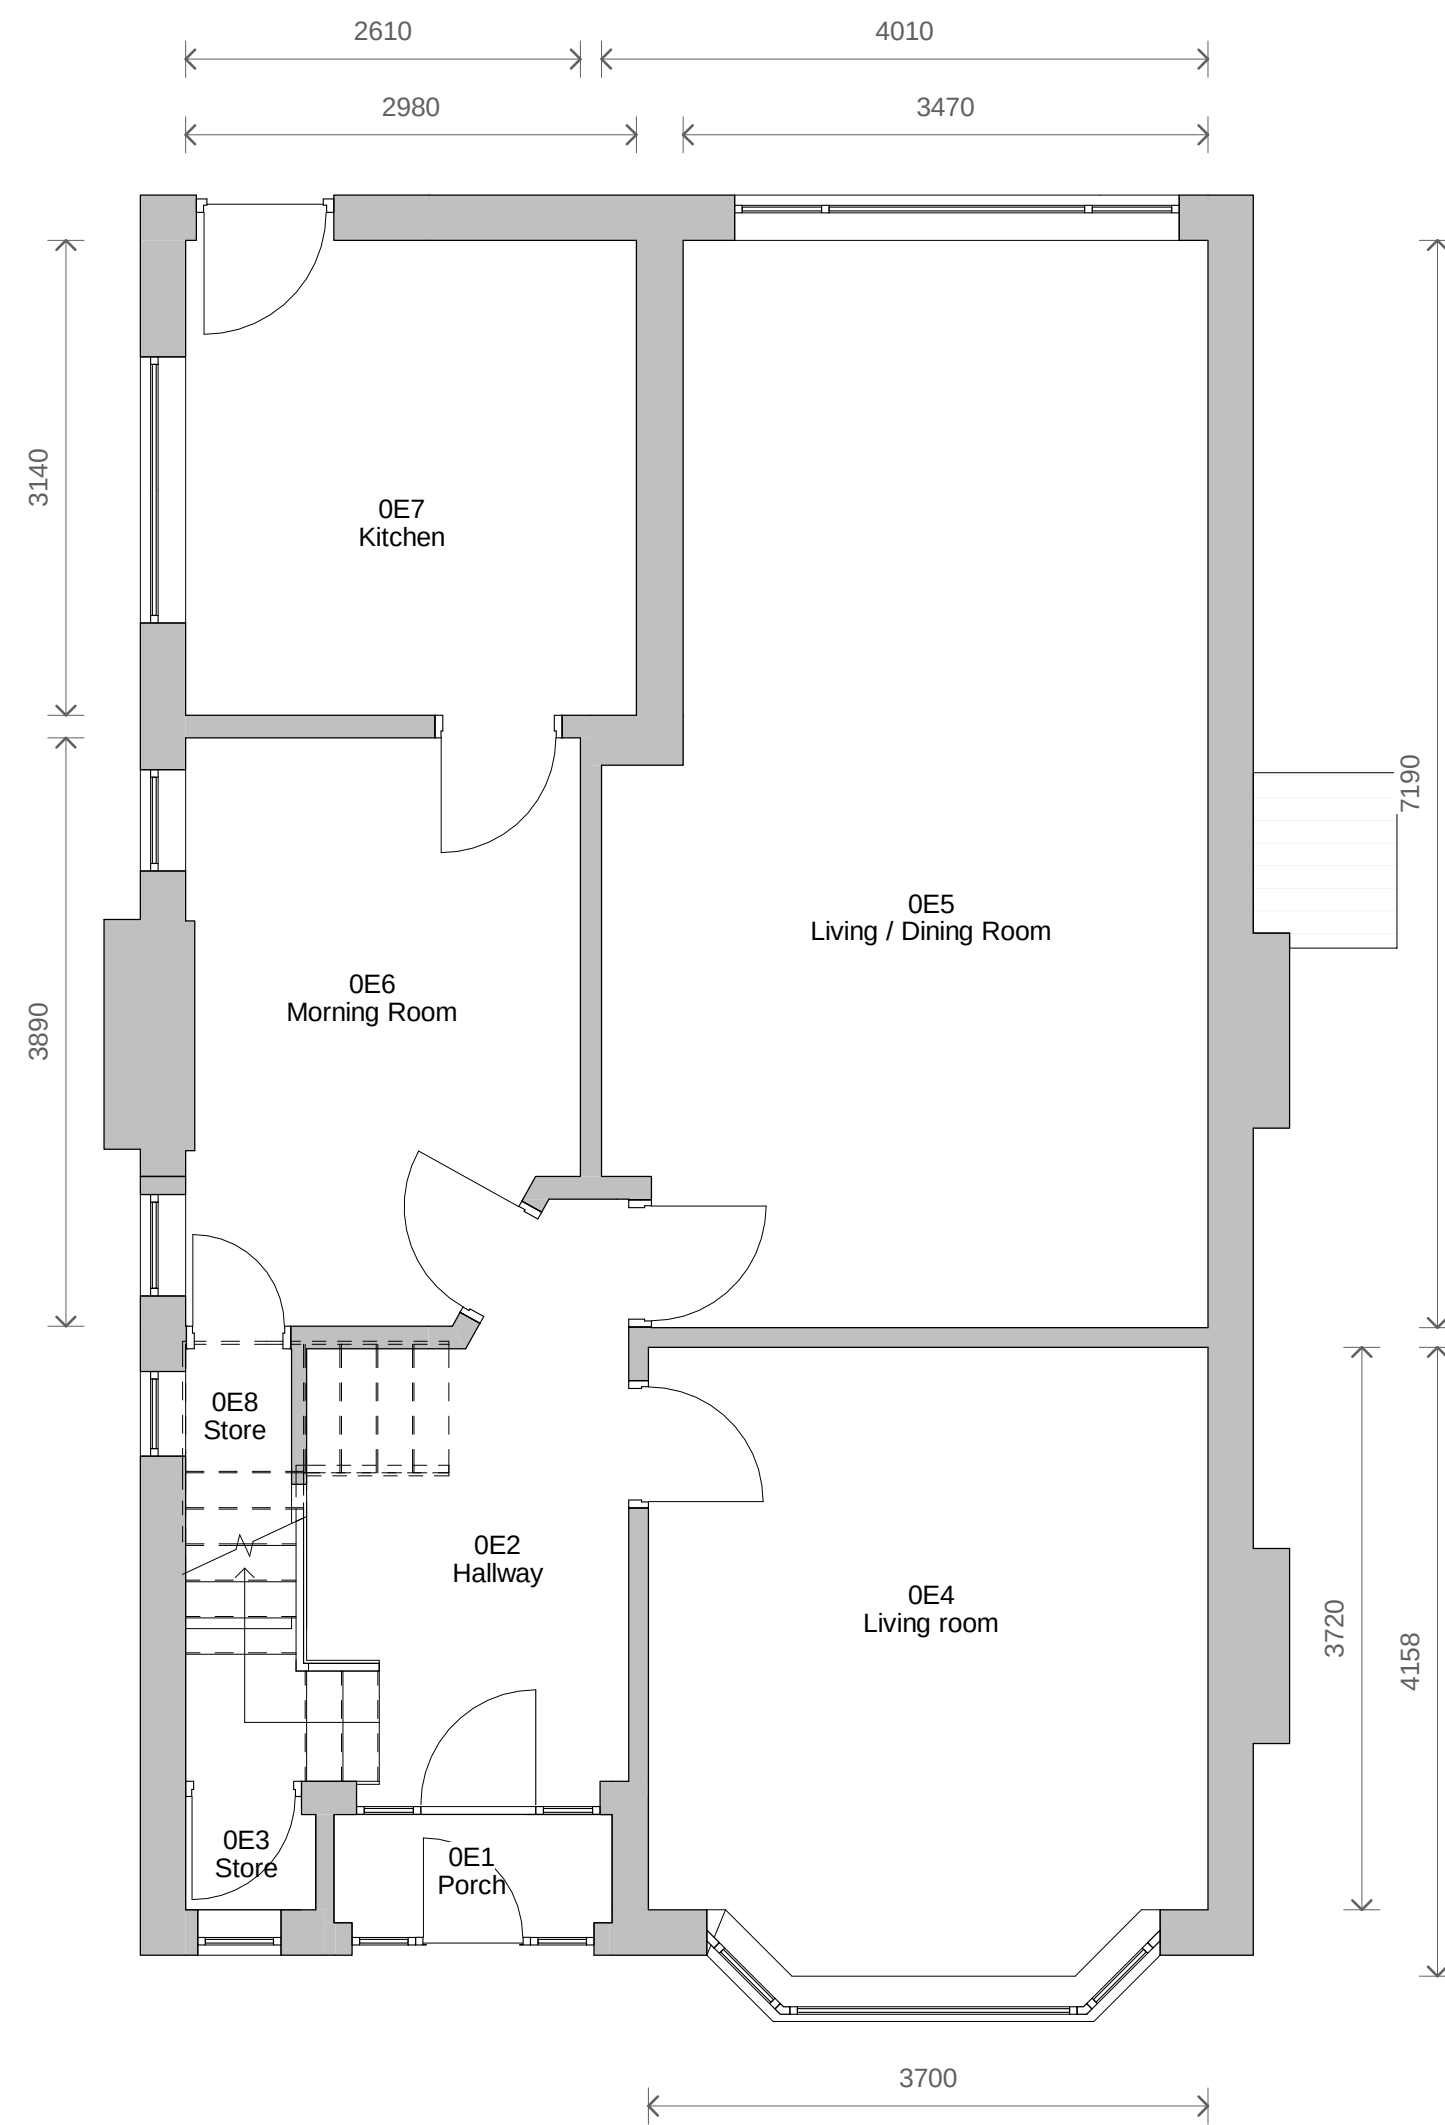

No.	Description	Date
PROJECT	52 Brookland Road	
TITLE	Existing Plans	
CLIENT	Haffner	
STATUS	DESIGN	
DRAWN BY	DATE	SCALE (@ A1)
TP	17/09/2021	1 : 50
PROJECT NUMBER	DRAWING NUMBER	REV
GSS21092	002	
© COPYRIGHT: ALL RIGHTS RESERVED. THIS DRAWING MUST NOT BE REPRODUCED WITHOUT PRIOR WRITTEN CONSENT. DRAWING TO BE USED FOR THE STATUS INDICATED ONLY. ALL DIMENSIONS AND SETTING OUT DATA ARE CHECKED AND CONFIRMED IN-SITU. 

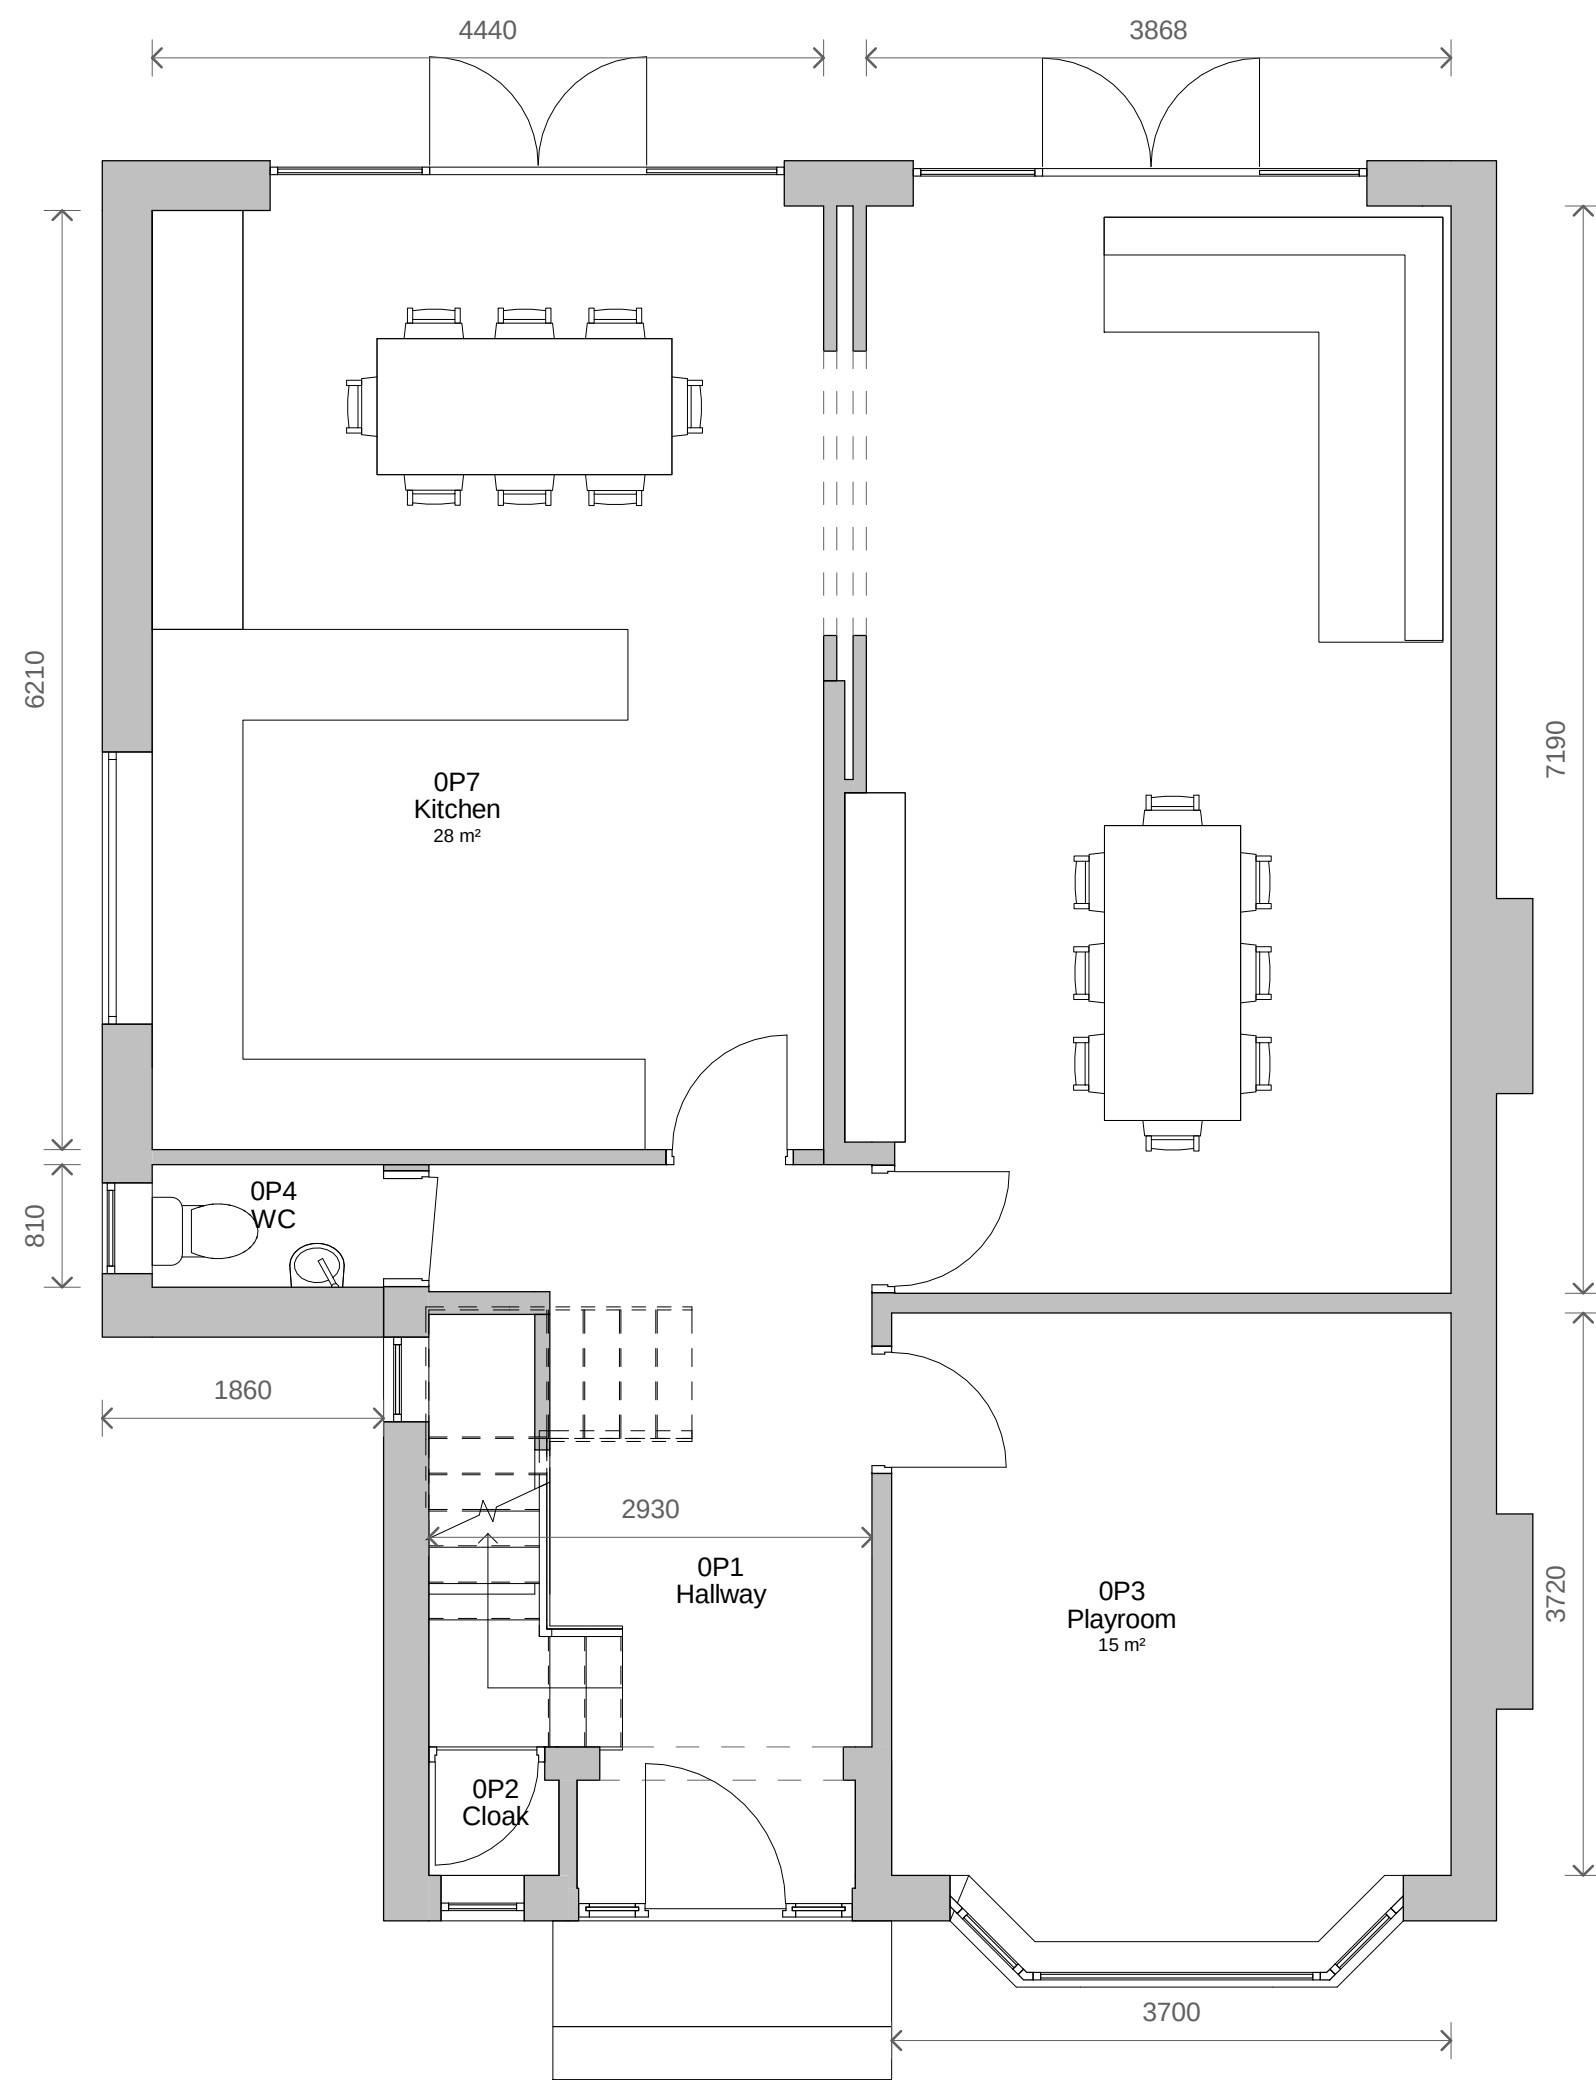


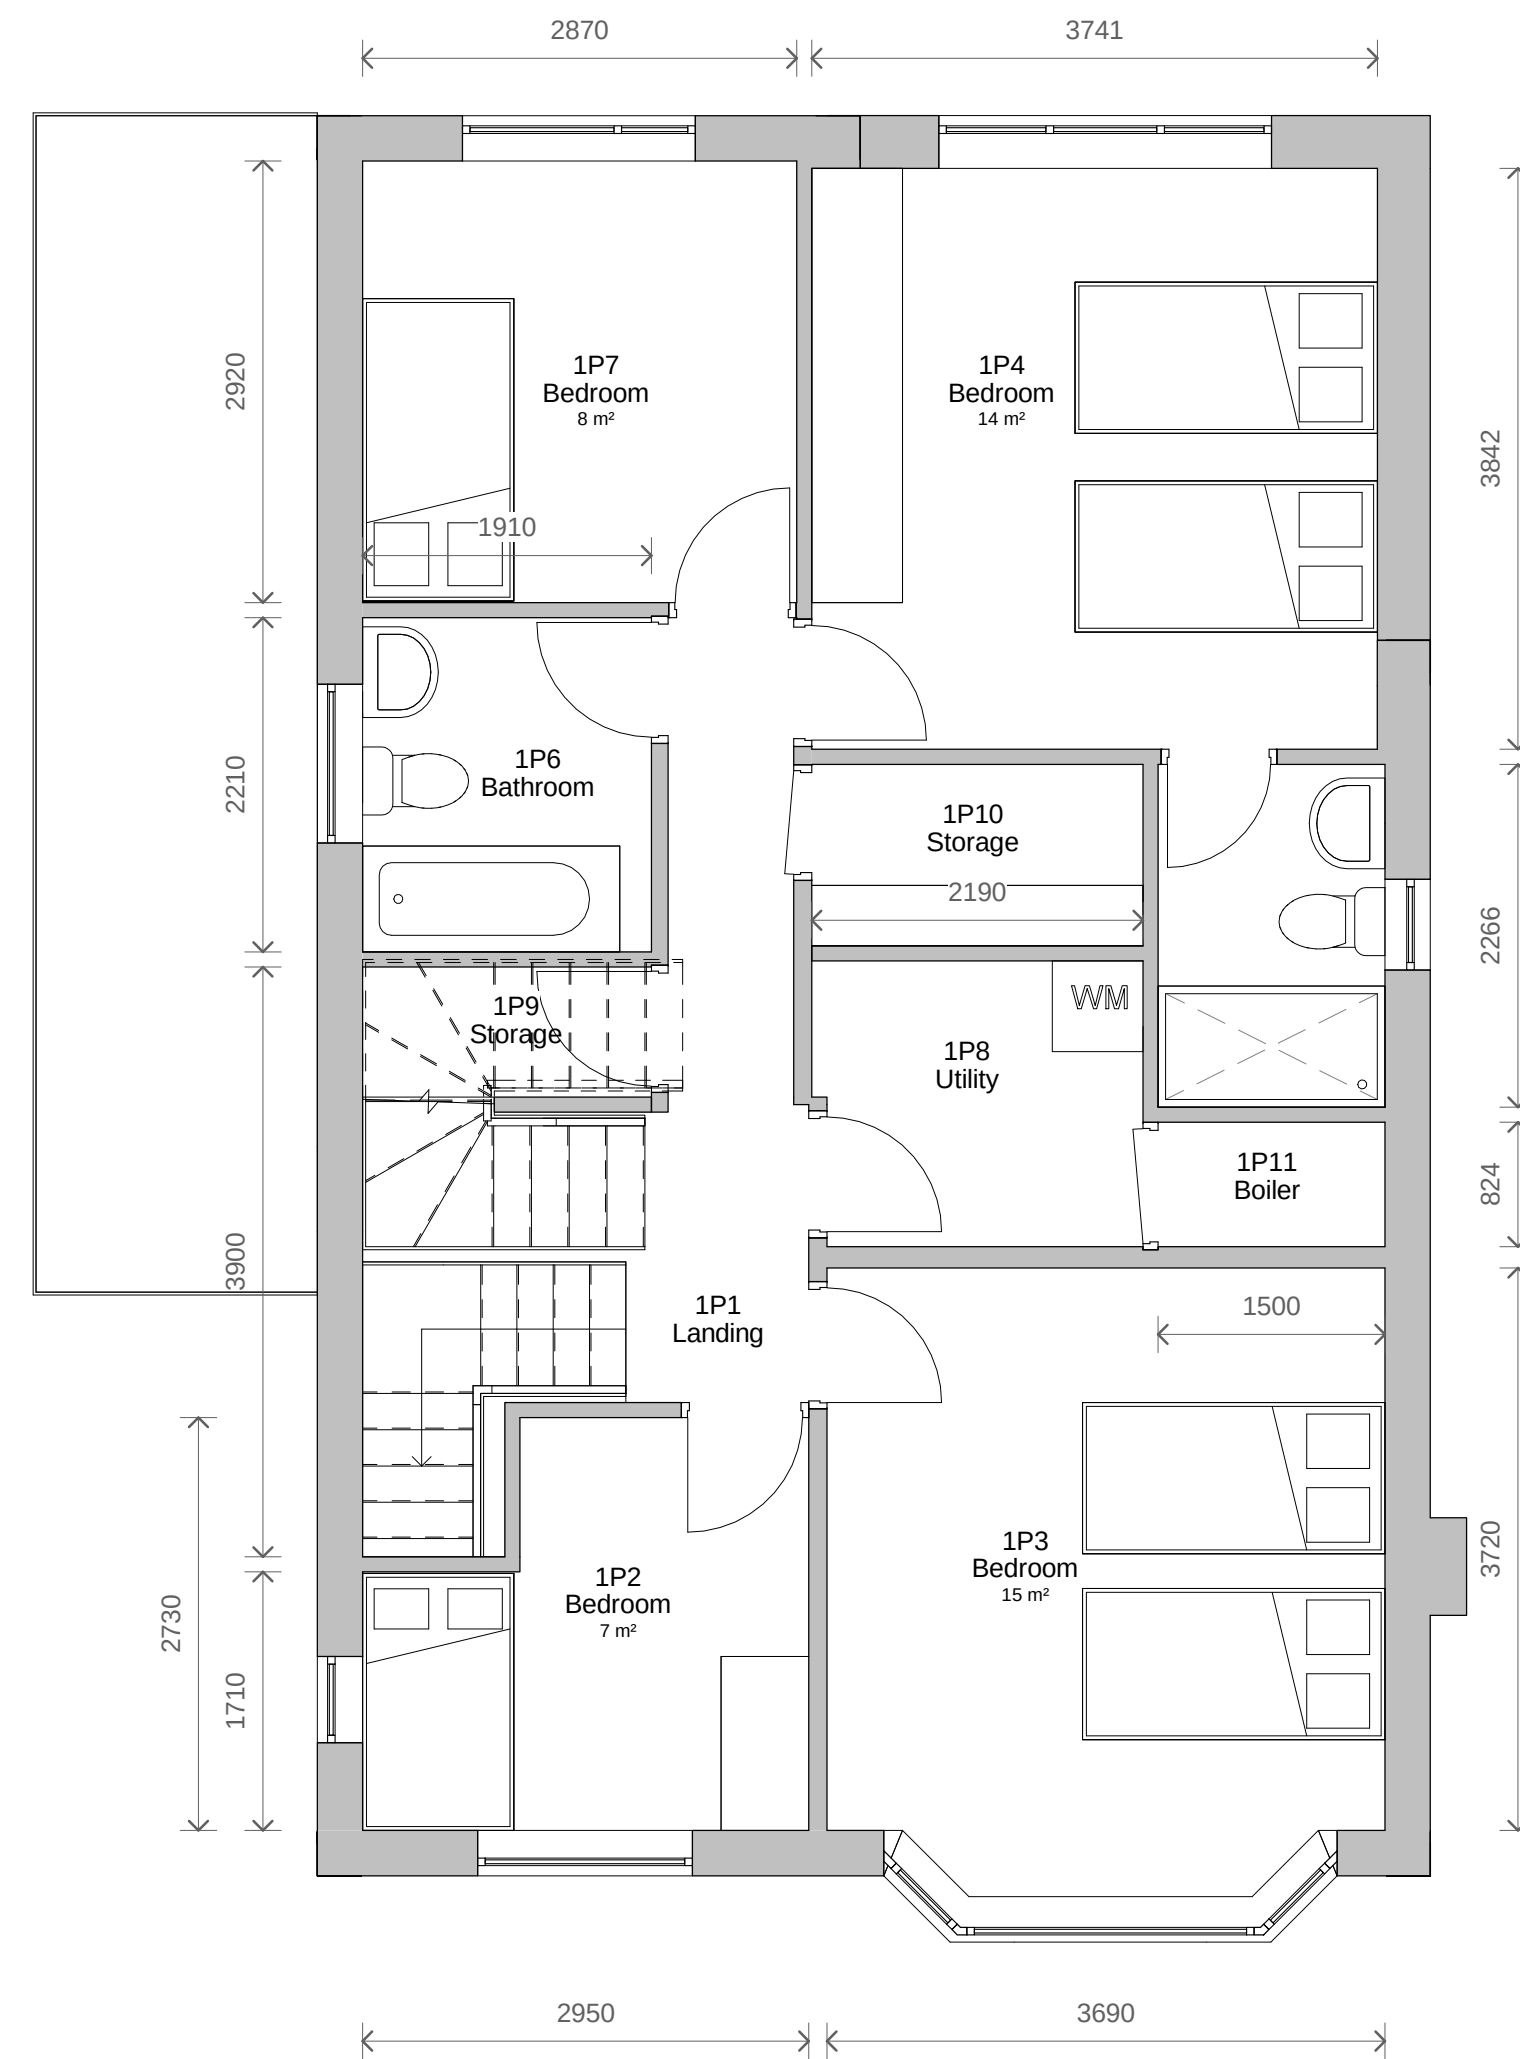

2P5 Bathroom

2P4 Wardrobe

2P3 Bedroom 18 m²

2P2 Bedroom 11 m²

2P1 Hallway

3348

1966

4405

1960







4020

410

410


3	Revised Design	14/10/2021
2	Dims added	04/10/2021
1	Revised Design	04/10/2021
No.	Description	Date


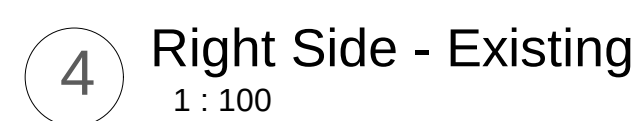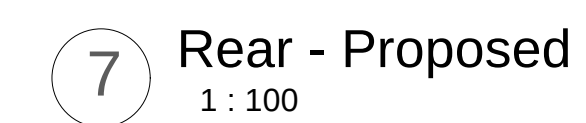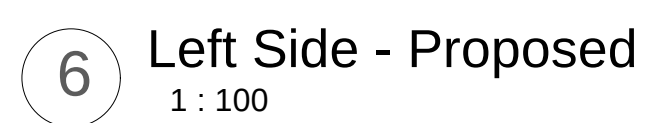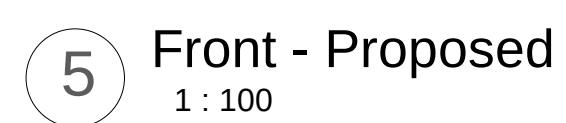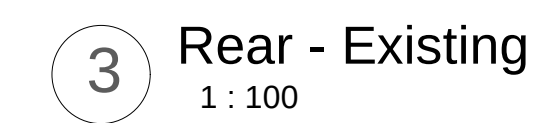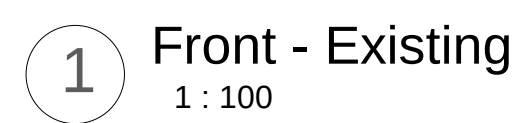


2	Revised Design	14/10/2021
1	Revised Design	04/10/2021
No.	Description	Date

PROJECT			
52 Brookland Road			
TITLE			
Existing & Proposed Elevations			
CLIENT			
Haffner			
STATUS			
DESIGN			
DRAWN BY		DATE	
SG		20/09/2021	
		SCALE (@ A1)	
		1 : 100	
PROJECT NUMBER			DRAWING NUMBER
GSS20192			004
			REV
			2


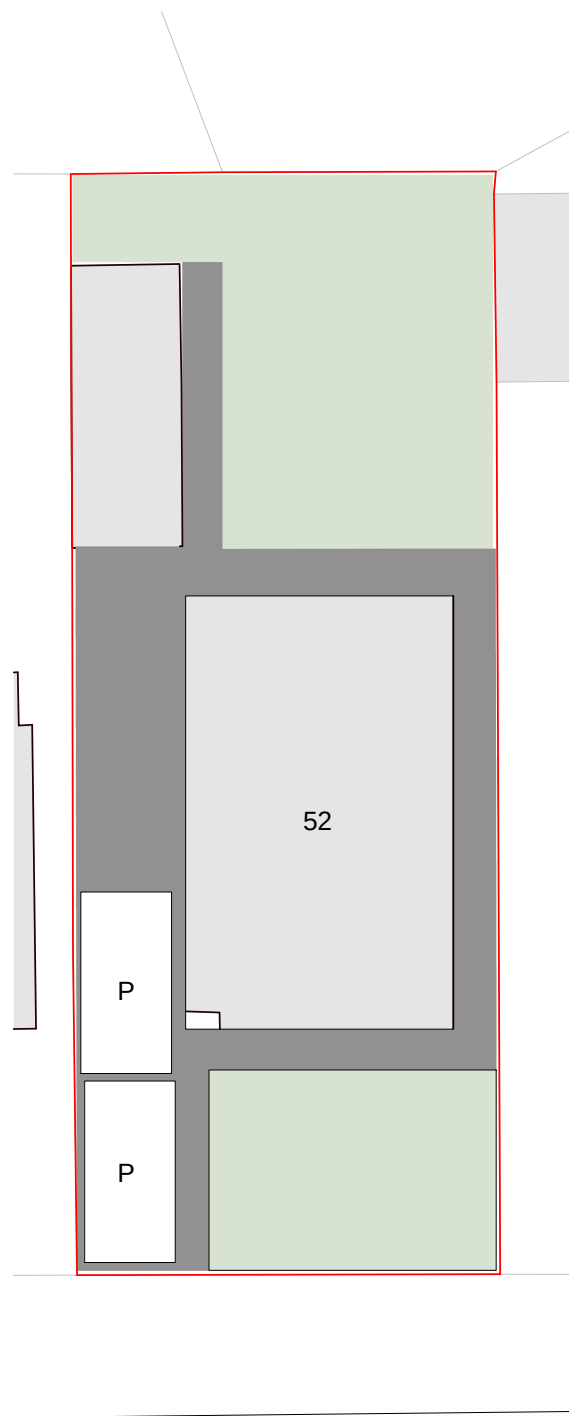

BROOKLANDS ROAD

1 Site - Existing
1 : 200

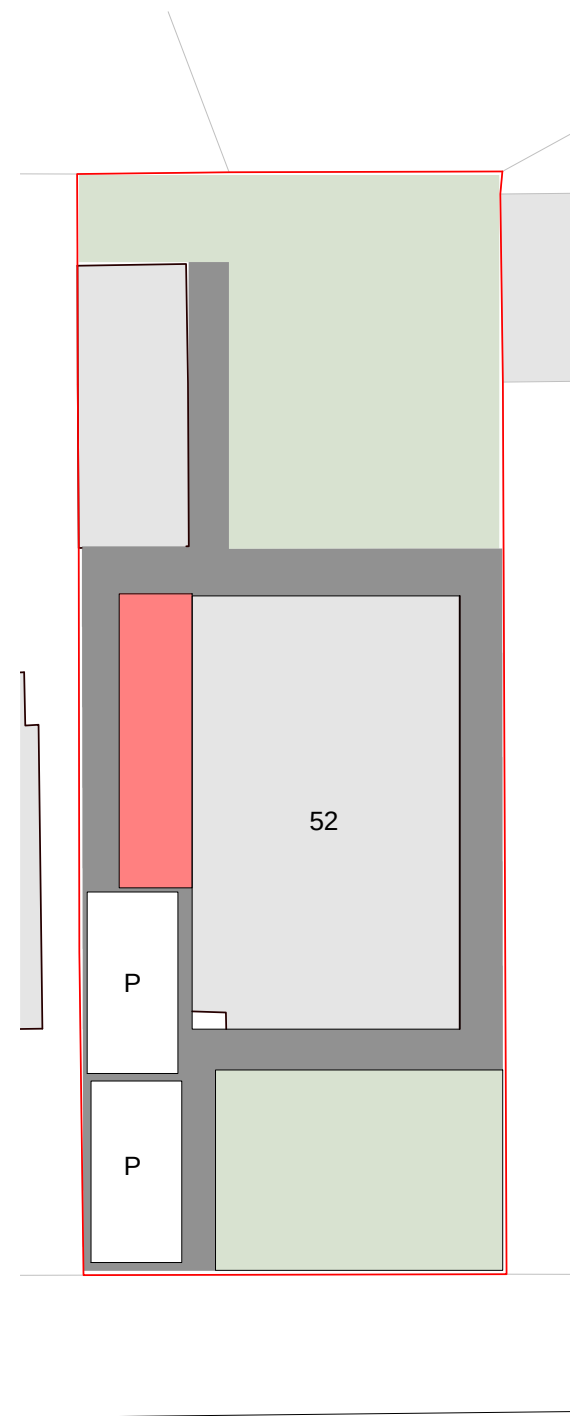

BROOKLANDS ROAD

2 Site - Proposed
1 : 200

PROJECT	52 Brookland Road	PROJECT NUMBER		DRAWING NUMBER		REV	GOLD SKETCH S T U D I O S www.goldsketch.co.ukinfo@goldsketch.co.uk0161 792 9595 NOTES © COPYRIGHT : ALL RIGHTS RESERVED. THIS DRAWING MUST NOT BE REPRODUCED WITHOUT PRIOR WRITTEN CONSENT. DRAWING TO BE USED FOR THE STATUS INDICATED ONLY. ALL DIMENSIONS AND SETTING OUT SHALL BE CHECKED AND CONFIRMED ON SITE. ANY DISCREPANCIES TO BE REPORTED TO THE DESIGNER PRIOR TO THE COMMENCEMENT OF ANY WORK. ALL WORK AND MATERIALS TO BE IN ACCORDANCE WITH CURRENT STATUTORY LEGISLATION. RELEVANT CODES OF PRACTICE AND BRITISH STANDARDS. ALL DIMENSIONS ON THIS DRAWING ARE IN MILLIMETRES (UNLESS OTHERWISE STATED).
TITLE	Site - Existing and Proposed	GSS21092		005			
CLIENT	Haffner	DRAWN BY	CHECKED BY	DATE	SCALE (@ A1)	No. Description Date	
		SG	TP	18/10/2021	1 : 200	STATUS	PLANNING



1 Street Scene - Existing
1 : 200



2 Street Scene - Proposed
1 : 200

PROJECT	52 Brookland Road	PROJECT NUMBER	GSS21092	DRAWING NUMBER	006	REV		GOLD SKETCH S T U D I O S www.goldsketch.co.ukinfo@goldsketch.co.uk0161 792 9595		
TITLE	Street Scene	DRAWN BY	TP	CHECKED BY	SG	DATE	18/10/2021			
CLIENT	Haffner	SCALE (@ A1)	1 : 200	No.	Description	Date		NOTES © COPYRIGHT : ALL RIGHTS RESERVED. THIS DRAWING MUST NOT BE REPRODUCED WITHOUT PRIOR WRITTEN CONSENT. DRAWING TO BE USED FOR THE STATUS INDICATED ONLY. ALL DIMENSIONS AND SETTING OUT SHALL BE CHECKED AND CONFIRMED ON SITE. ANY DISCREPANCIES TO BE REPORTED TO THE DESIGNER PRIOR TO THE COMMENCEMENT OF ANY WORK. ALL WORK AND MATERIALS TO BE IN ACCORDANCE WITH CURRENT STATUTORY LEGISLATION. RELEVANT CODES OF PRACTICE AND BRITISH STANDARDS. ALL DIMENSIONS ON THIS DRAWING ARE IN MILLIMETRES (UNLESS OTHERWISE STATED).		
				STATUS	PLANNING					