


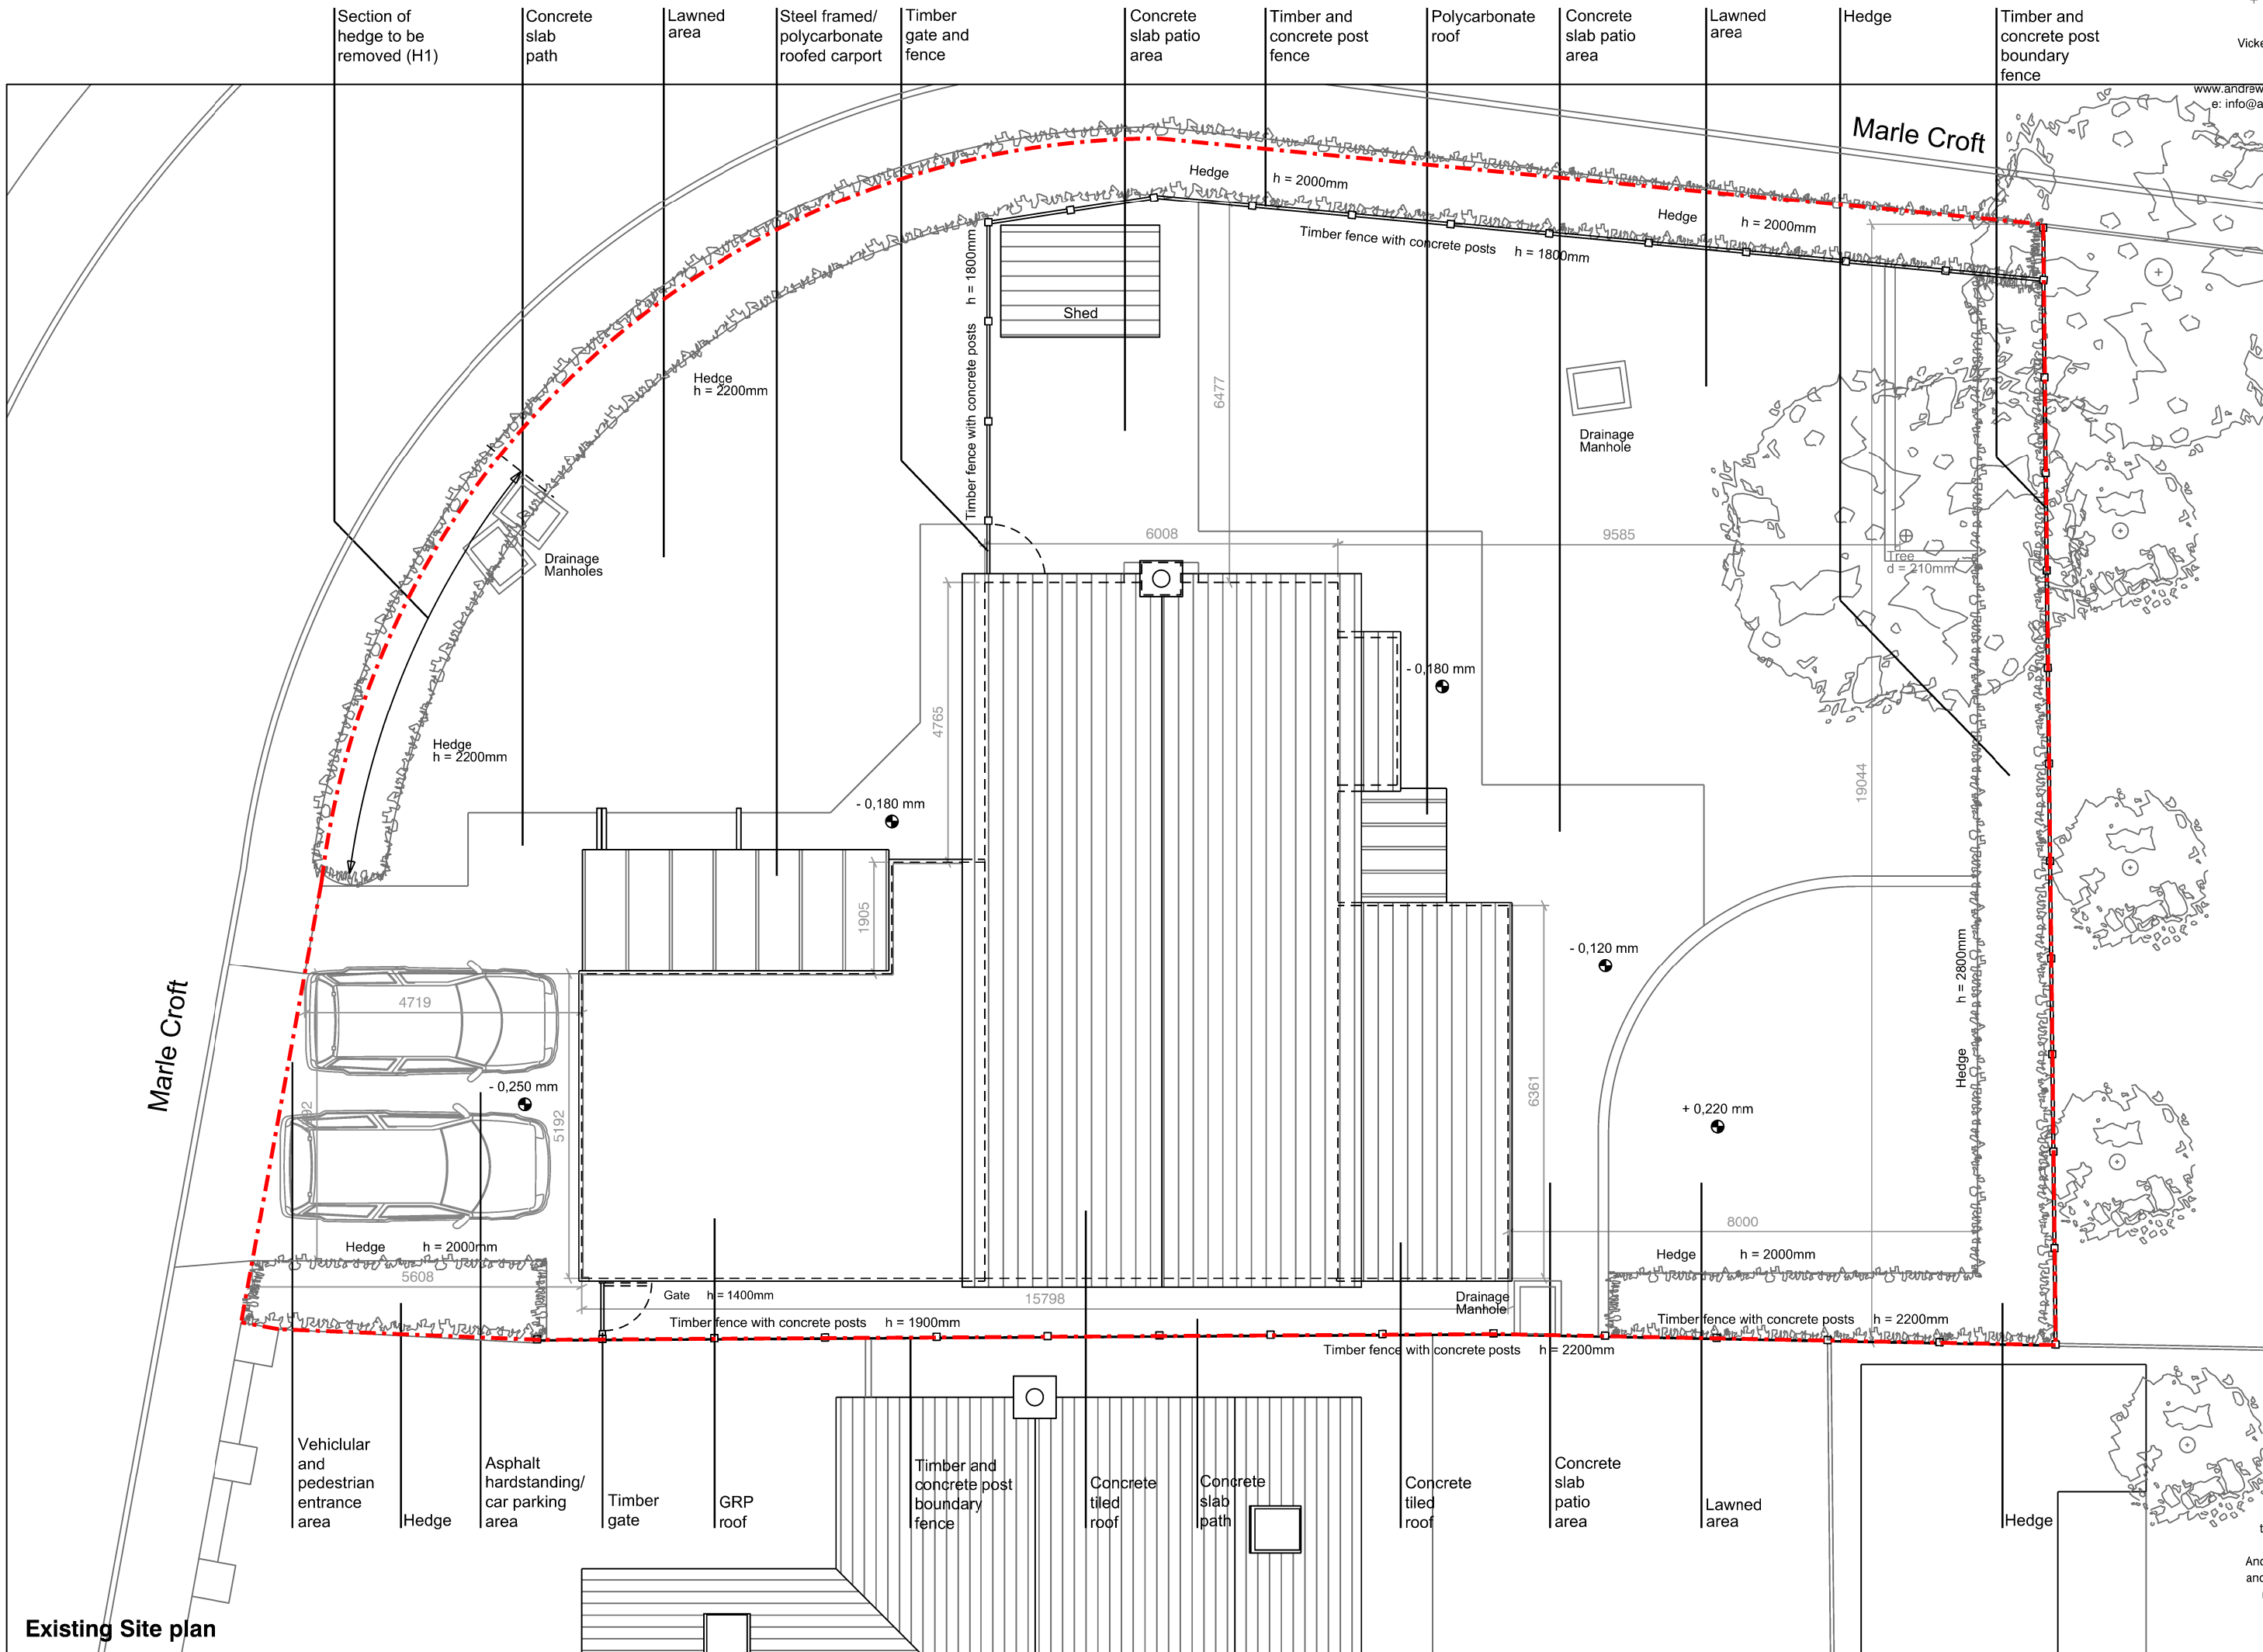

Existing Site plan