


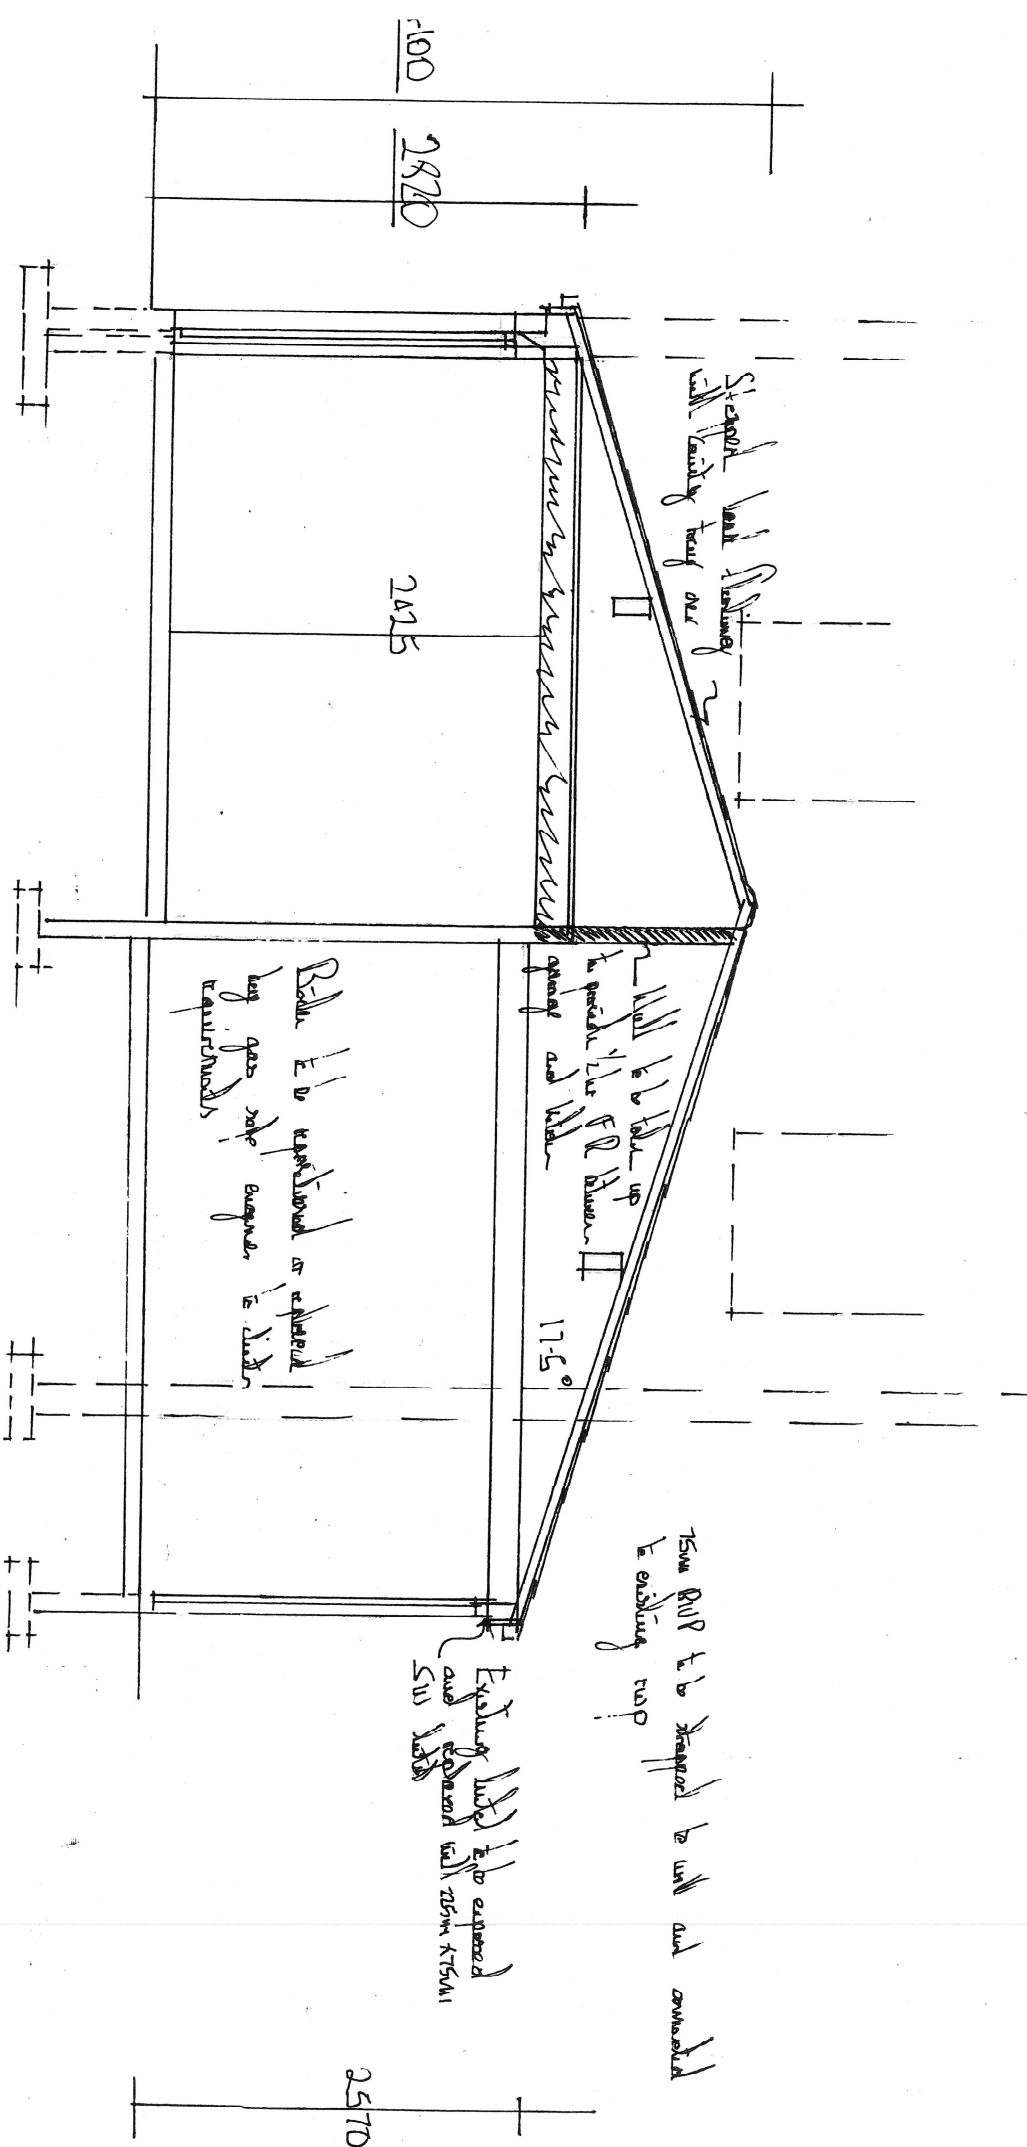

Typical Section

Scale 1:50