
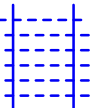
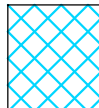


A	Amended to suit clarified site boundaries	05/07/22
B	Eastern boundary	25/07/22
C	Field water drainage shown	04/08/22
D	Gates and footpath shown	30/08/22
E	Clubhouse moved	14/10/22
F	Facilities standards note	25/10/22
G	Dimensions enlarged	01/01/23
H	Car park layout	10/03/23
I	Hatch corrected	14/03/23
J	Red line boundary amended	29/08/23
K	Red line boundary amended	10/01/24
L	Bealey's Goff Culvert	13/01/24
M	Football pitch added	12/02/24
N	Pitch drainage shown	15/03/24
O	5/5 pitch & trees shown	29/04/24
R	Container and porch shown	08/06/24

-  PITCH DRAINAGE
-  PROPOSED FOOTPATH
-  CATCHNET
-  6 INCH DRAIN REFER TO PLAN 7
-  CRICKET SITE PERIMETER FENCE
-  REMAINDER OF SITE EDGED RED (CRICKET)
-  BEALEY'S GOFF CULVERT
-  EXISTING GOFF FORMER ROUTE AND EASEMENT (UNDIMINISHED AGAINST)
-  RIGHT OF WAY 12 FEET WIDE REFERRED TO IN 31ST JULY 1933 (UNDIMINISHED AGAINST)

CLUB DESIGN LTD

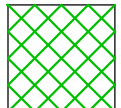

CLIENT
MORRIS HOMES LTD

PROJECT
PROPOSED NEW CRICKET FACILITIES AT EAST LANC'S PAPER MILL



DRAWING
PROPOSED CRICKET SITE LAYOUT

DRAWING NUMBER	REV
1149-002	R
SCALE@A1	DATE
1:500	JULY 2022
AUTHOR	STATUS
RB	INFO

SPORTS FACILITIES DESIGNERS
CHARTERED ARCHITECTS
PROJECT MANAGERS

CLUB DESIGN LTD

Silverlea, Wycile Lane, Bunbury, Cheshire, CV6 9PD
Tel: 01706 632600 Fax: 01829 261393
E-mail: info@clubdesign.net
Web: www.clubdesign.net

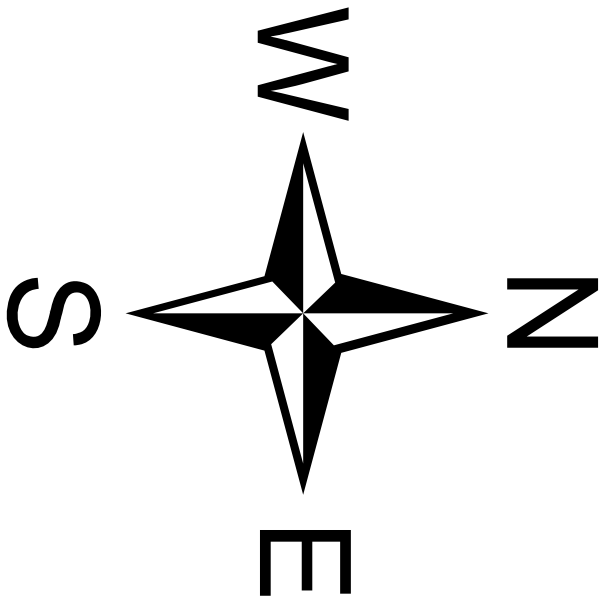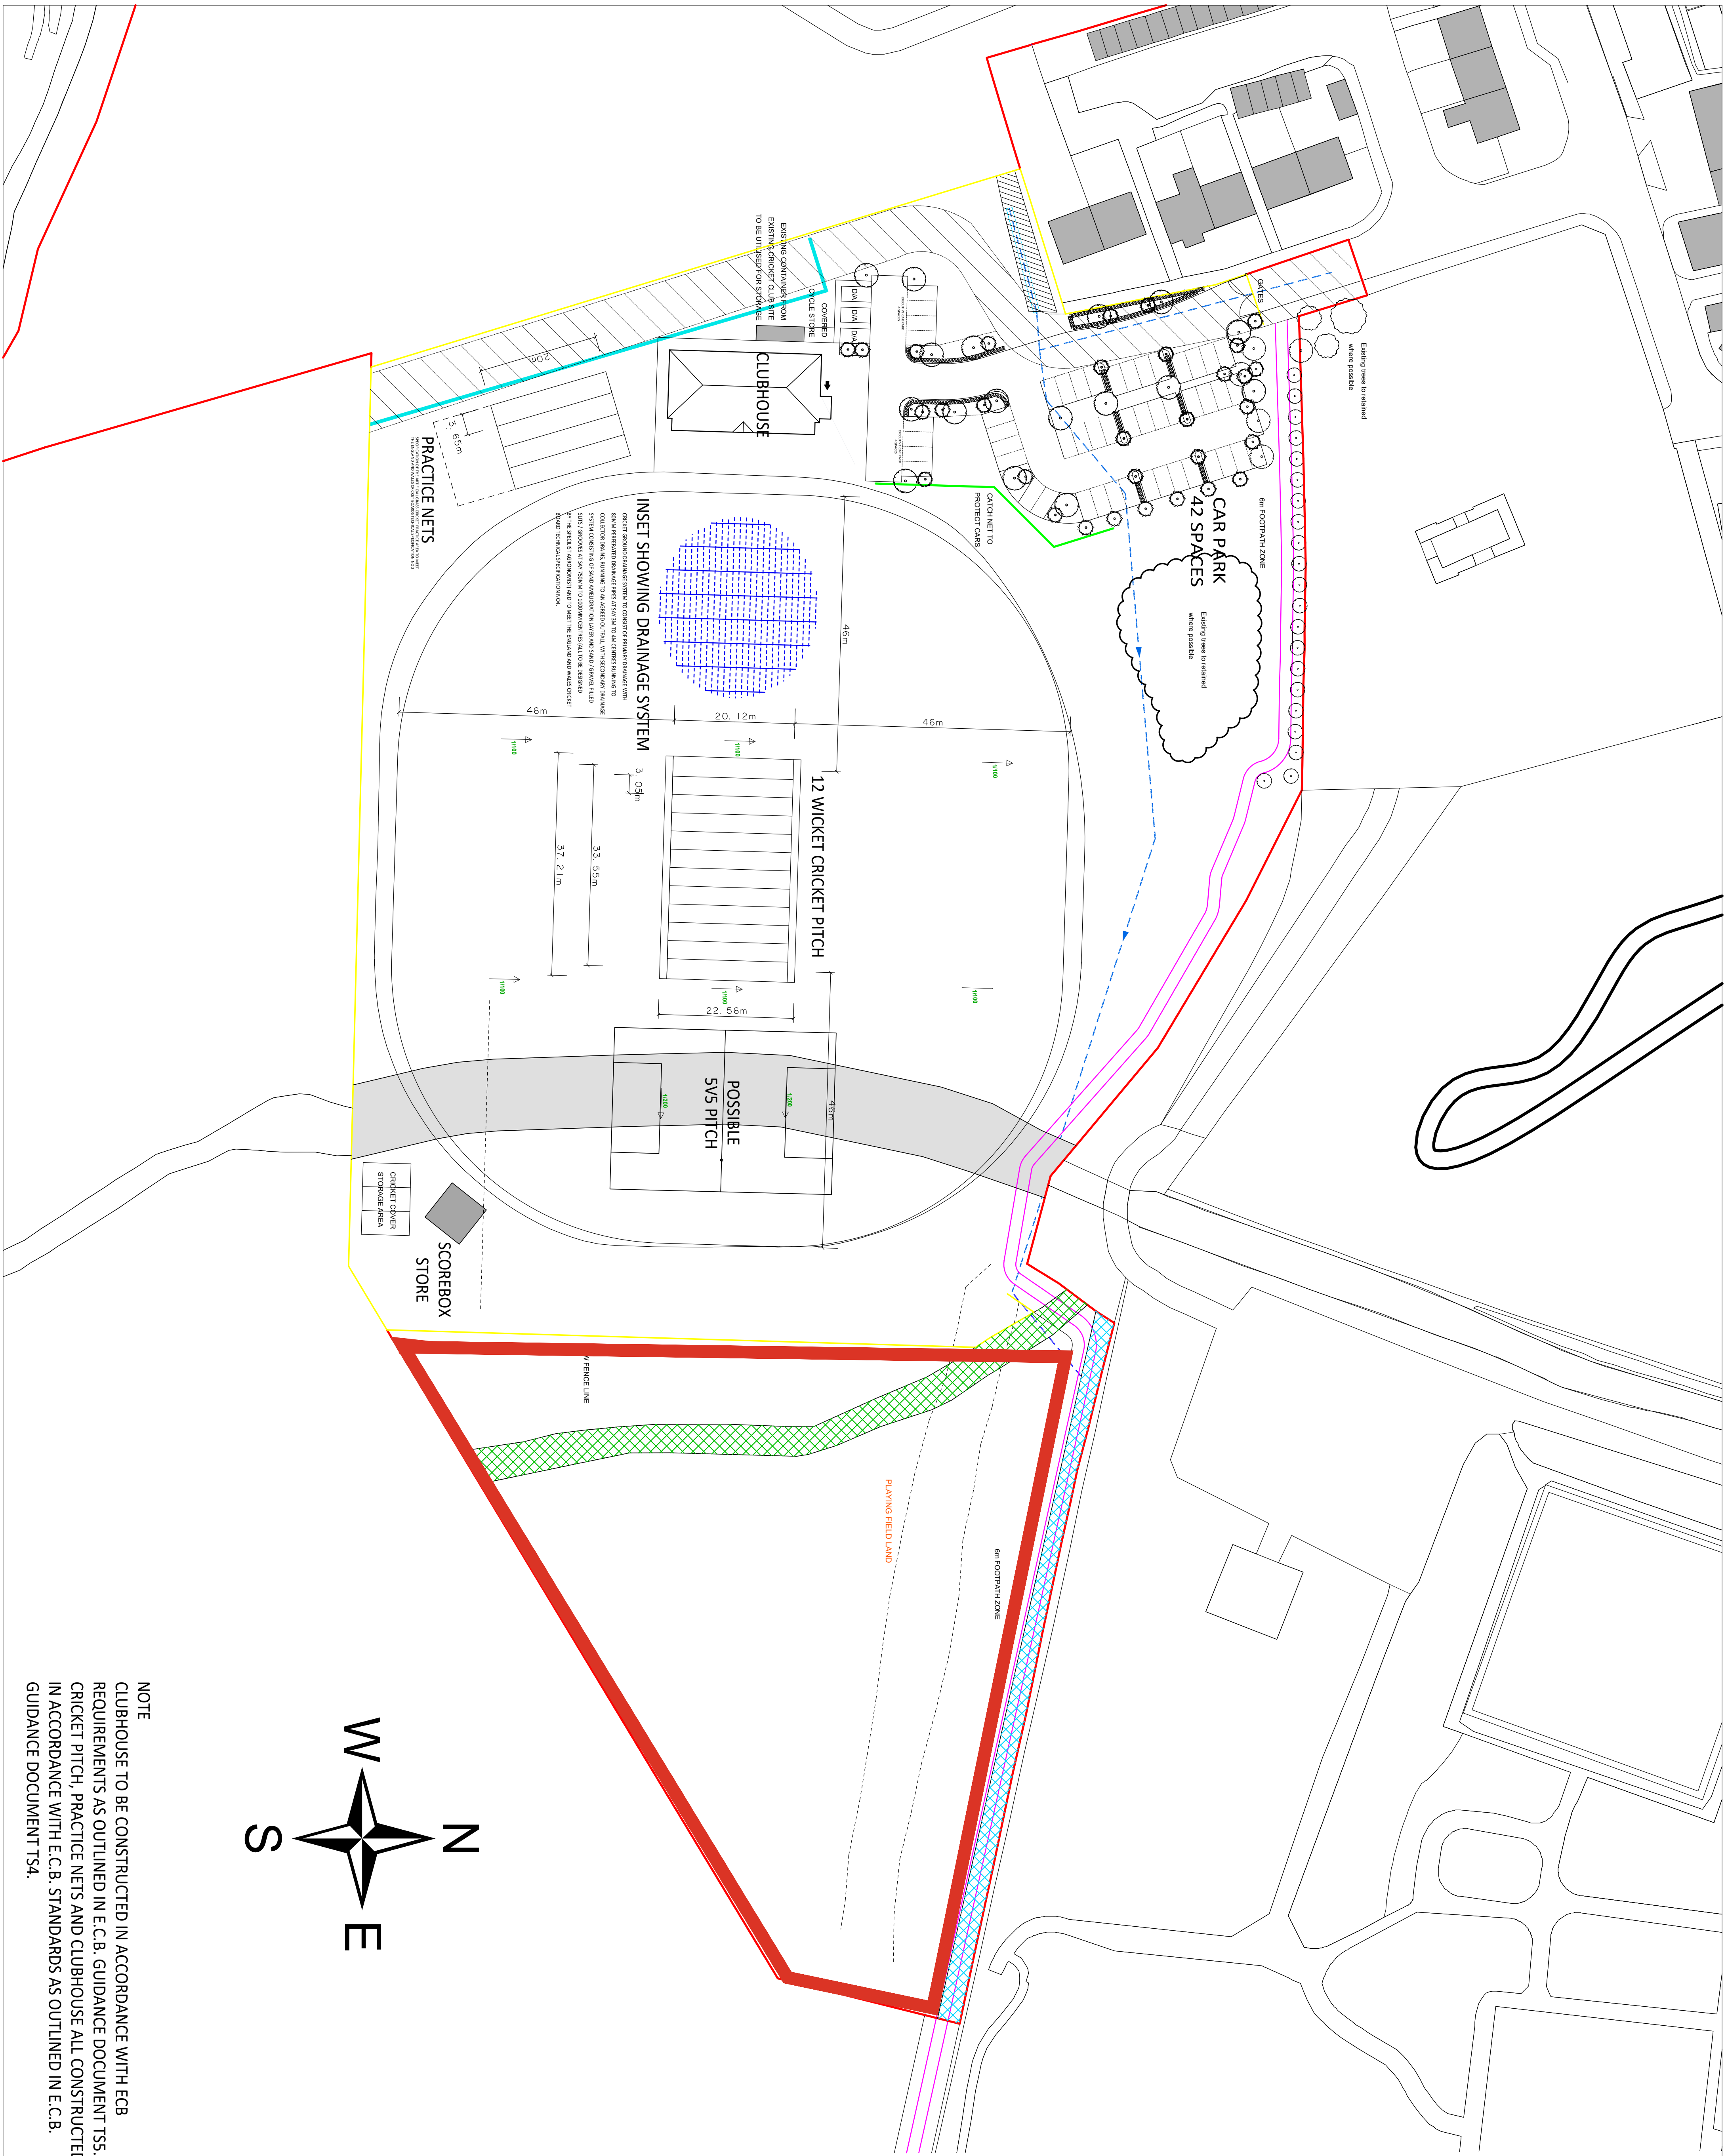

NOTE
CLUBHOUSE TO BE CONSTRUCTED IN ACCORDANCE WITH ECB REQUIREMENTS AS OUTLINED IN E.C.B. GUIDANCE DOCUMENT TS5. CRICKET PITCH, PRACTICE NETS AND CLUBHOUSE ALL CONSTRUCTED IN ACCORDANCE WITH E.C.B. STANDARDS AS OUTLINED IN E.C.B. GUIDANCE DOCUMENT TS4.