


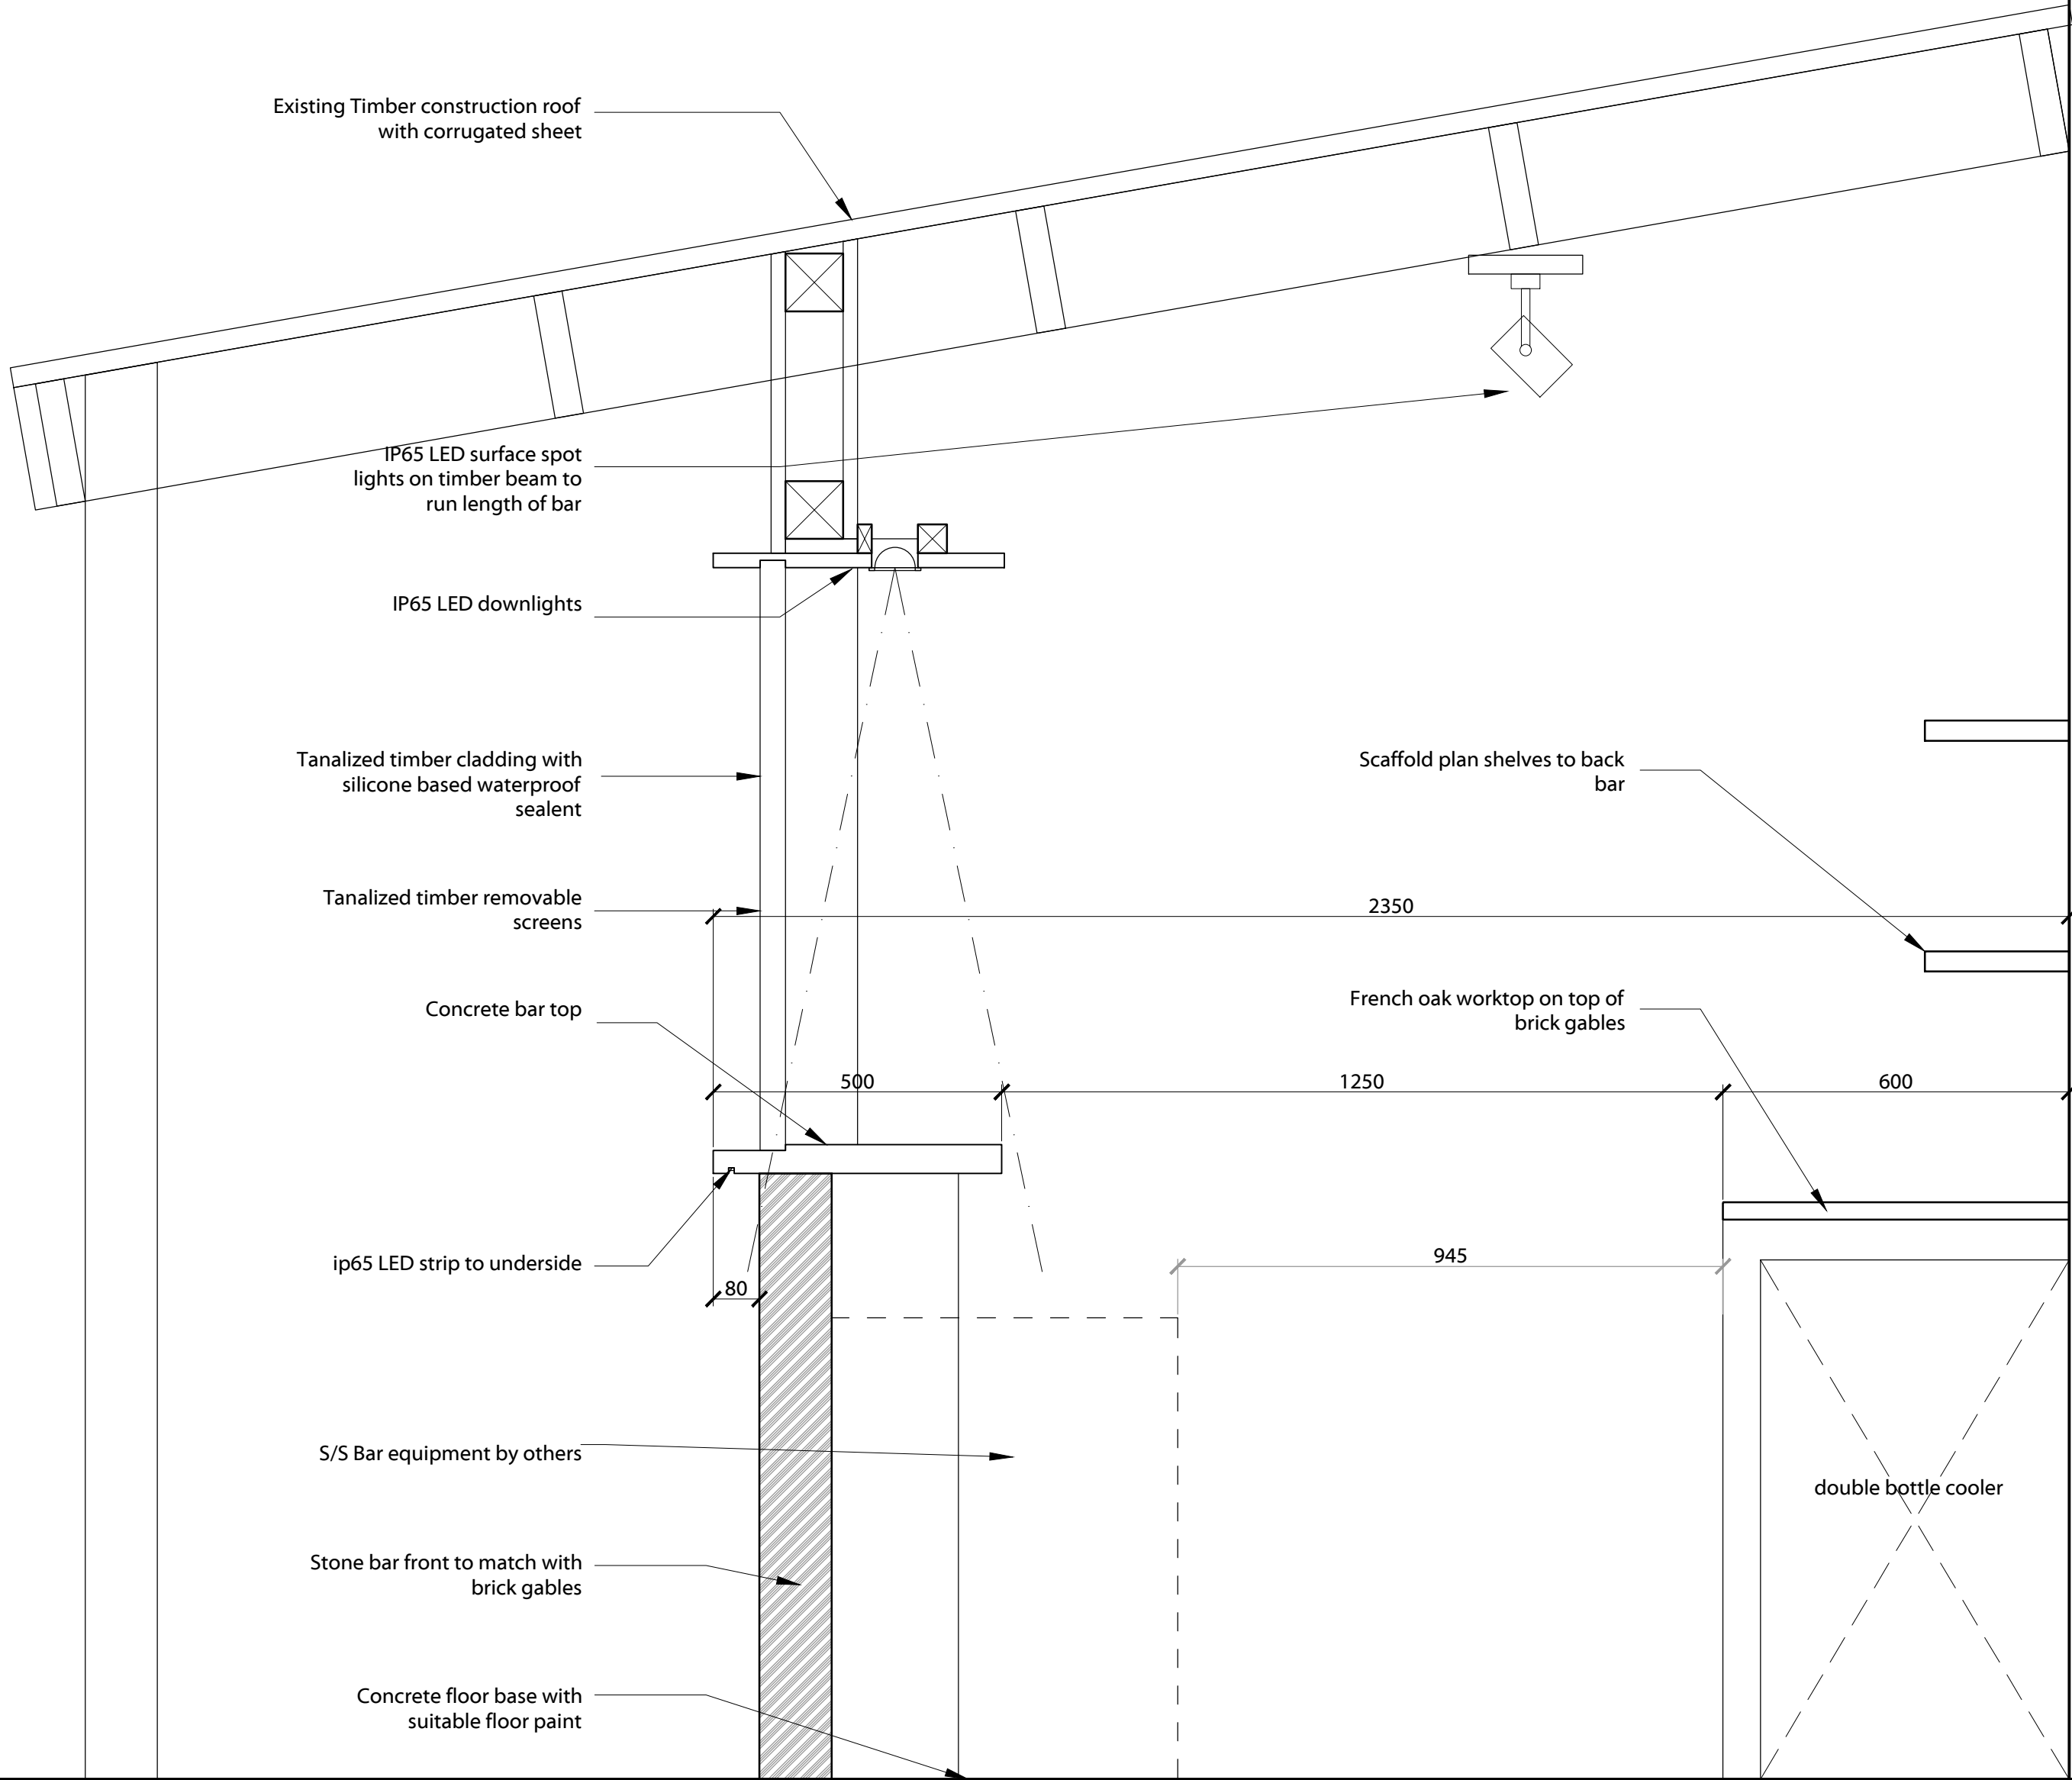

Section Thru

Rev: 00.00.00

TITLE: Proposed Bar Section detail

PROJECT: Eagle & Child Ramsbottom

CLIENT: Thwaites

DRAWN BY: SCALE: 1:10 @ A1

DATE: 11.11.24 DWG NO: 1546.06 REV: