



3.0 Construction Detail

Typical Closeboard Timber Fence Detail

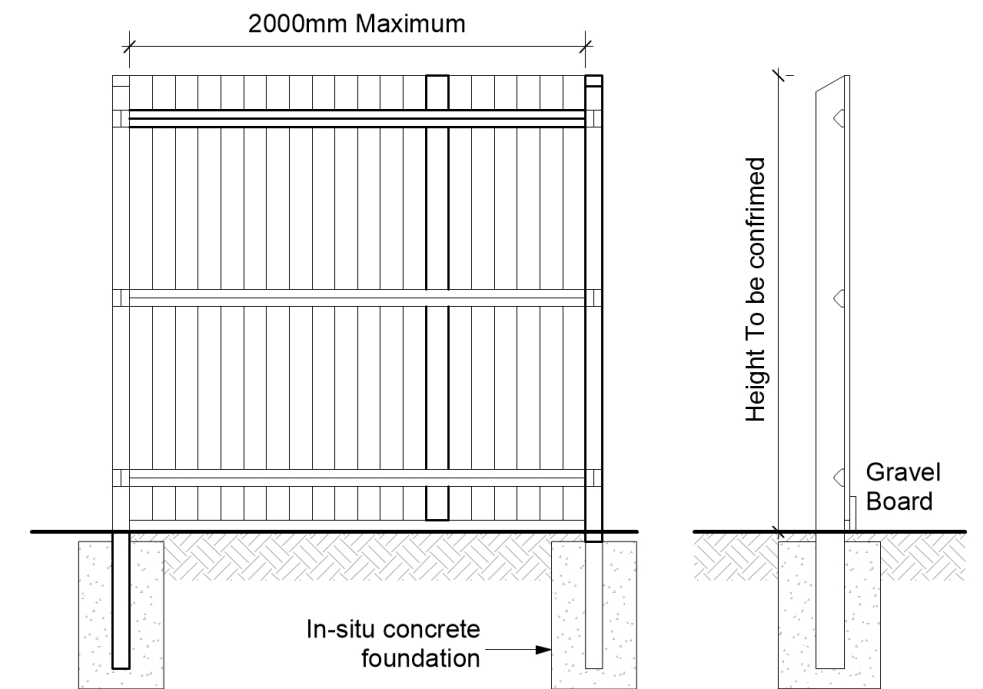

Supplier : CLD Fencing or similar
Product: Timber Closeboard Fence
Height: TBC

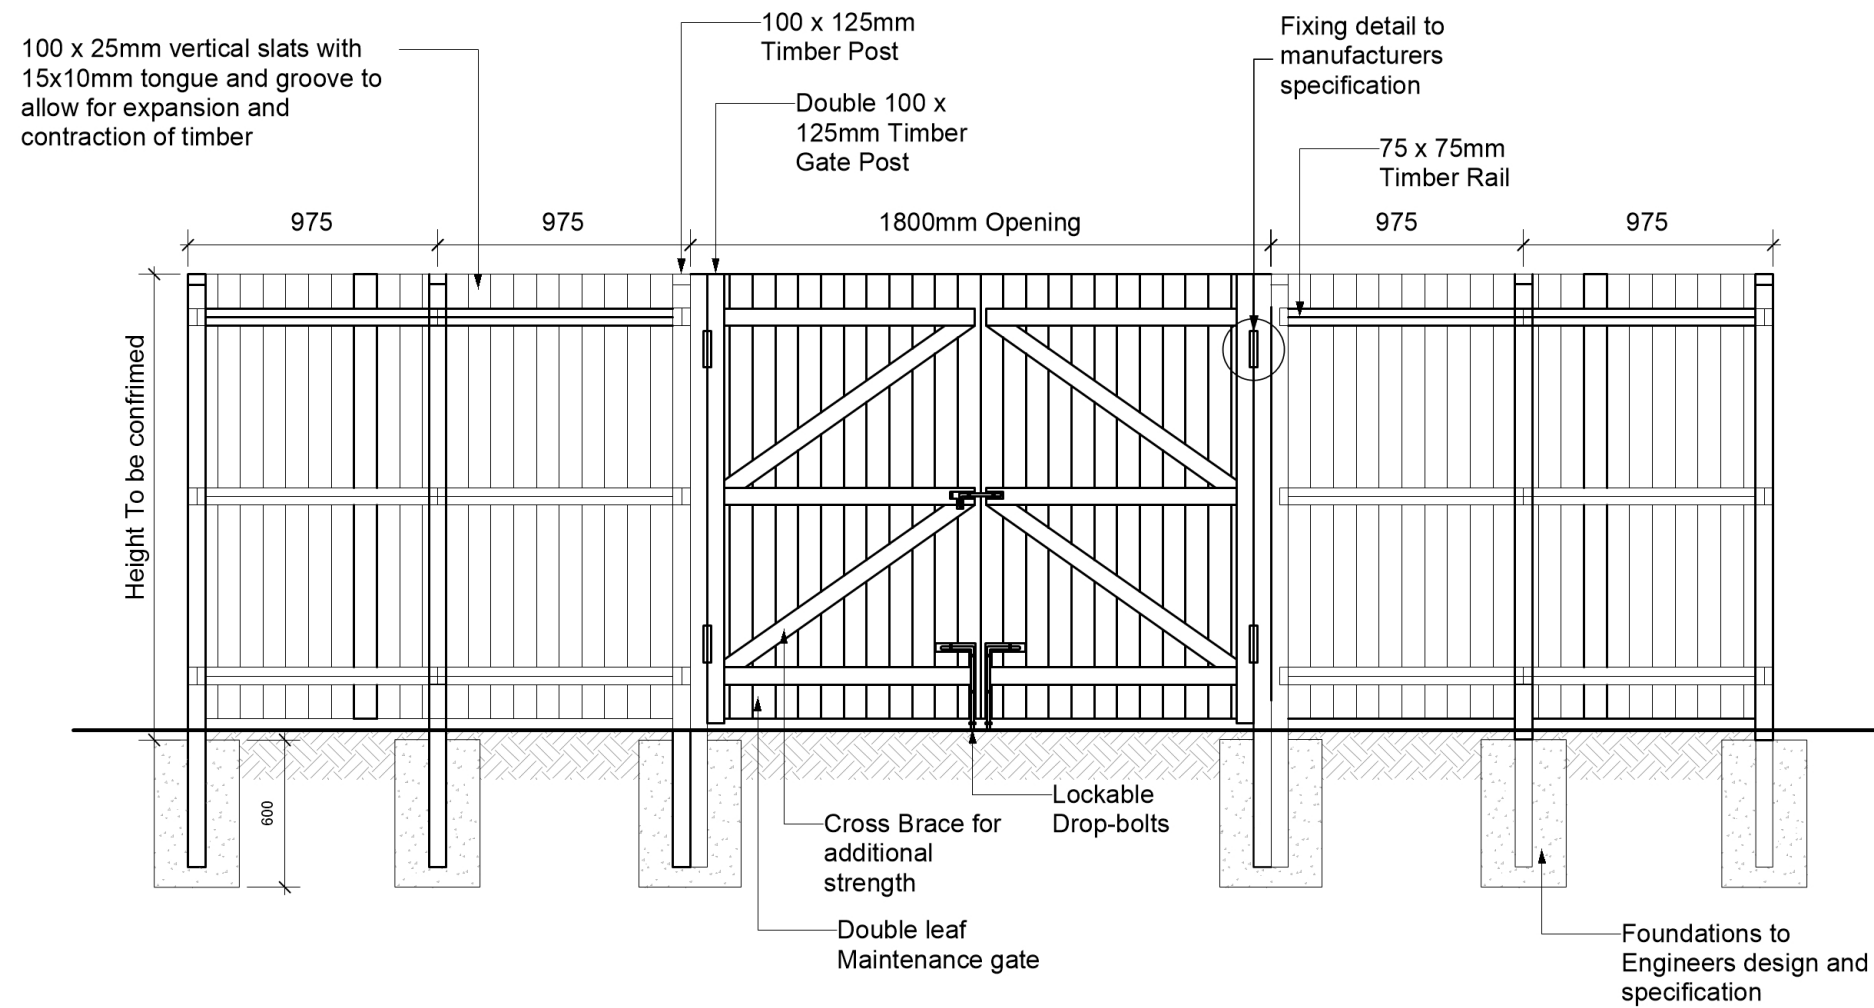