


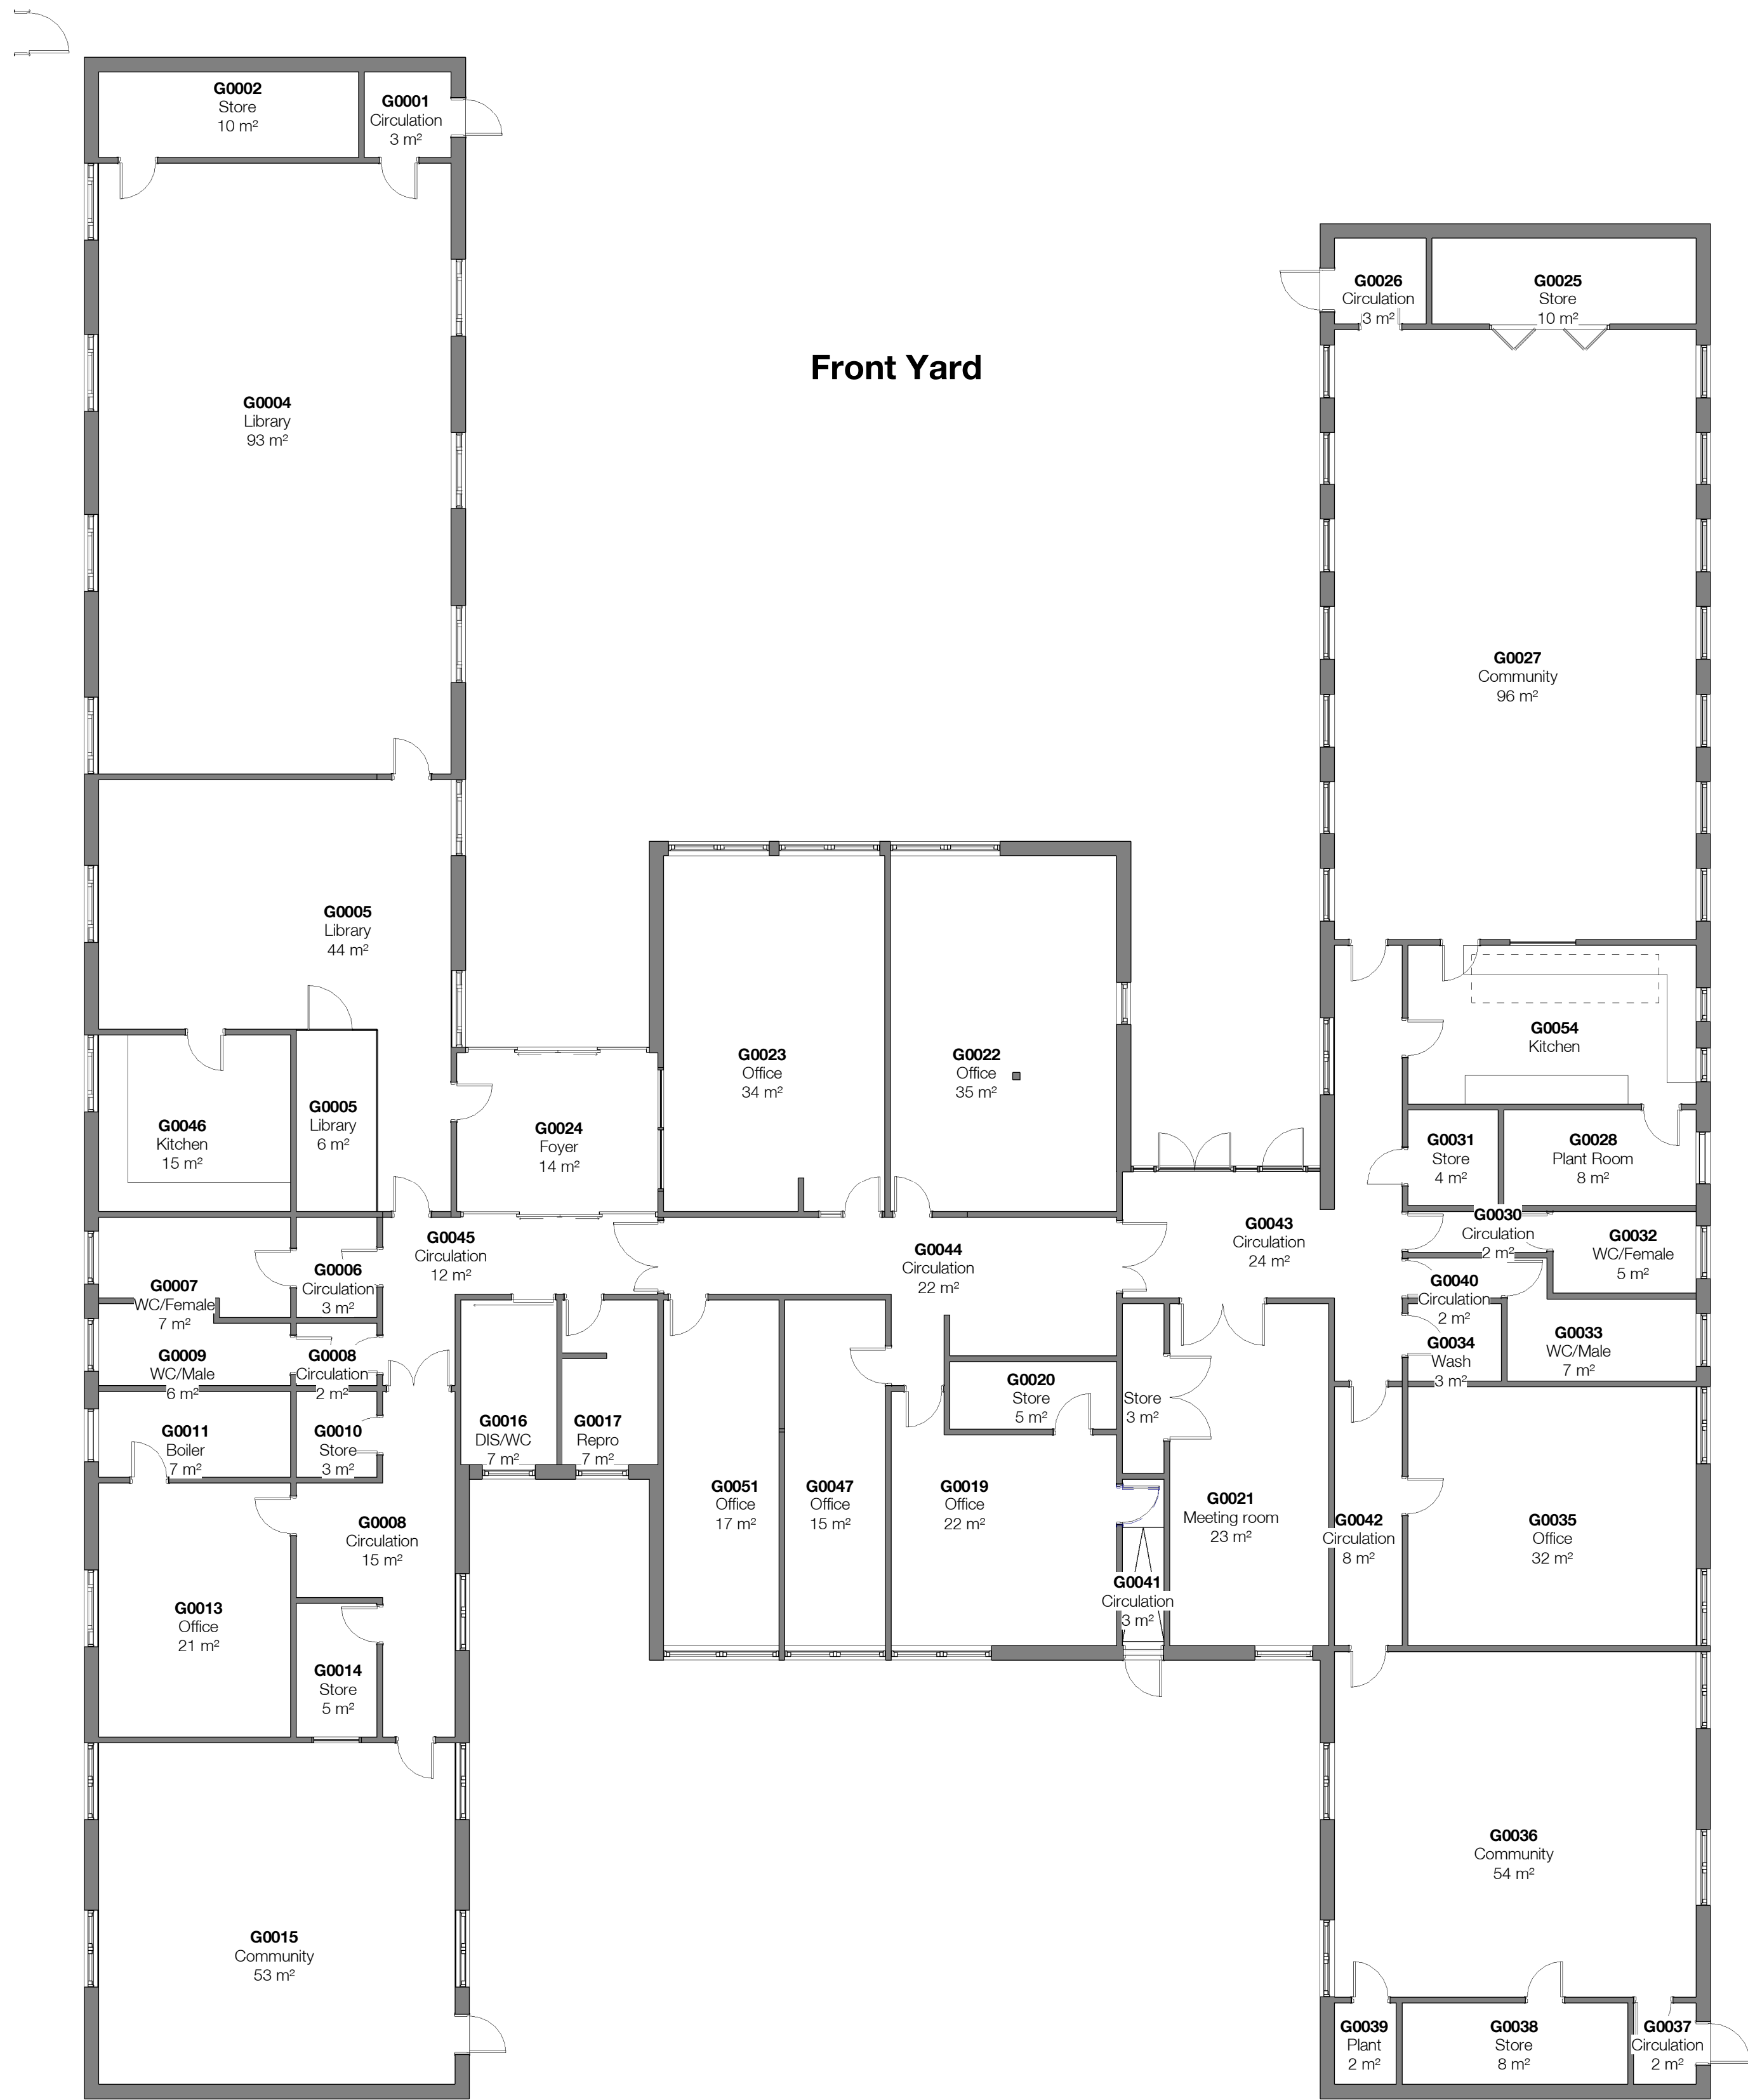

1 Existing GA Plan
1 : 100



The use of this data by the recipient acts as an agreement of the following statements.
Do not use this data if you do not agree with any of the following statements:-

Ryder Architecture has co-ordinated relevant information received from third parties, but are not responsible for the content of the information received from others.

The controlled version of this drawing should be viewed in DWF or PDF format not DWG or other formats. All prints of this drawing must be made in full colour.

Where this drawing has been based upon Ordnance Survey data, it has been reproduced under the terms of Ryder Licence No. 100000144. Reproduction of this drawing in whole or in part is prohibited without the prior permission of Ordnance Survey.

Do not scale the drawing. Use figured dimensions in all cases. Check all dimensions on site. Report any discrepancies in writing to Ryder before proceeding.

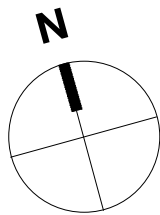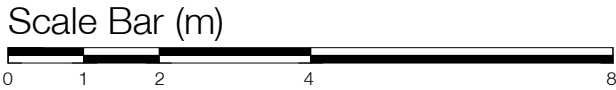

P5	Issued for planning	HRL	KPE	25/01/24
P4	Issued for planning pre-app discussion	HRL	KPE	17/01/24
C1	Update to show accurate extent of existing partitions.	KPE	DRIO	11/01/24
P3	Issued for Costing	KPE	PAL	22/12/23
P2	Draft Issue	PAL	DRIO	01/12/23
P1	WIP revision (Internal)	ASO	JNG	07/11/2023

Rev	Description	Drawn	Checked	Date
-----	-------------	-------	---------	------

Subability
INFORMATION

Project
Pupil Referral Unit
New Kershaw Centre
Deal Street, Bury, BL9 7PZ

Drawing
Existing GA Plan

Drawing Number						
Project ID	Originator	Zone	Level	Type	Role	Number
NKC	- RYD	- 00	- 00	- DR	- A	- 0401
Project Number						
11348-01	1 : 100	S2	P5			