
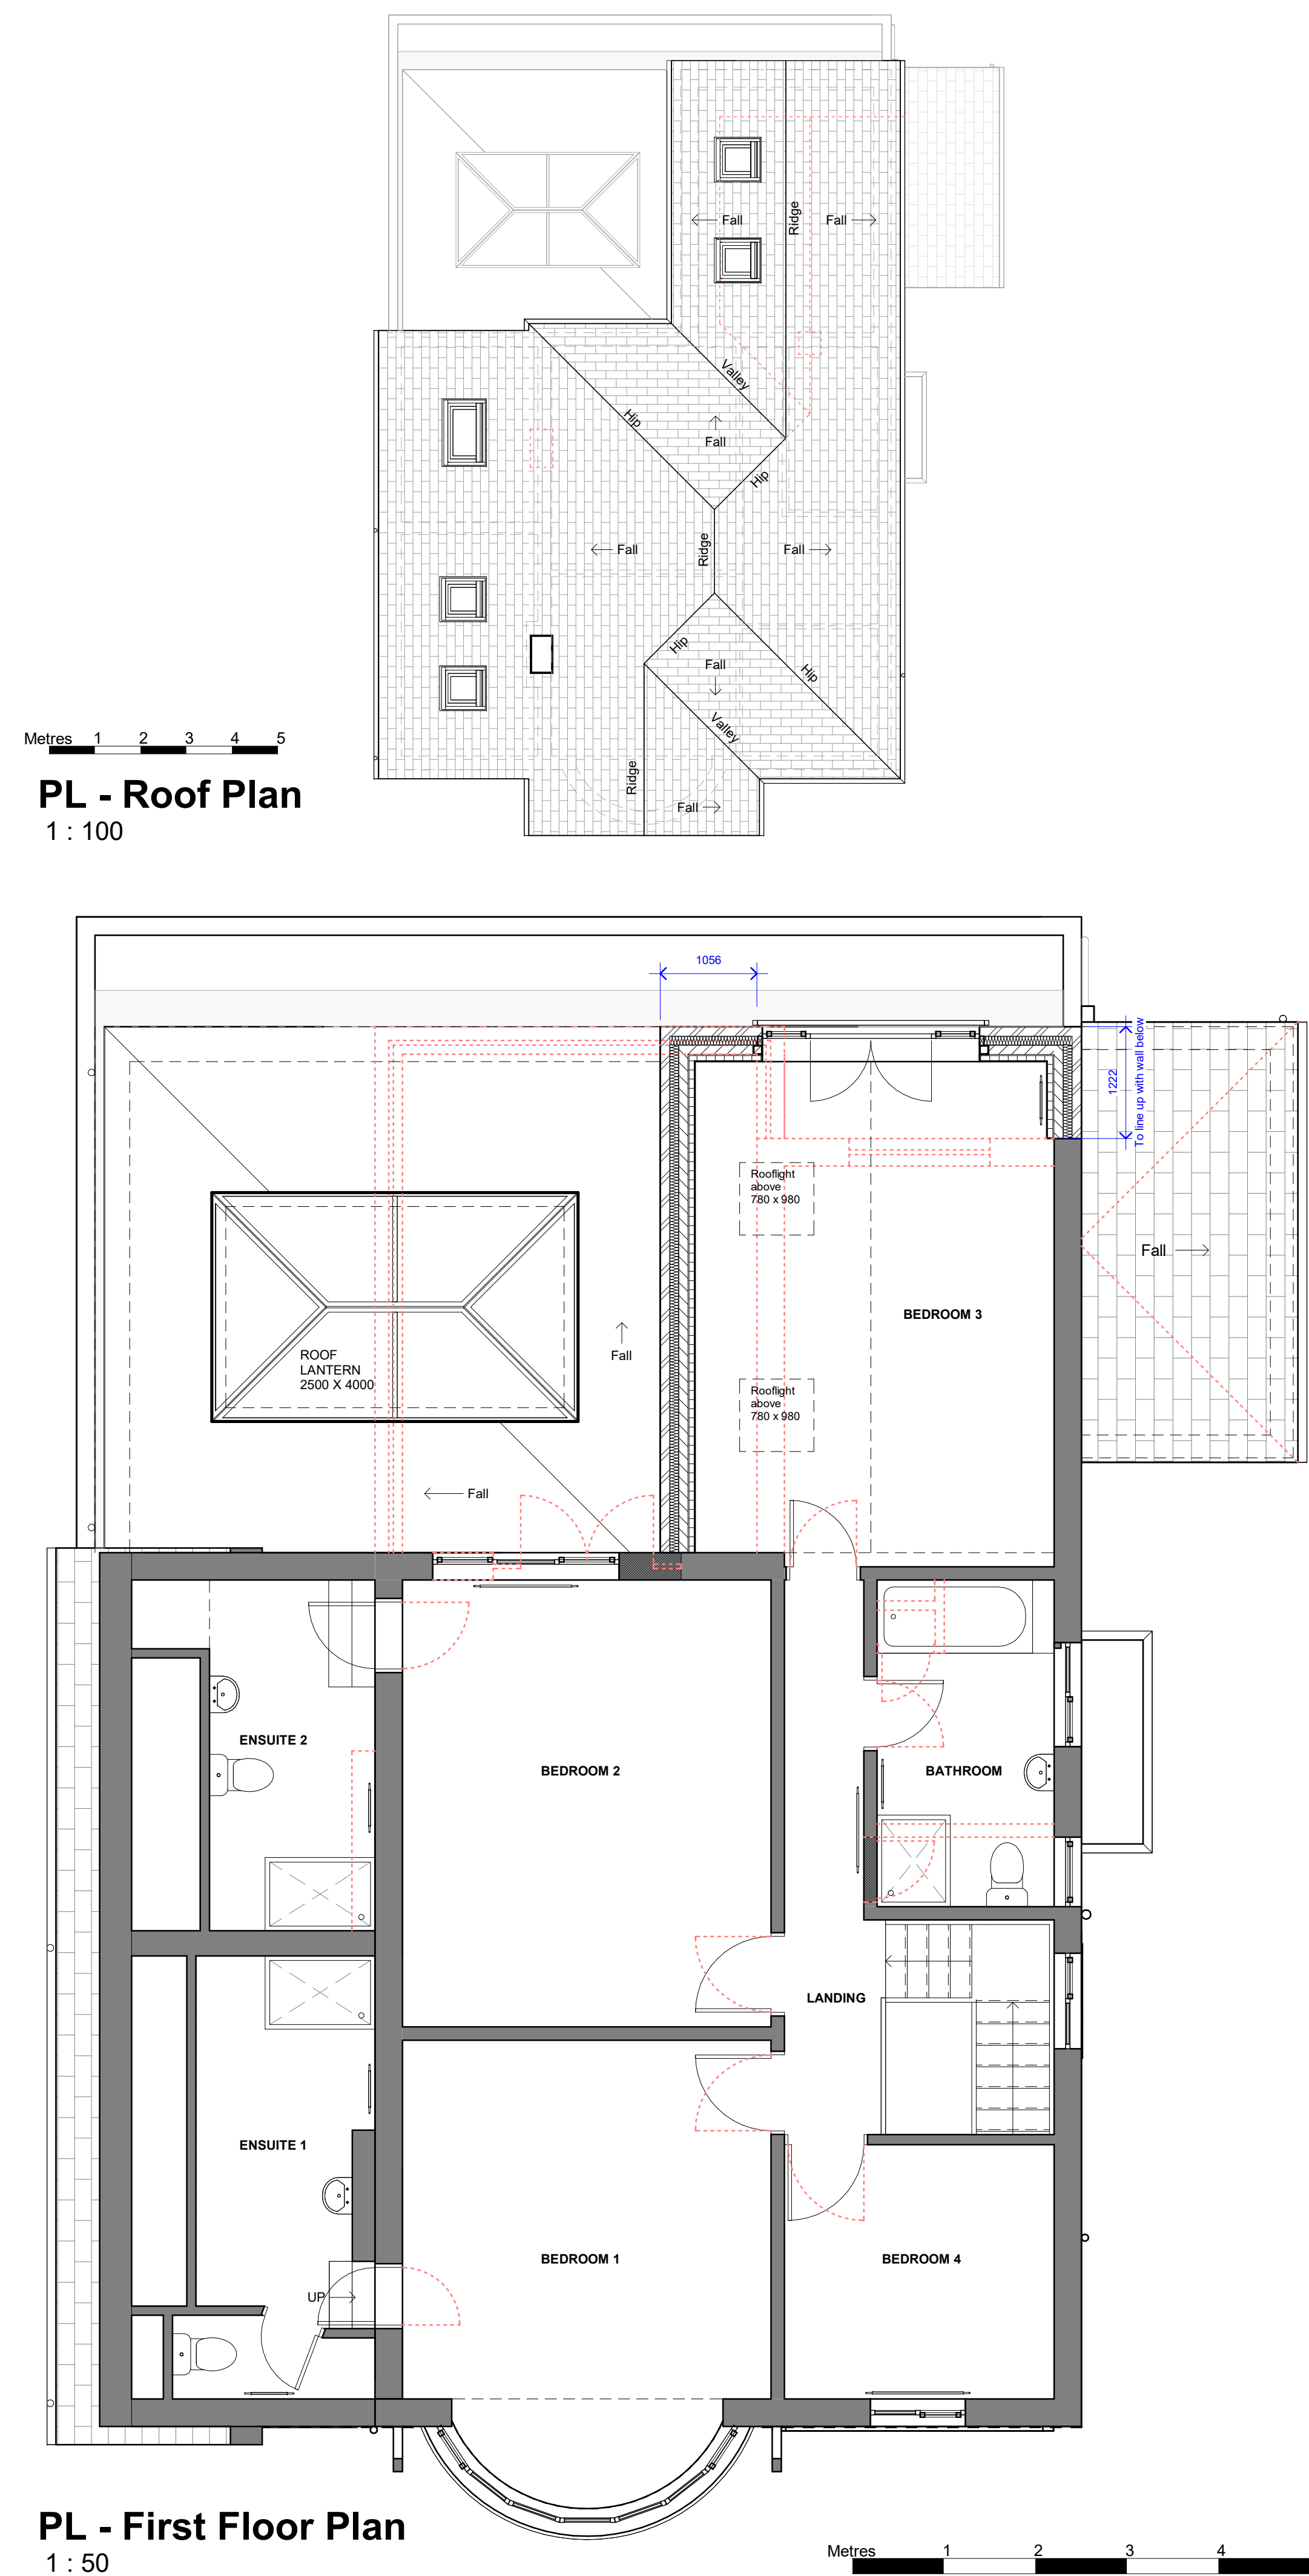


NOTES
The Contractor is to check all dimensions and site conditions before commencing. Do not scale from this drawing. This drawing remains the copyright of WHYL Architecture.
KEYPLAN

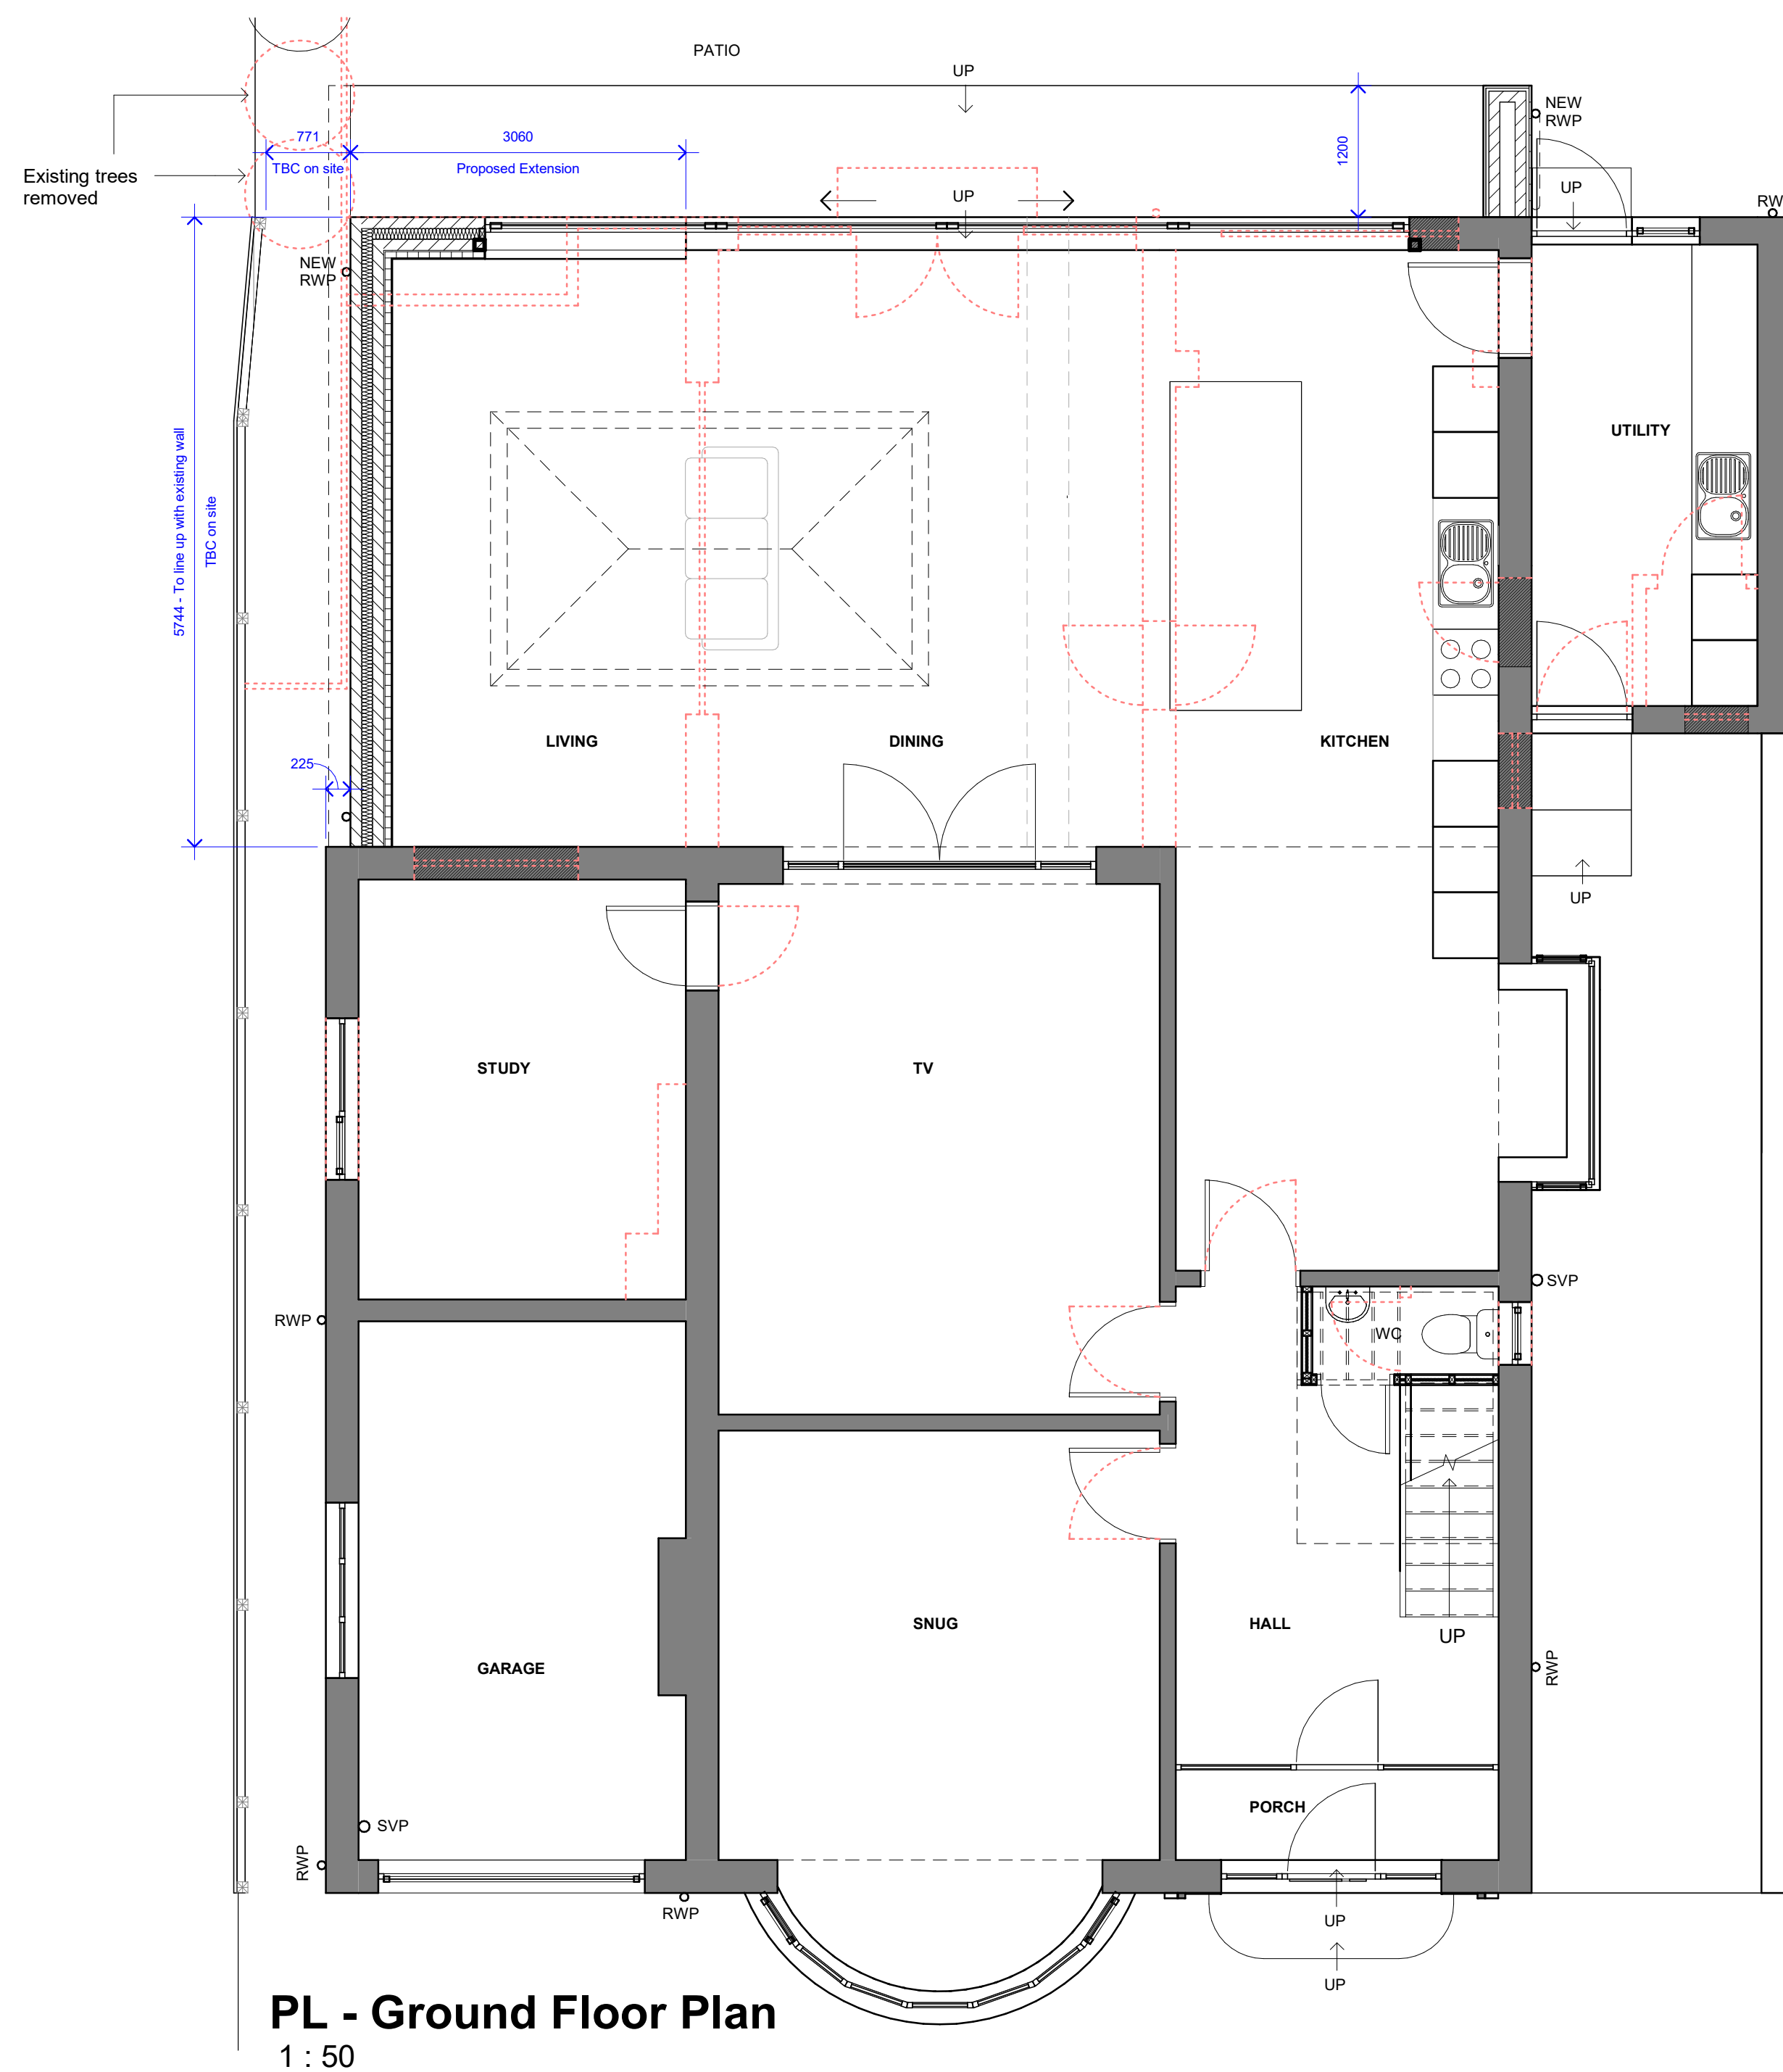

Approved	Planning issue			WL	27.01.24
Client Ref	Description			By	Date
Client Ref	Mr Iqbal				
Project	23 Castle Hill Road, Prestwich				
Drawing	Proposed Plans				
Dwg No	23CH - 320				Rev
Date	26.01.2024	As Issued	@ A1		
Drawn	Author	Approved	Approver		
Status	Concept				

WHYL ARCHITECTURE
T: 07894 348777
whylarchitecture@hotmail.co.uk